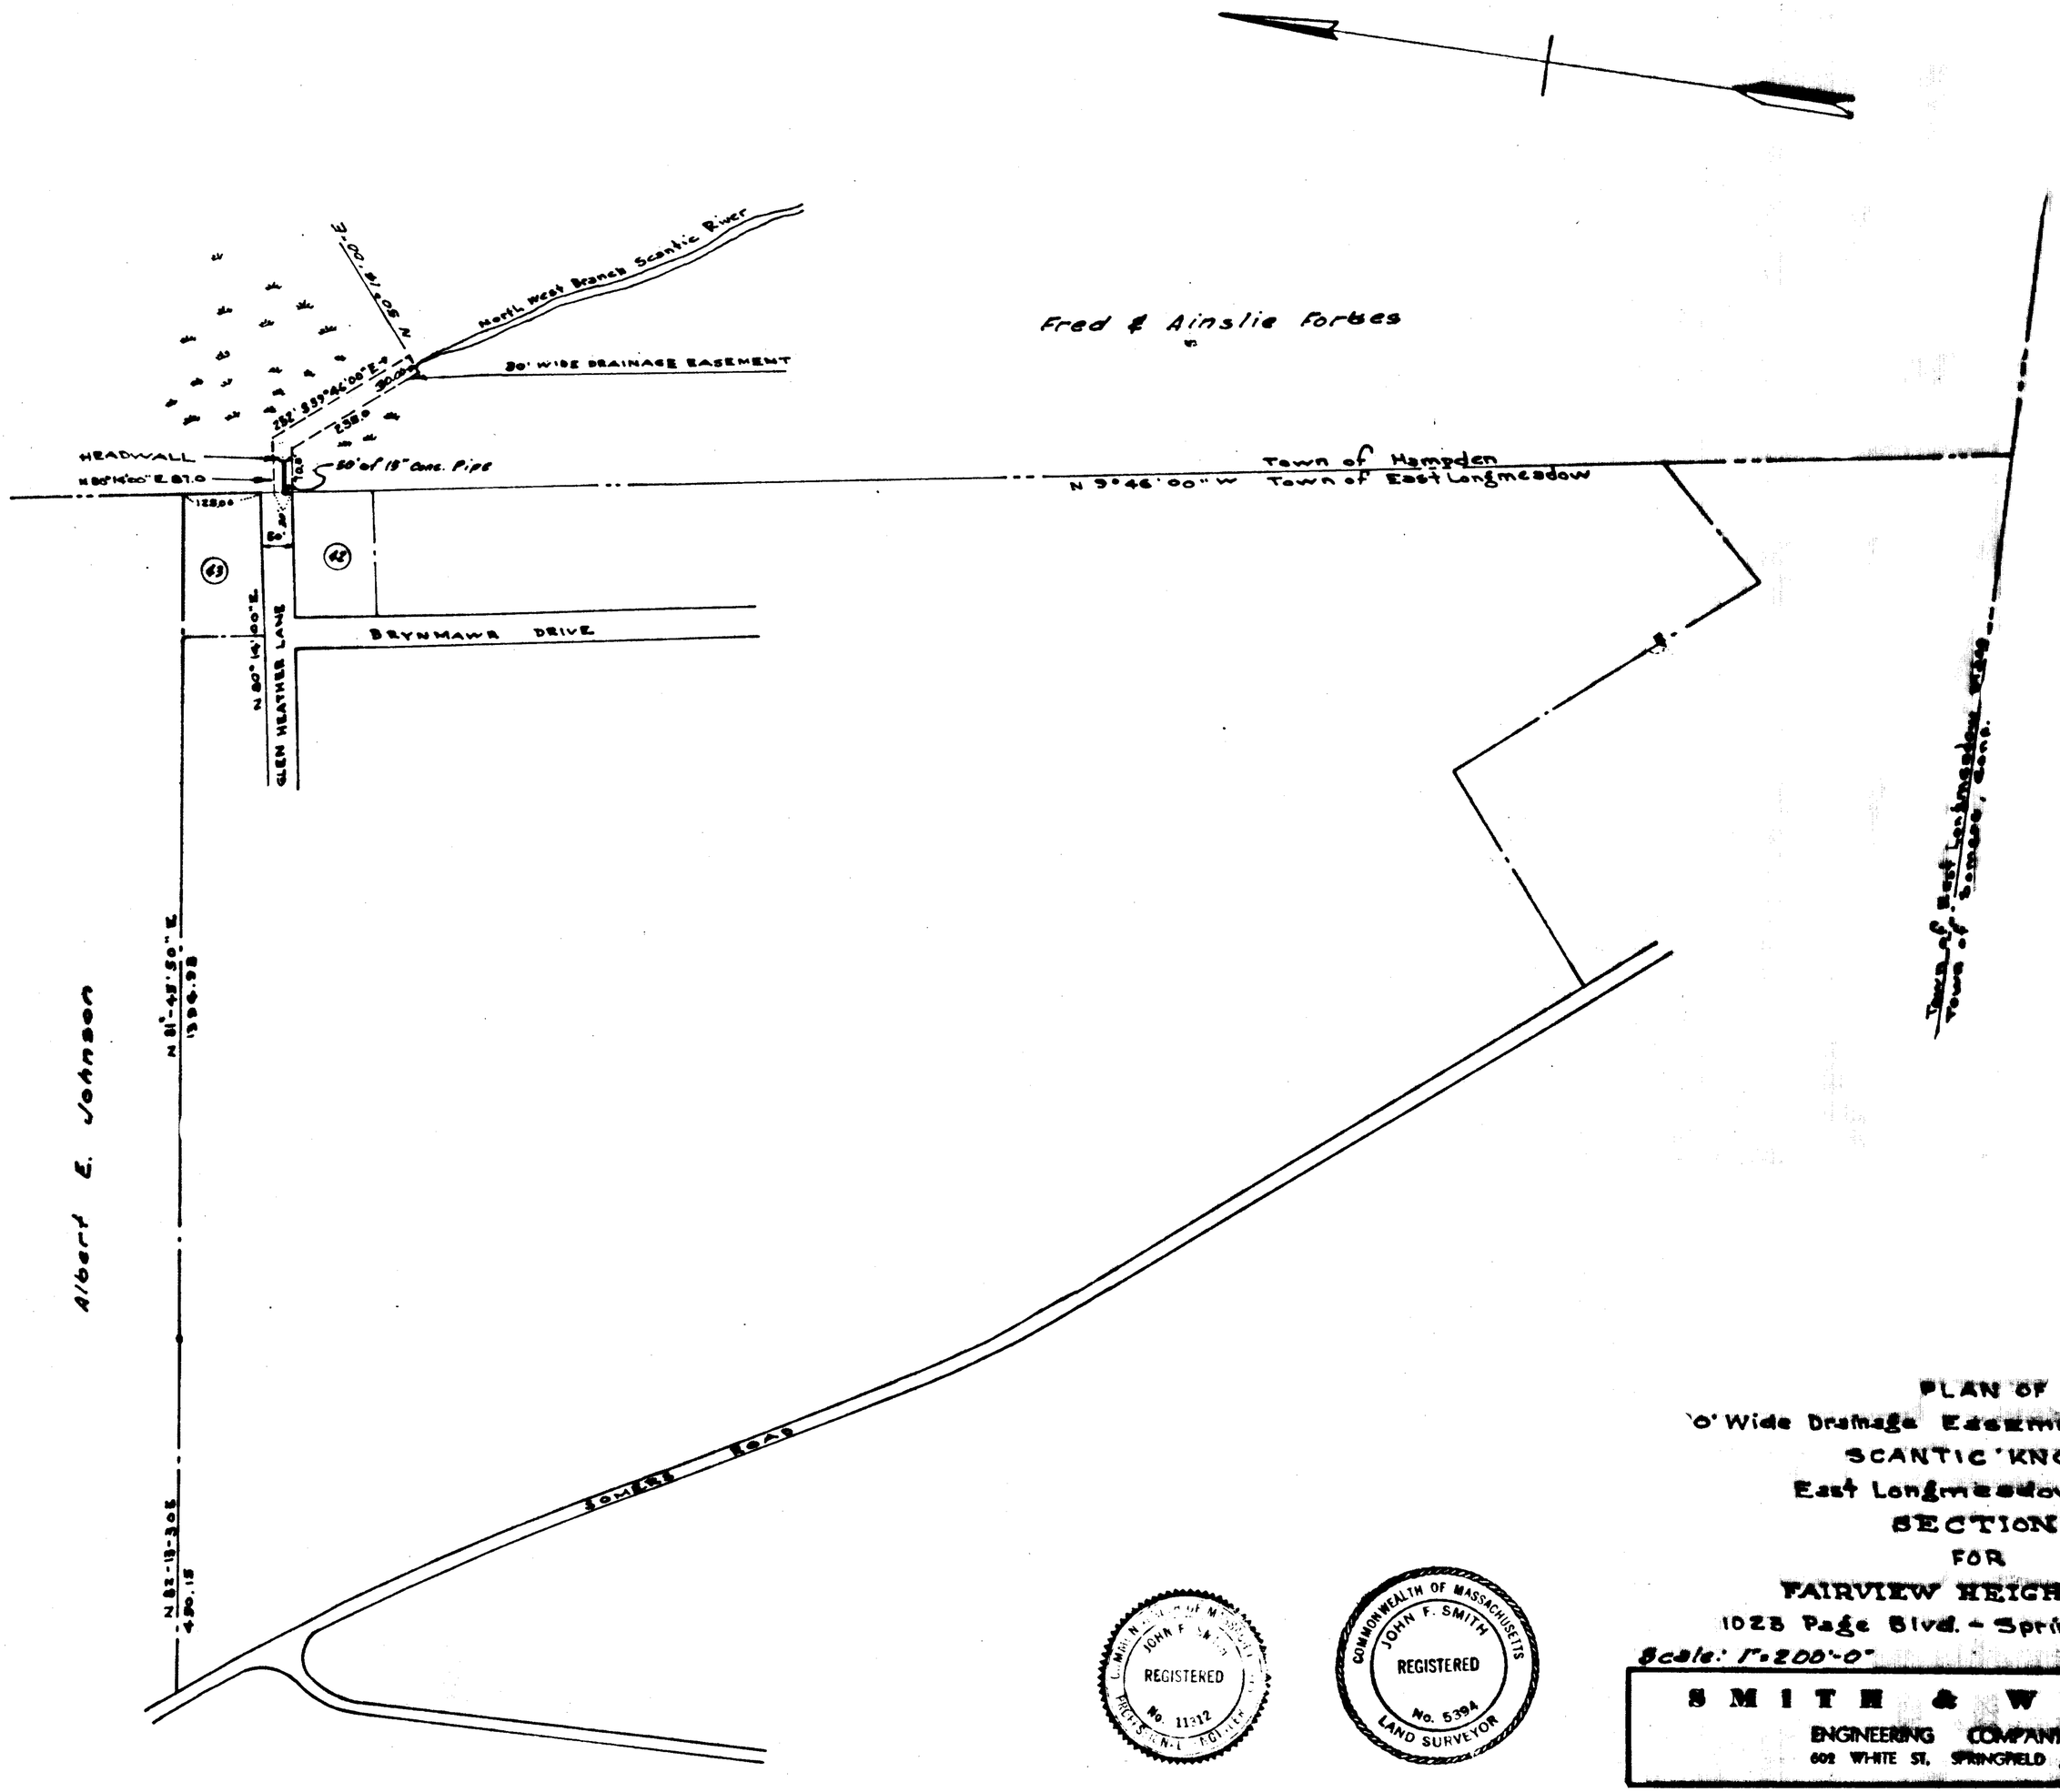

PLAN OF
'0' Wide Drainage Easement
SCANTIC KNOLL
East Longmeadow, Mass.
SECTION 2
FOR
FAIRVIEW HEIGHTS INC.
1023 Page Blvd. - Springfield, Mass
Rev. August 1966
Scale: 1" = 200'-0"
May 1966

SMITH & WALLER
ENGINEERING COMPANY, INC.
602 WHITE ST. SPRINGFIELD, MASS.

COMMONWEALTH OF MASSACHUSETTS
JOHN F. SMITH
REGISTERED
No. 5394
LAND SURVEYOR

COMMONWEALTH OF MASSACHUSETTS
JOHN F. SMITH
REGISTERED
No. 11312
PROFESSIONAL ENGINEER