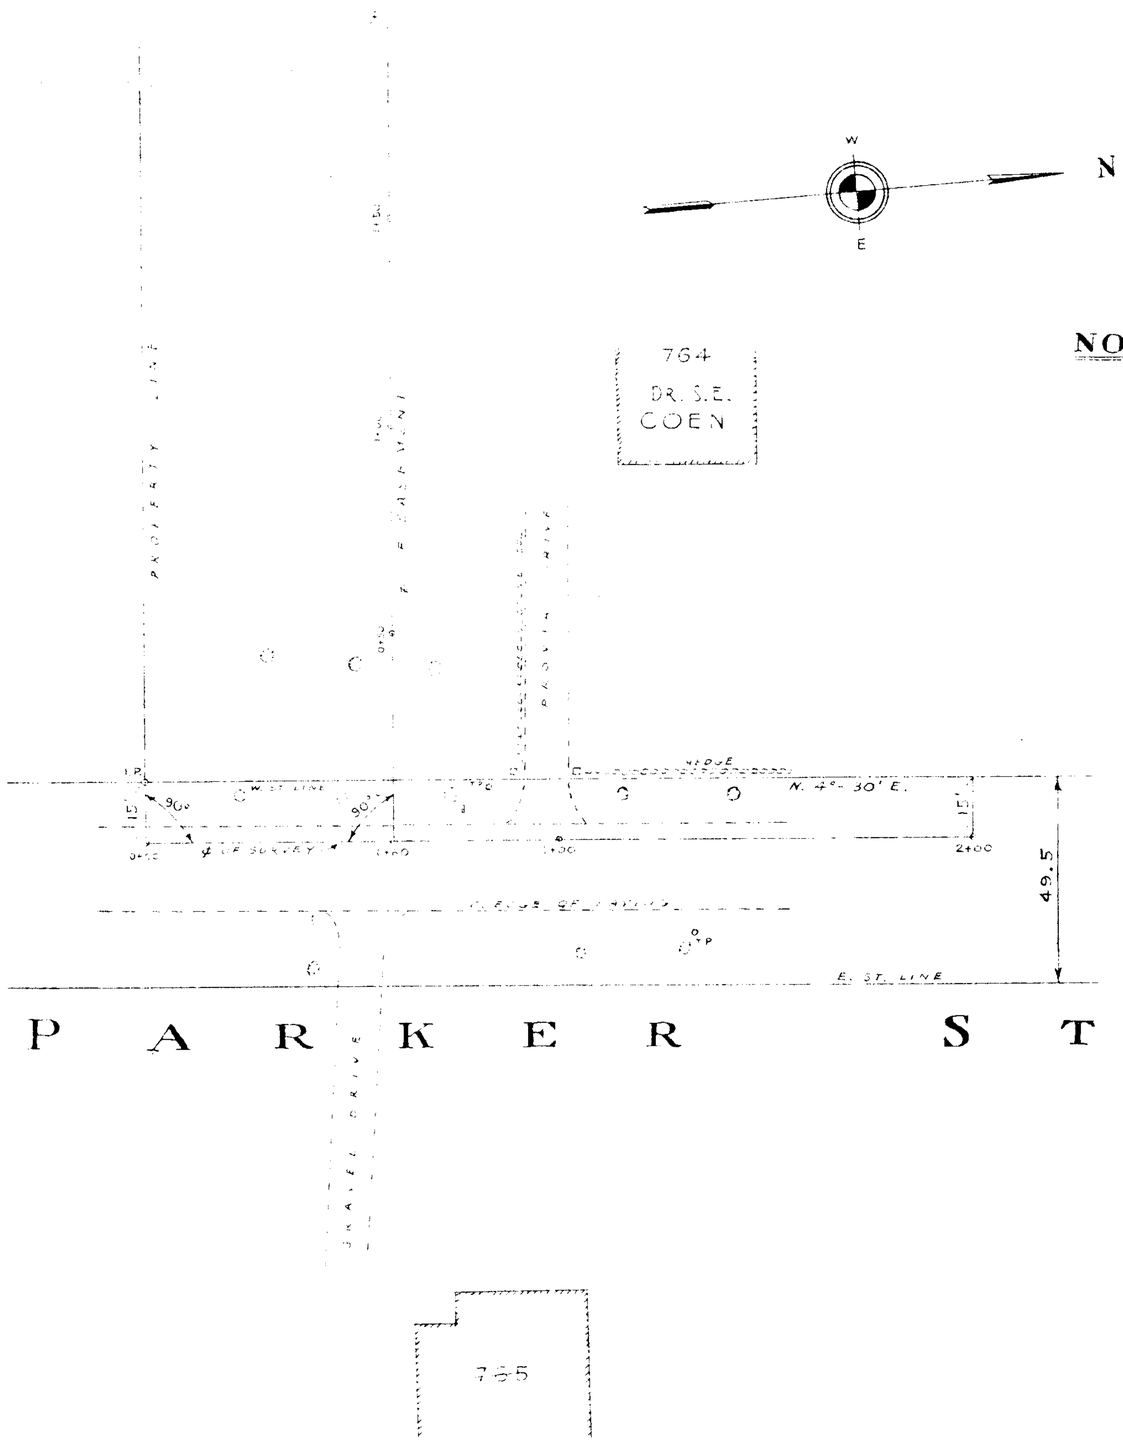


**NOTE:**

TOWN TO FORM PAVED DEPRESSION 6 INCHES ± OFF EDGE OF PAVEMENT AND TO CONSTRUCT A PAVED GUTTER TO WESTERLY STREET LINE.

PAVEMENT AROUND DEPRESSION TO BE SLOPED GRADUALLY TO TRAIN WATER TO PROPOSED DITCH DISCHARGING ON EASEMENT LOCATION.

OWNER OF PRIVATE PROPERTY TO DO ALL NECESSARY WORK ON THEIR PROPERTY AND ON AS WELL AS ALONG THE EASEMENT LOCATION.

**NOTE:**

0+60 ON ℄ OF SURVEY
= 0+00 ON ℄ OF EASEMENT.

**PARKER STREET STORM DRAIN**

*DR. S.E. COEN PROPERTY*

BOARD OF SELECTMEN

**TOWN OF EAST LONGMEADOW, MASS.**

TIGHE & BOND, CONSULTING ENGINEERS,
HOLYOKE, MASS.,

SCALE: HORZ. 1" = 40'
VERT. 1" = 4'

JULY, 1951

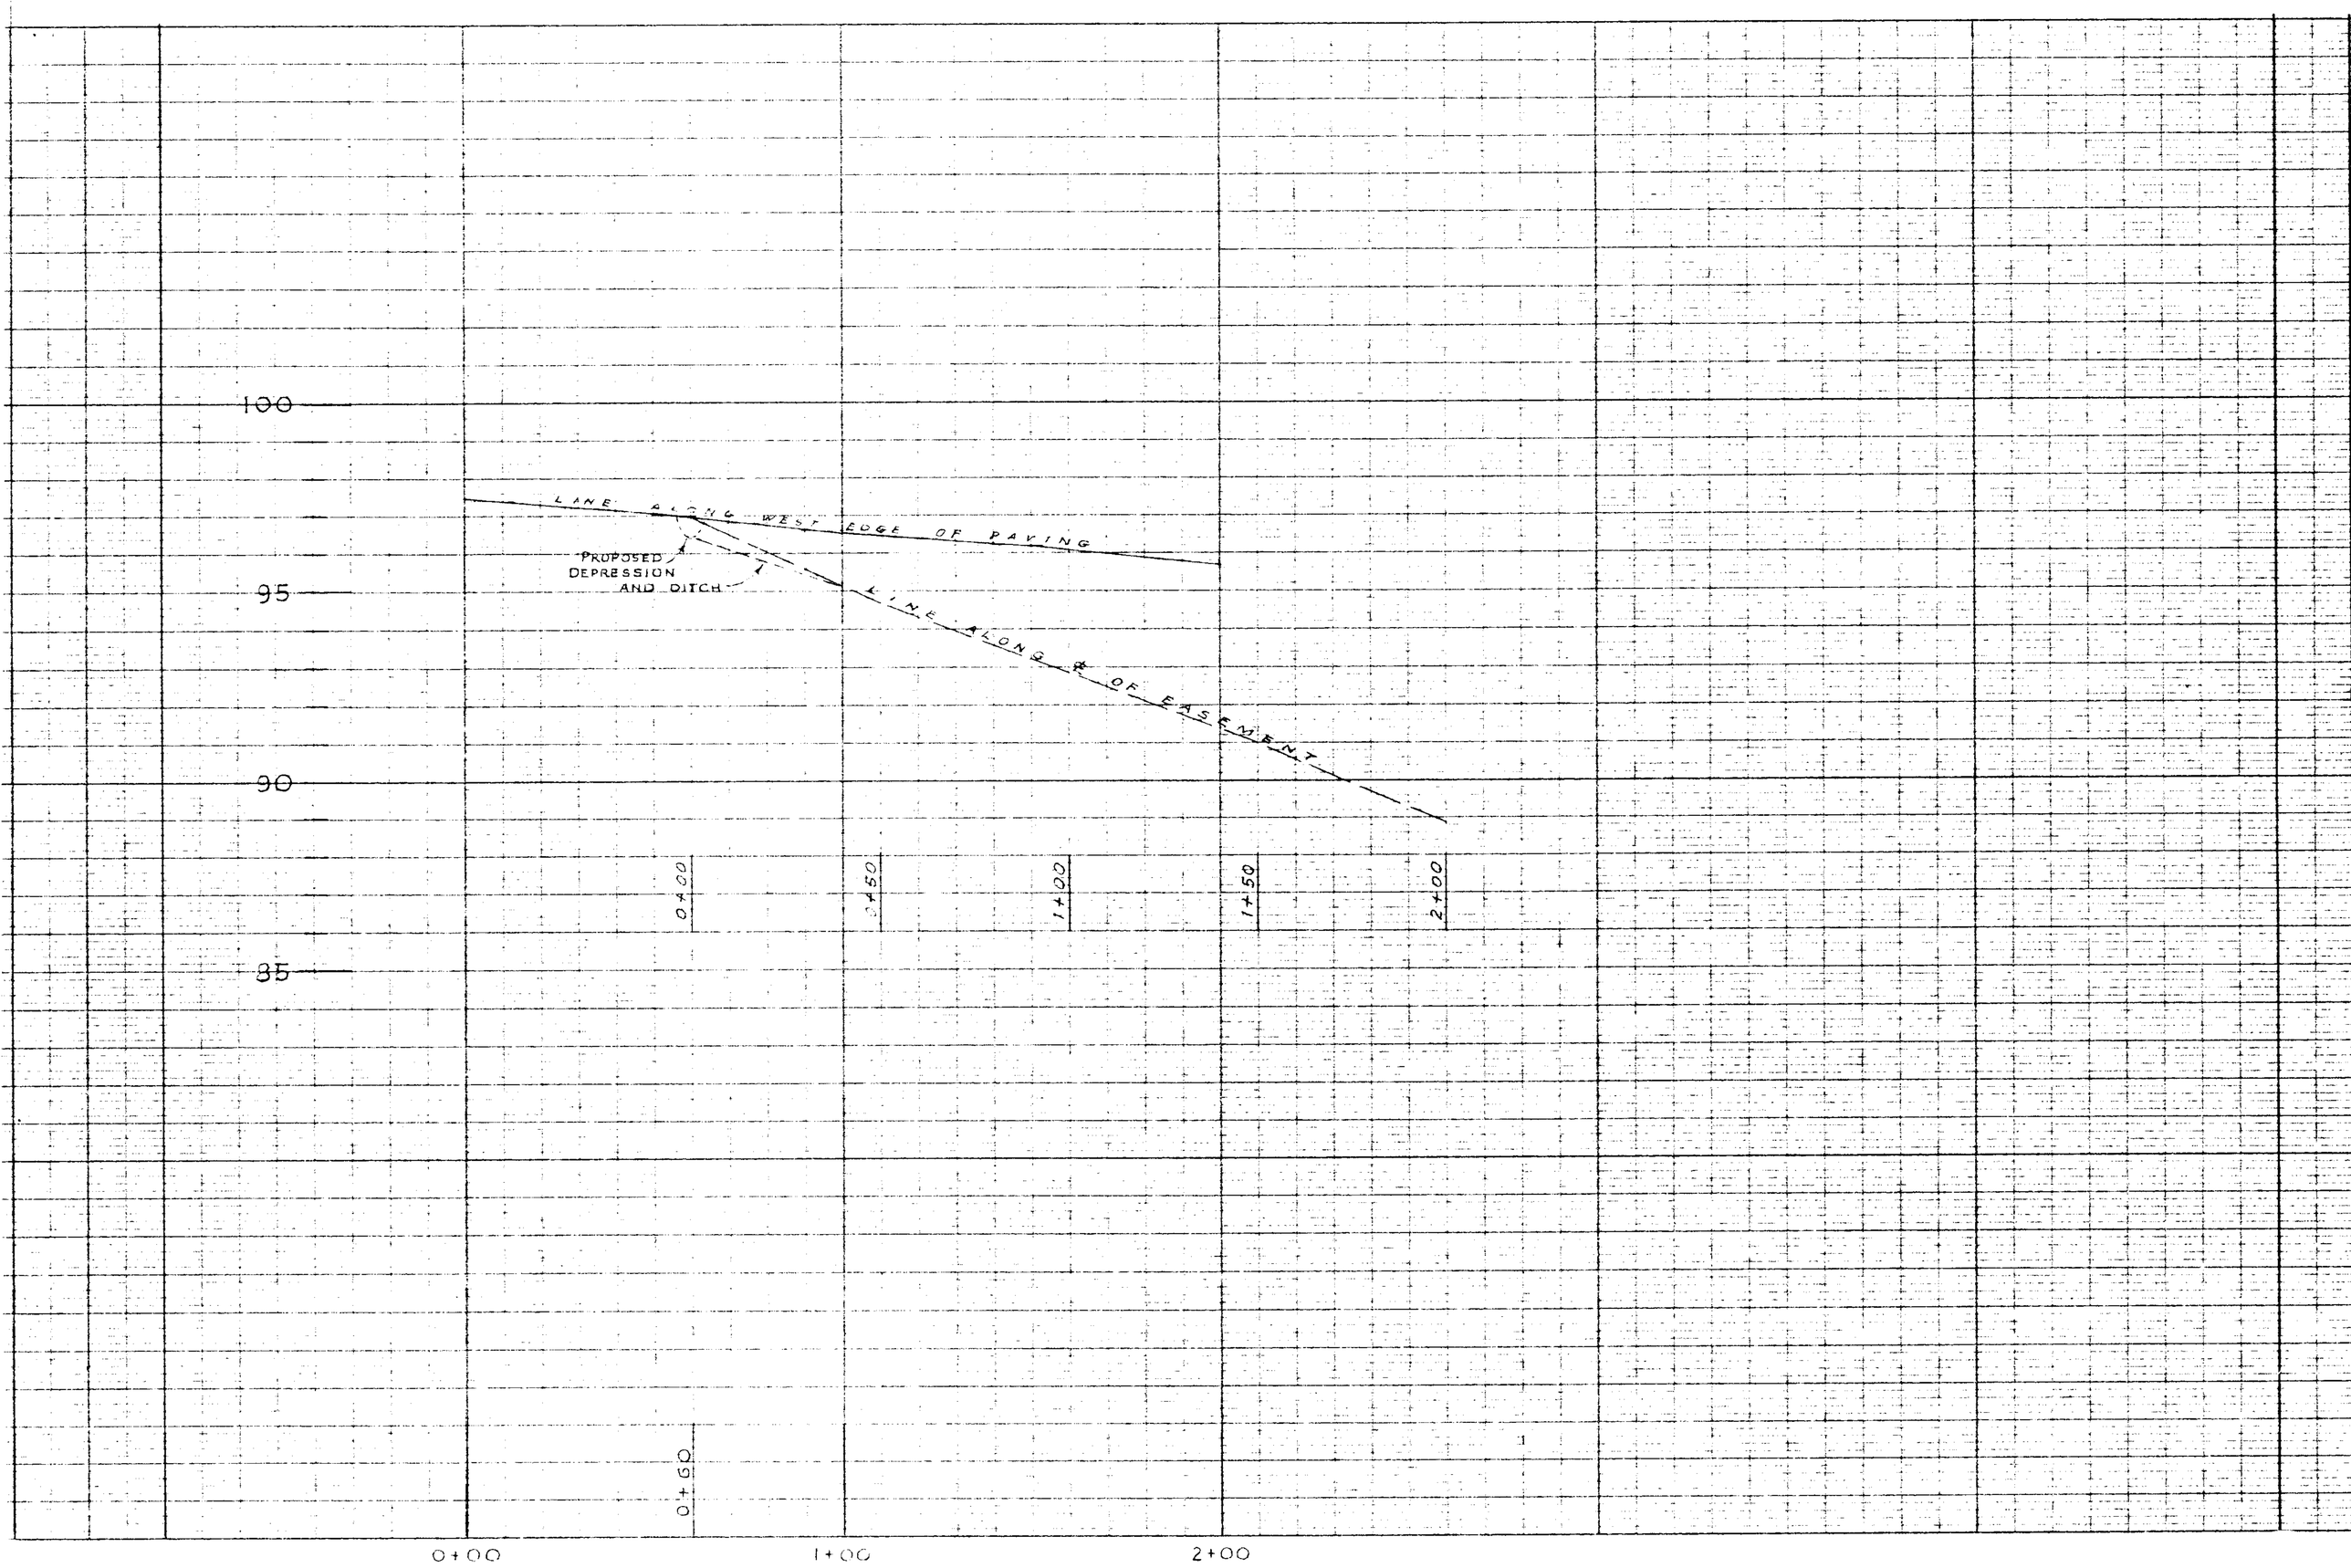


E-8