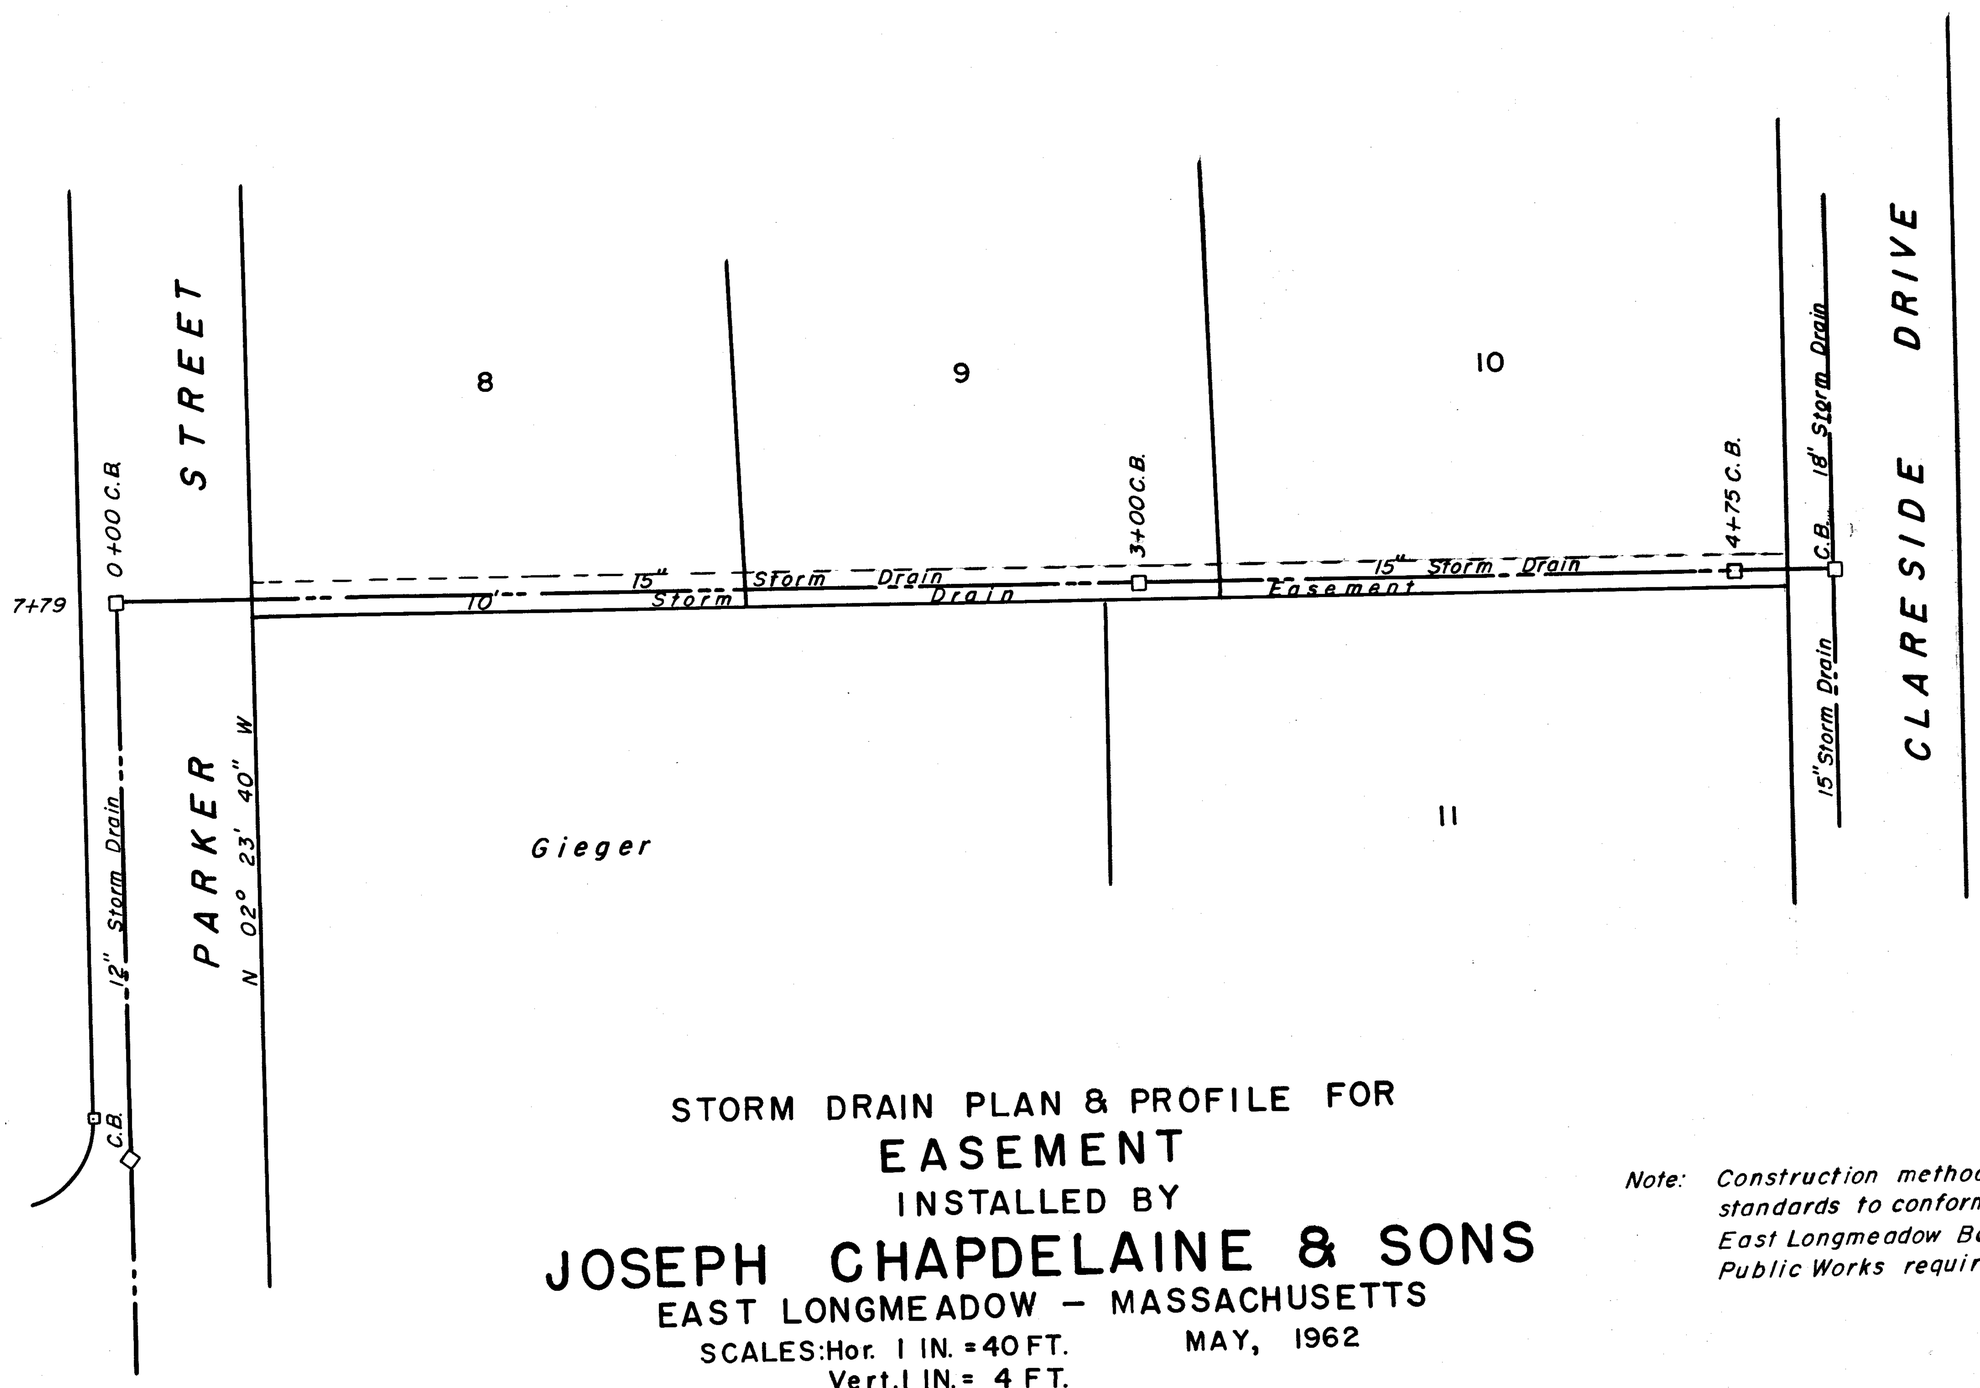

STORM DRAIN PLAN & PROFILE FOR

EASEMENT

INSTALLED BY

JOSEPH CHAPDELAINE & SONS

EAST LONGMEADOW – MASSACHUSETTS

SCALES: Hor. 1 IN. = 40 FT. MAY, 1962
Vert. 1 IN. = 4 FT.

Note: Construction methods and standards to conform to East Longmeadow Board of Public Works requirements.

C. E. ANDERSON ASSOCIATES
Civil Engineers Land Surveyors
Land Planning Consultants
Springfield – Massachusetts

APPROVED BY EAST LONGMEADOW PLANNING BOARD
DATE: June 4, 1965
Chairman

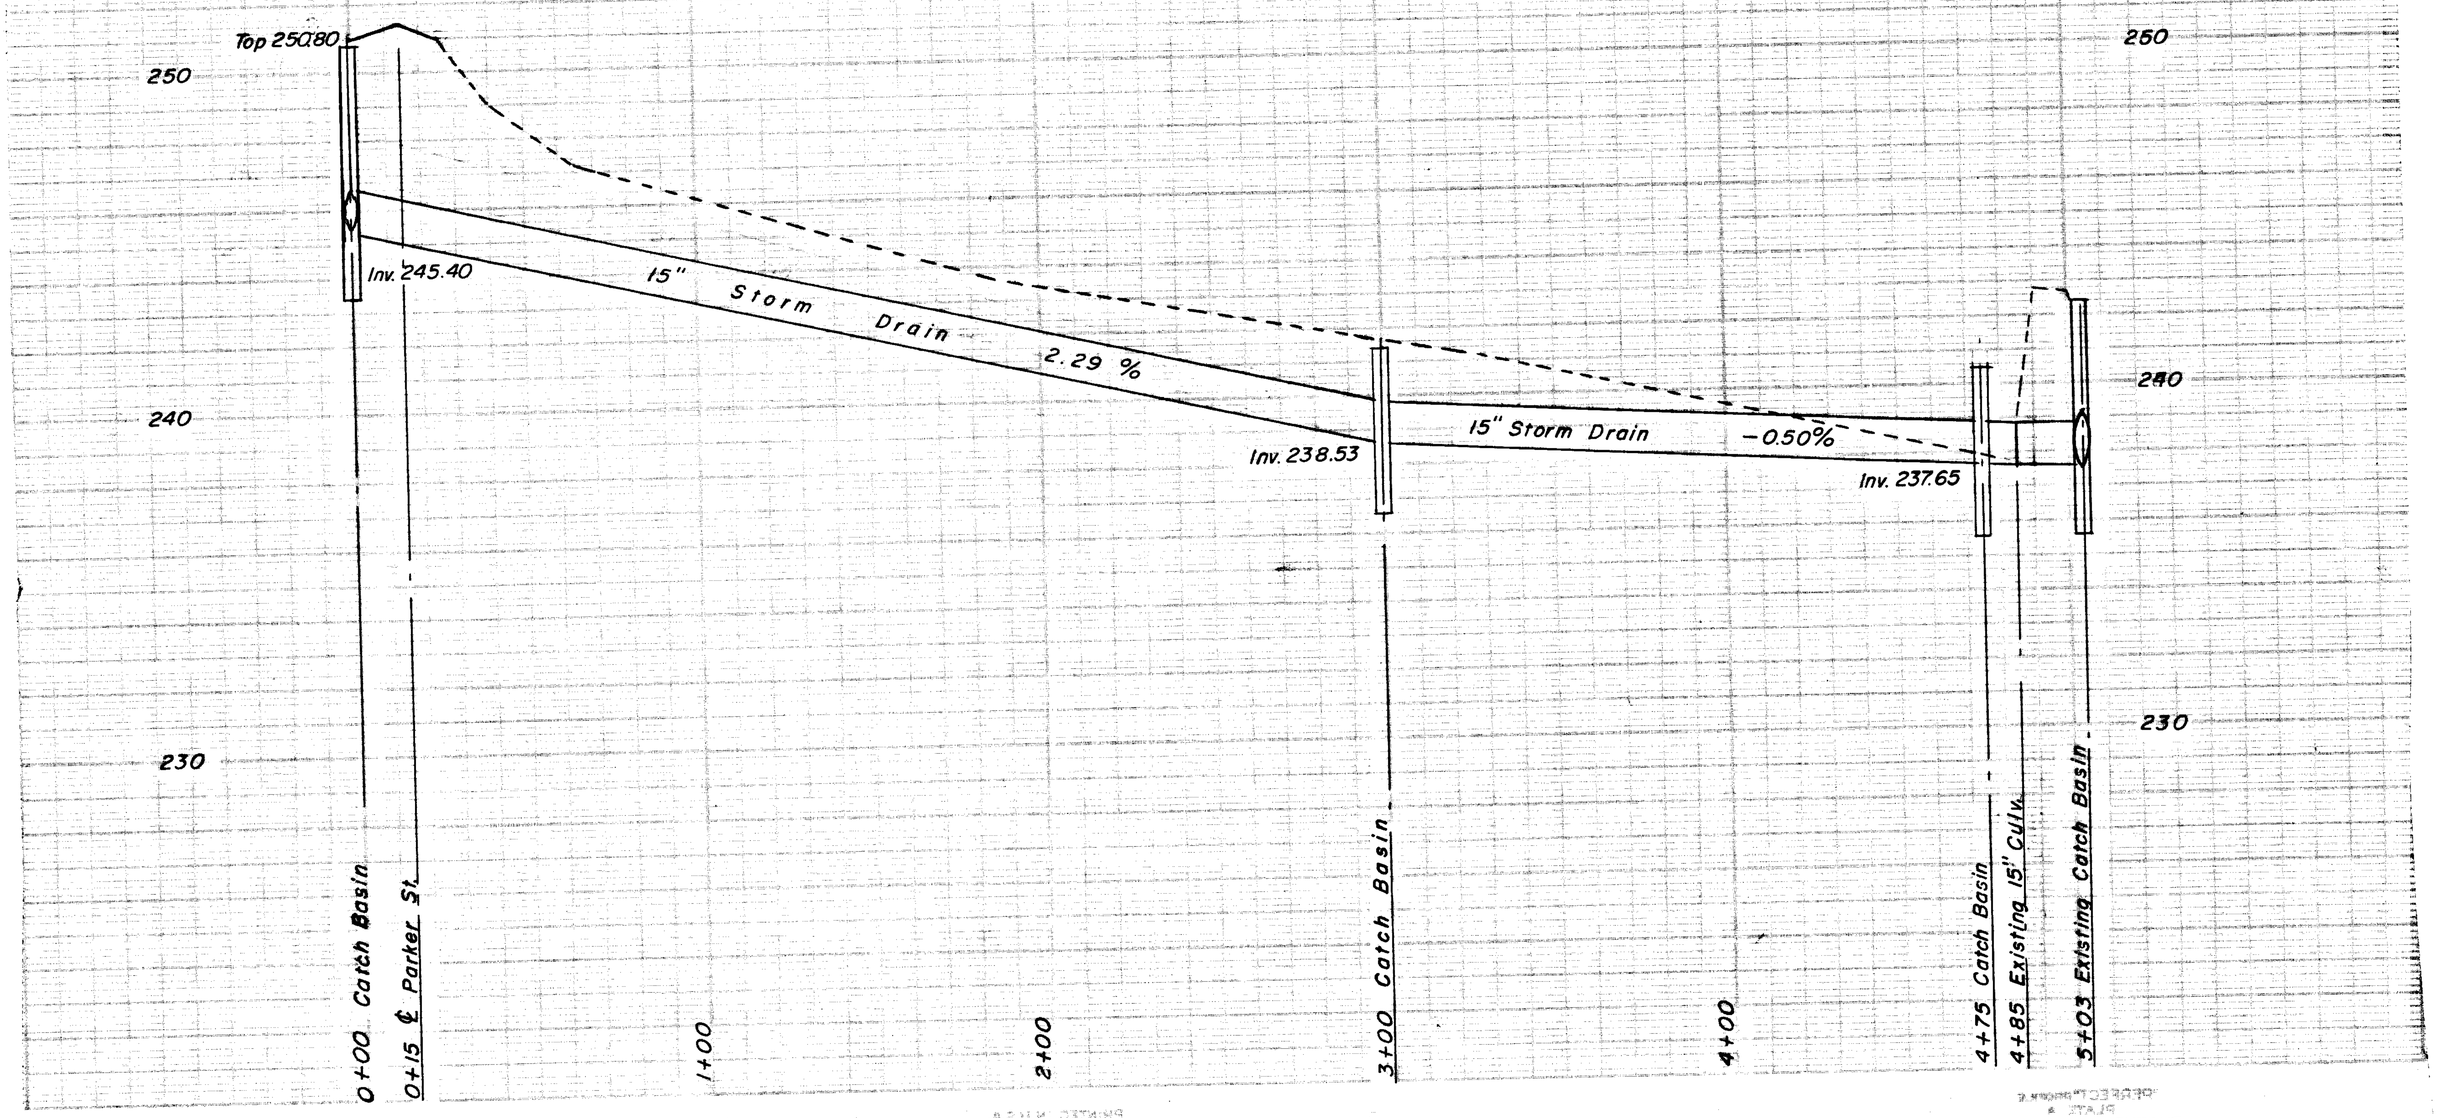

PLAN Nº 1401-08

E. 89