UNITS:		ELECTRIC:	
CONSTRUCTION:		WATER:	
HEIGHT:		GAS:	
CONDITION:		SEWER:	
REMARKS:		PAVED ST:	

BENCH MARKS:

NAIL IN POLE #5 ON SMITH AVENUE
ELEVATION 208.08

NAIL IN POLE #5 ON SMITH AVENUE
ELEVATION 217.14

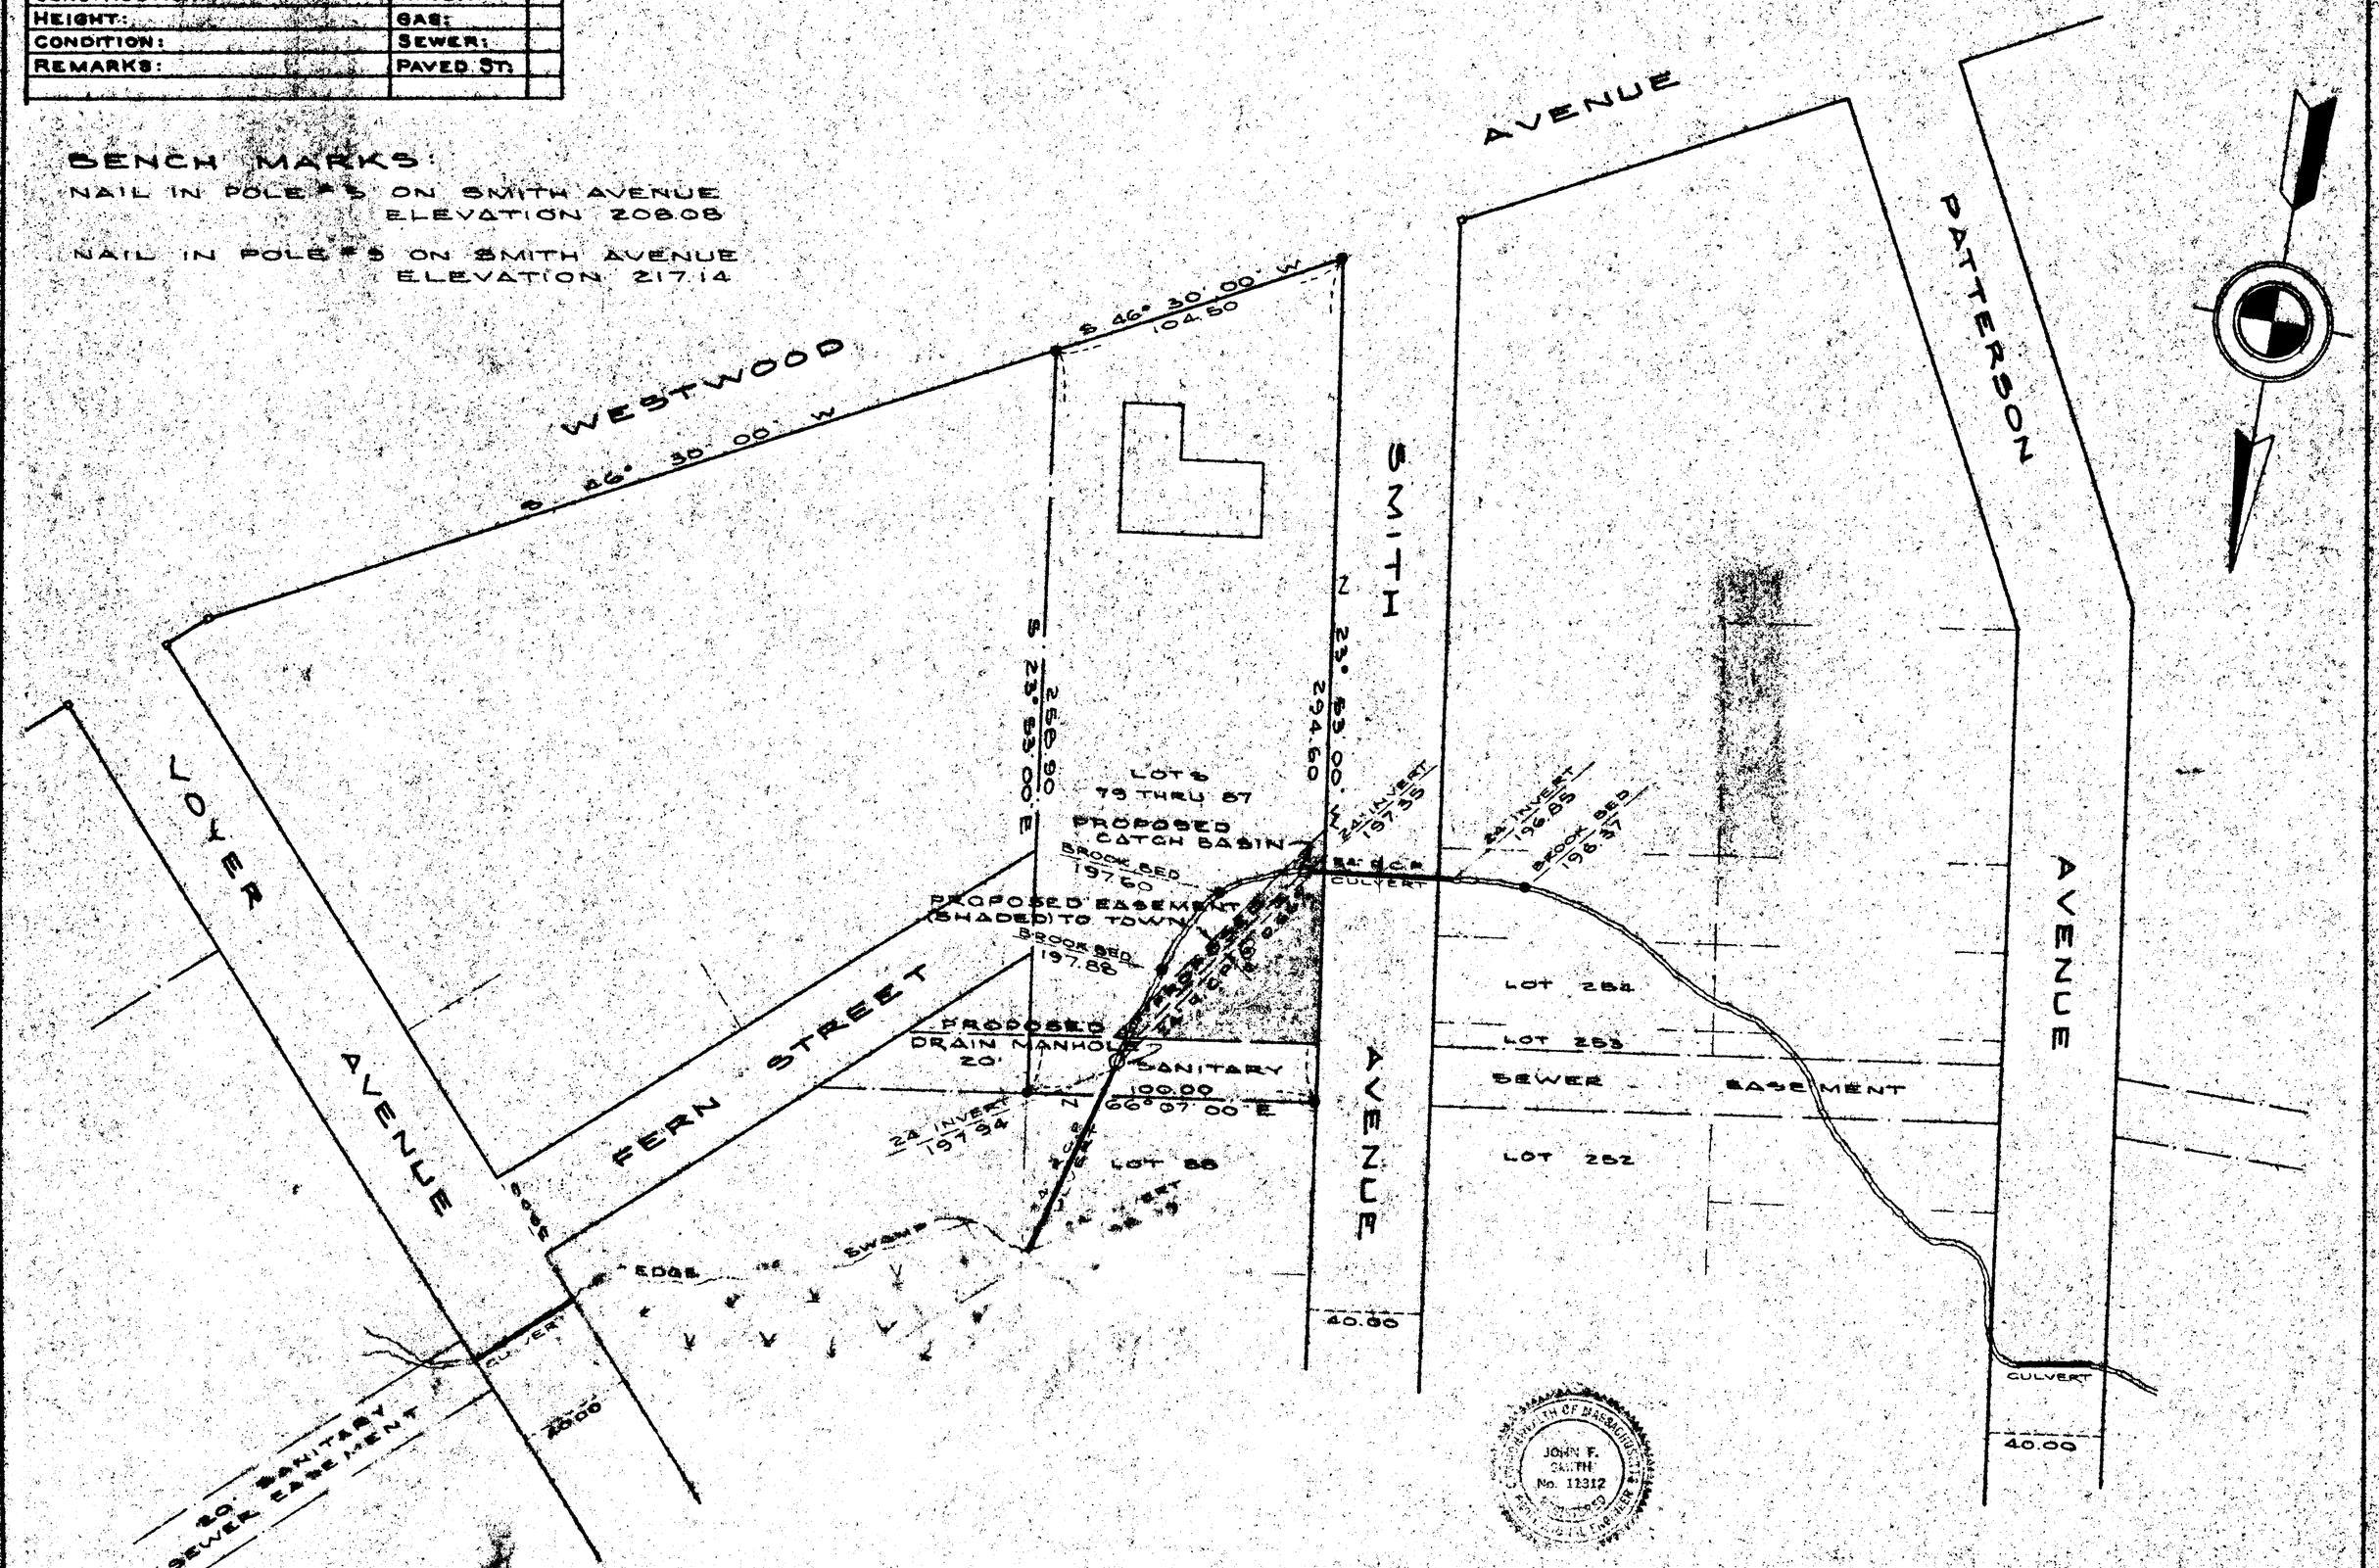

OWNER: RACCO STELLATO		PLAN OF LAND AT:
		WESTWOOD & SMITH AVE.
ADDRESS: 19 CARVER ST.		EAST LONGMEADOW, MASS.
SPRINGFIELD, MASS.		DATE: JAN. 1976 SCALE: 1" = 40'
HAMPDEN COUNTY BOOK OF PLANS:		REVISION DATE MAR. 19, 1976
PAGE NO:	LOT NO: 79-87	SMITH & WALLEN ENGINEERING COMPANY INC. 602 WHITE ST. SPRINGFIELD, MASS.
DEED BOOK:	MASS. LIC. NO. 5394	PLAN NO. 18-168
PAGE NO:		

E 155

18-168