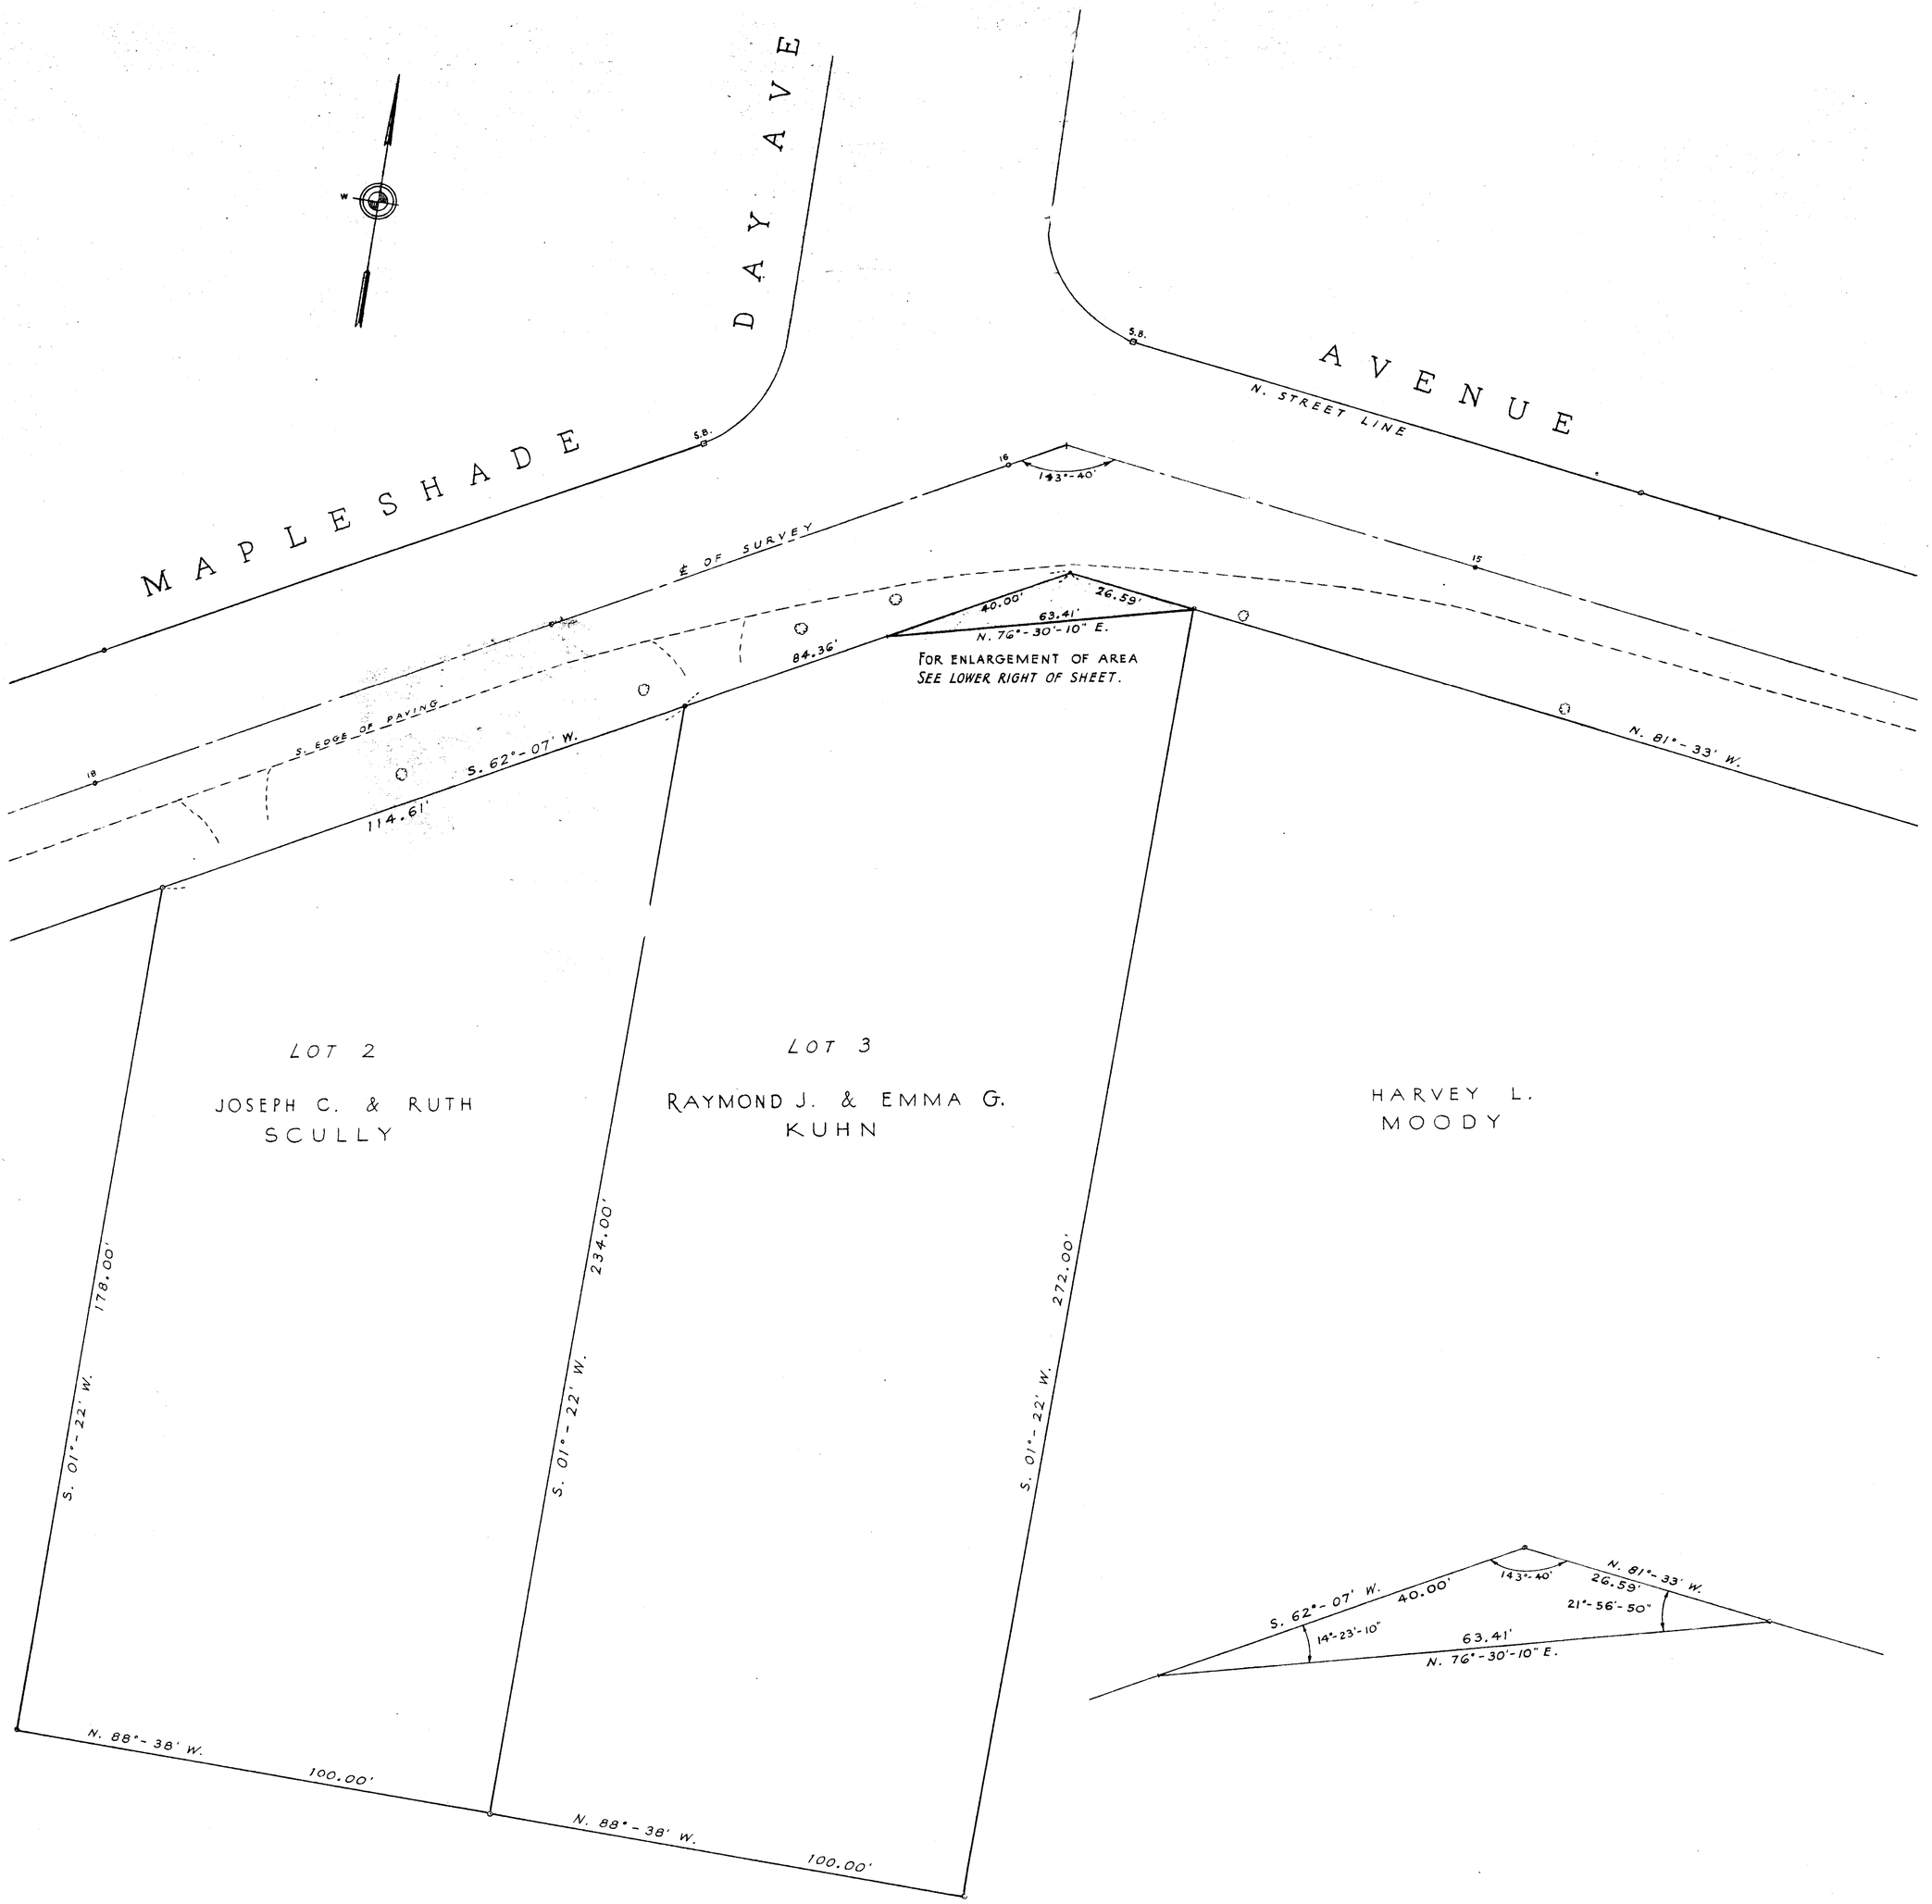

PROPOSED LAND ACQUISITION
FOR SIDEWALK CONSTRUCTION ON MAPLESHADE AVENUE

BOARD OF SELECTMEN
TOWN OF EAST LONGMEADOW, MASS.,

TIGHE & BOND, CONSULTING ENGINEERS,
HOLYOKE, MASS.,

SCALE: 1" = 20' SEPT., 1955.