P:\AUTOCAD\ACADWIN\951214-2\11-22-00revision.dwg Thu Nov 30 13:21:27 2000

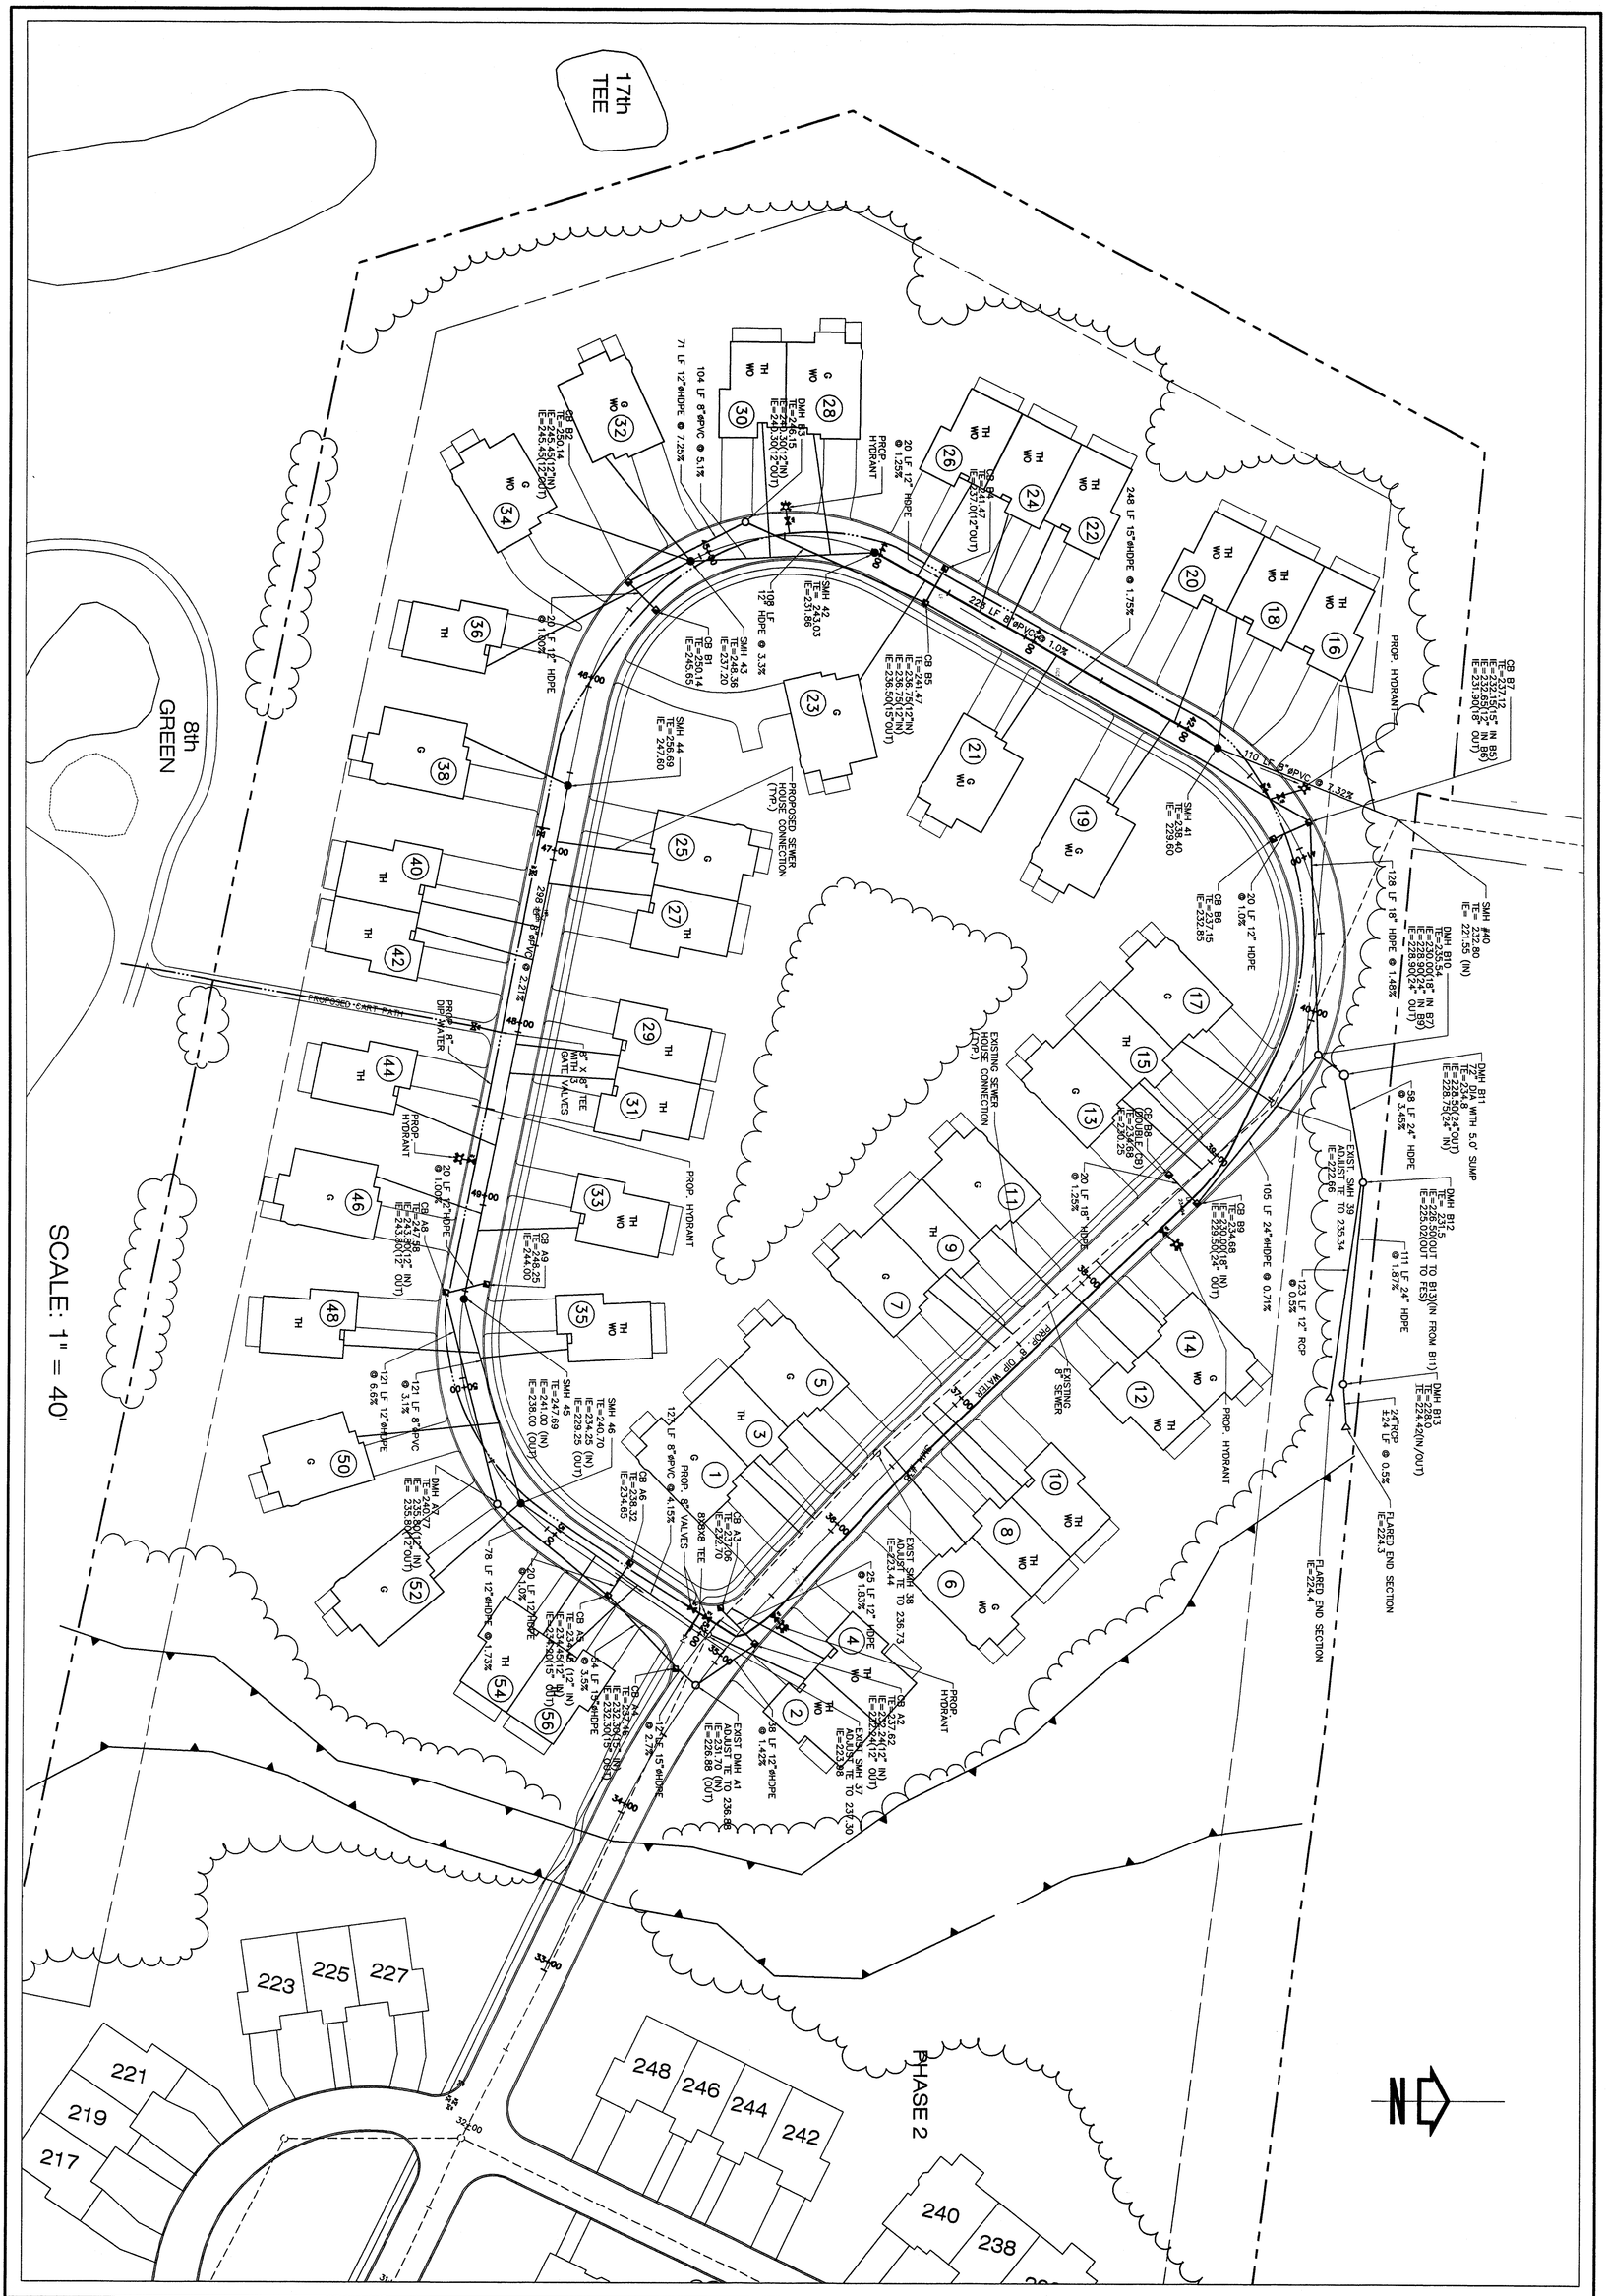

2	11/2000	REVISE BUILDING LAYOUT	SMR
1	10/2000	REVISE ROAD ALIGNMENT & UTILITIES BETWEEN STA. 32+00 & STA. 40+00	SMR
NO.	DATE	REVISION	BY

THE ELMS

PREPARED FOR:

ROUTE 83 DEVELOPMENT CORPORATION
EAST LONGMEADOW, MASSACHUSETTS

SHEET TITLE: **UTILITY PLAN**

PROJECT LOCATION: **THE ELMS - PHASE 3**
EAST LONGMEADOW, MASSACHUSETTS

PROJECT NO. 95-1214-2
SCALE 1"= 40'
DATE OCT 2000
DRAWN BY SMR
CHECKED BY MLP

BAYSTATE ENVIRONMENTAL CONSULTANTS INC.
Civil Engineers
296 North Main Street
Environmental Scientists
East Longmeadow, MA 01028

DRAWING NO. 2

2 OF 7 SHTS