P:\08946.00\cad\dr\Planset\08946-DR.dwg

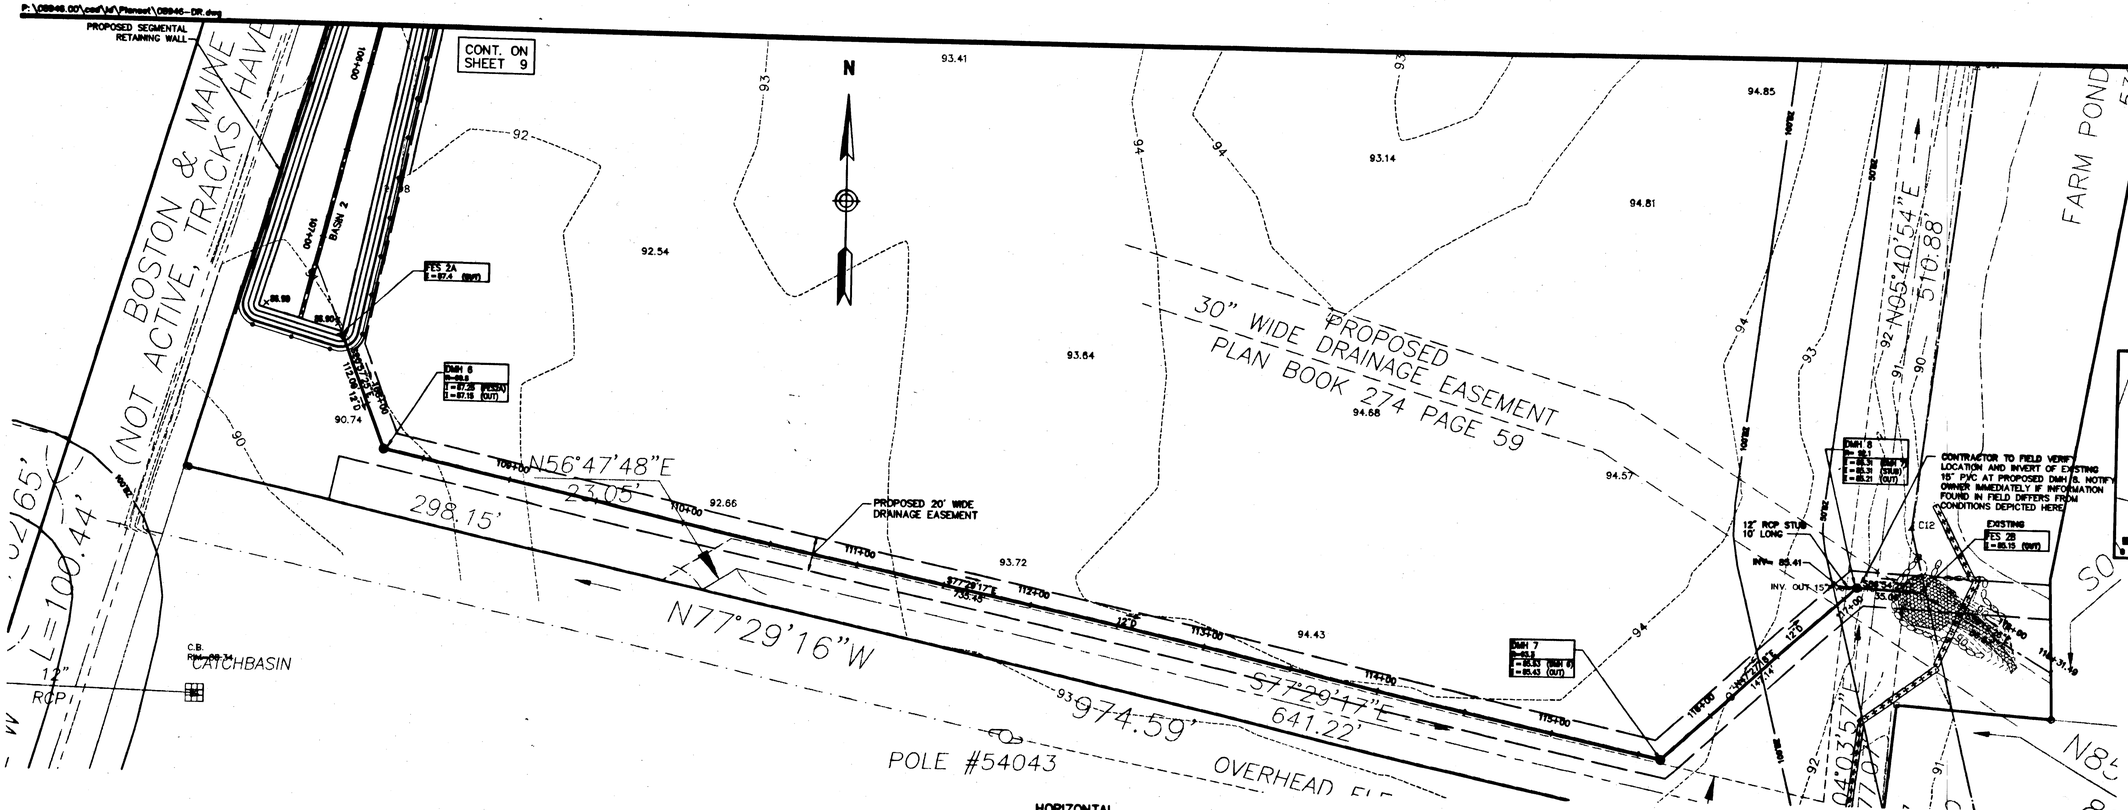

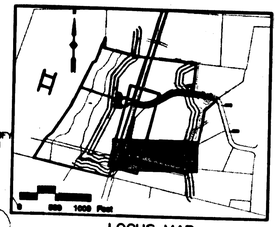

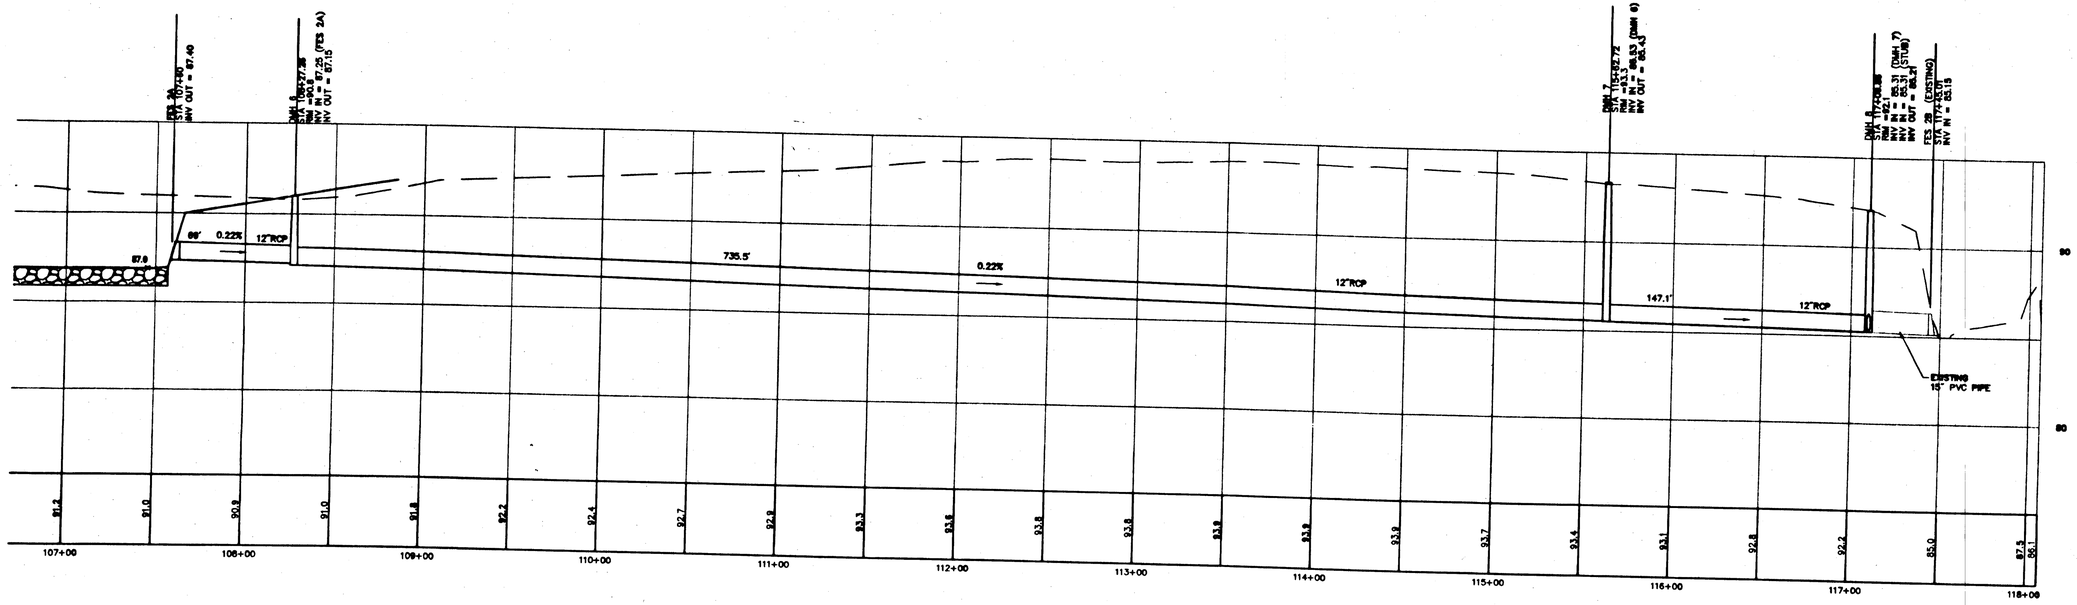

VHB

Vanasse Hangen Brustlin, Inc.

Transportation
Land Development
Environmental Services

505 East Columbus Avenue
Springfield, Massachusetts 01105
413-747-7113 • FAX 413-747-0916

No.	Revision	Date	Approd.

Designed by JAB | Drawn by JAB | Checked by JJF
CAD checked by | Approved by
Scale 1"=40' | Date June 25, 2004

Project Title

Deer Park Industrial Center

Deer Park Drive
East Longmeadow, Massachusetts

Issued for

Definitive Subdivision Approval

Not Approved for Construction

Drawing Title

Drain Line Plan and Profile

COMMONWEALTH OF MASSACHUSETTS
JOHN J. PURNAM
CIVIL
No. 49010
6/24/04

Drawing Number
C-10

Sheet 11 of 16

Project Number 08946.00