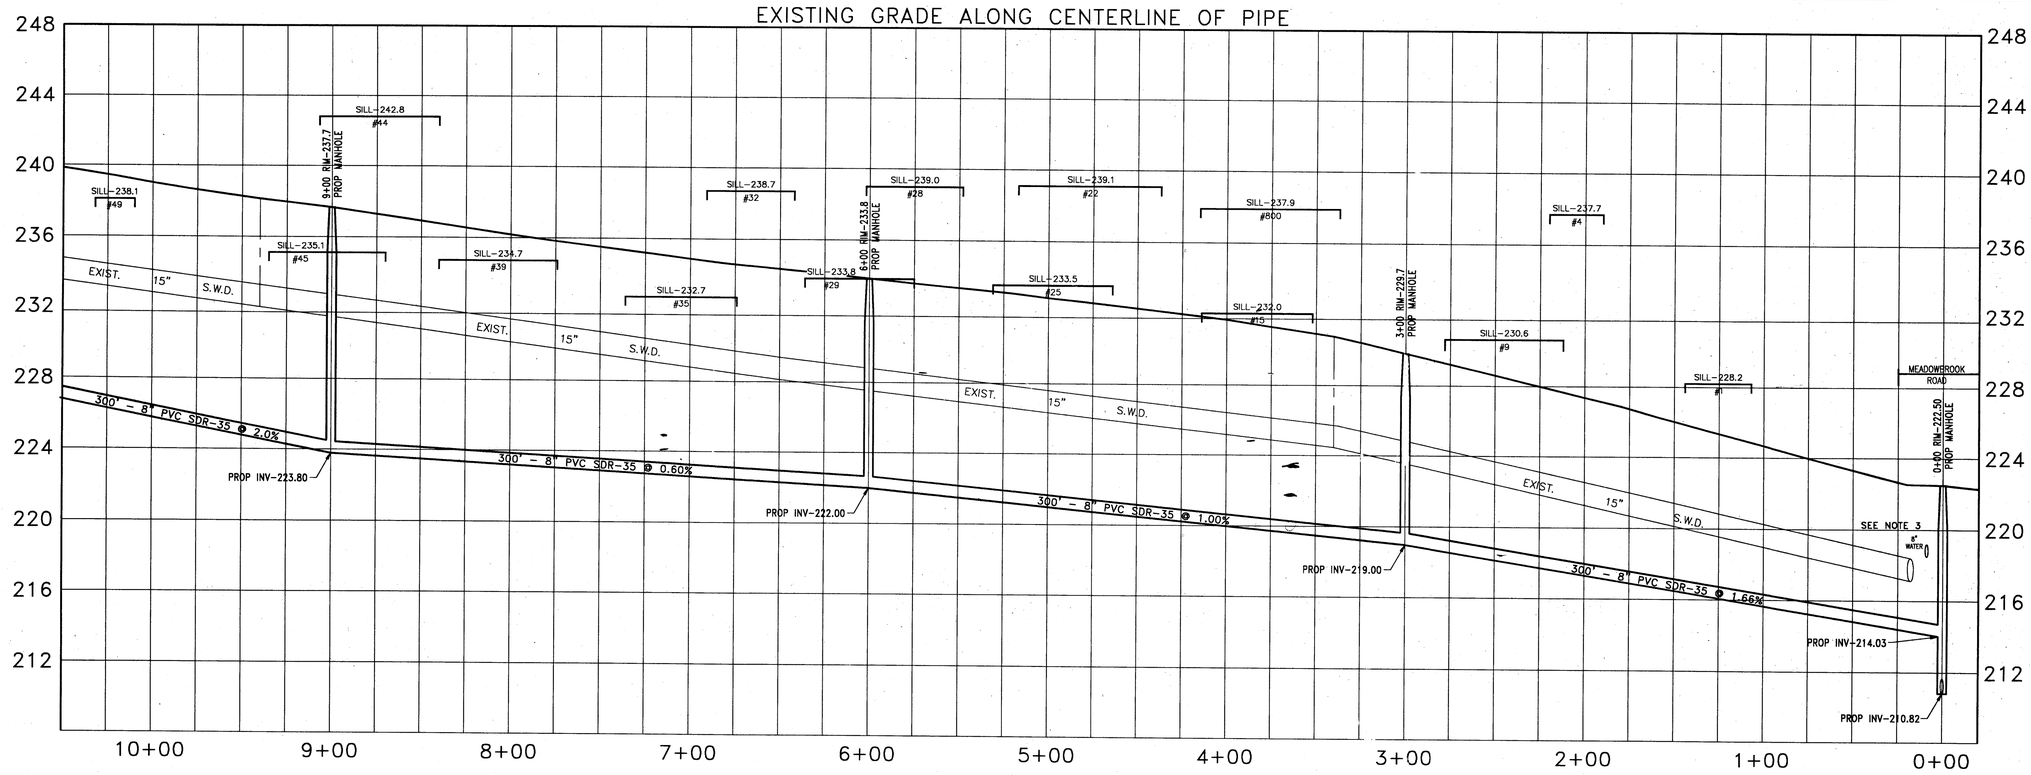

HORIZONTAL SCALE - 1"=40'
VERTICAL SCALE - 1"=4'

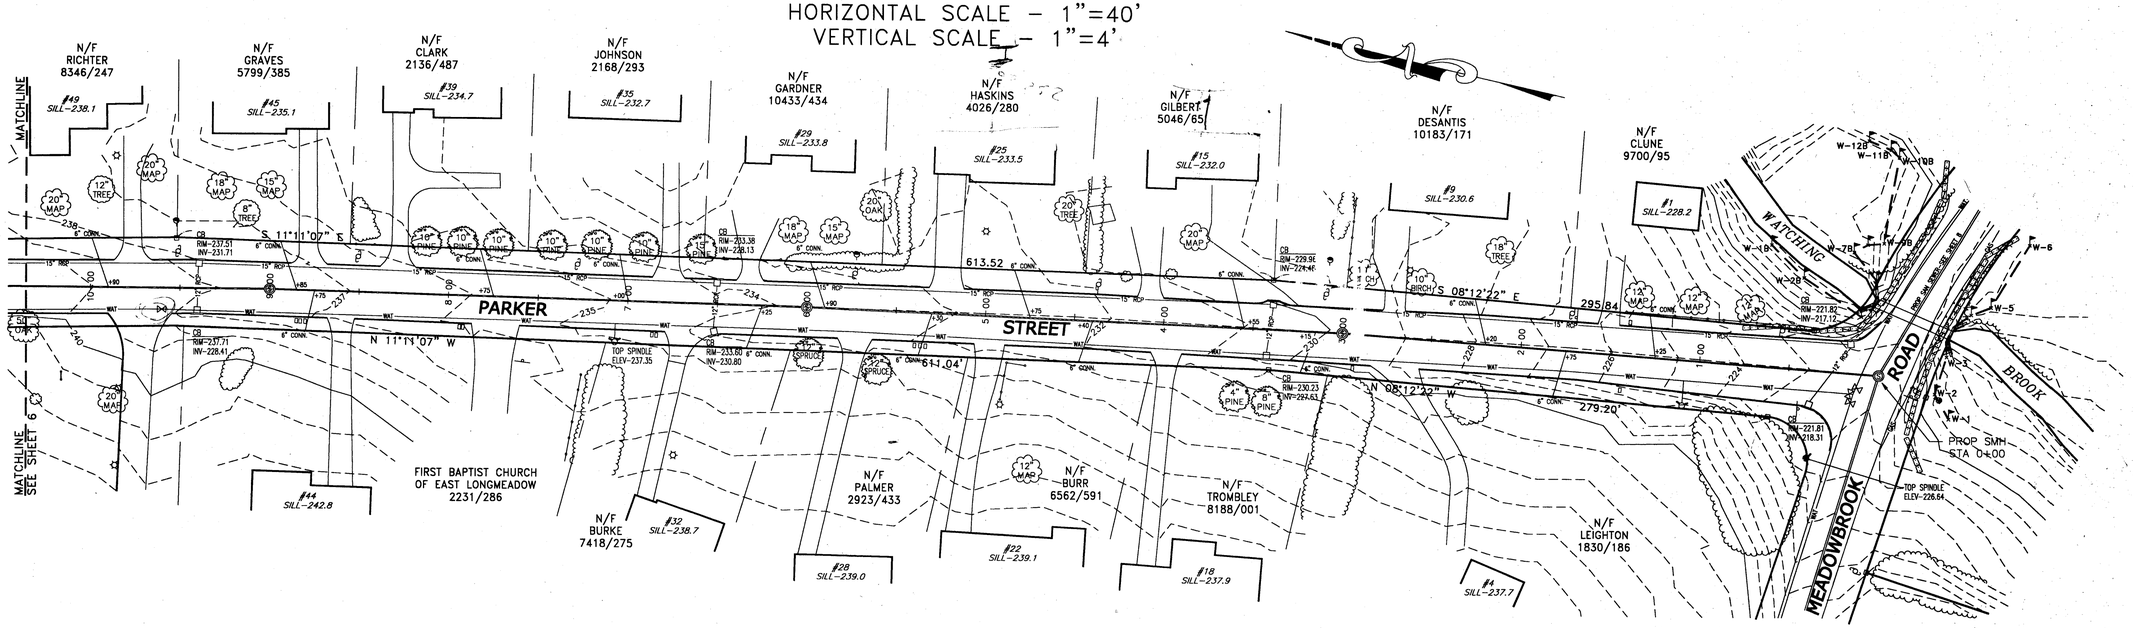

GRAPHIC SCALE

40 0 20 40 80 160

(IN FEET)
1 inch = 40 ft.

BENCHMARKS
1.) TOP OF HYDRANT SPINDLE LOCATED ON WESTERLY SIDE OF PARKER STREET OPPOSITE HOUSE #32. ELEV-237.35
2.) TOP OF HYDRANT SPINDLE LOCATED AT NW'LY INTERSECTION OF MEADOWBROOK ROAD AND PARKER STREET. ELEV-226.64

NOTES
1.) CONTRACTOR TO NOTIFY "DIG SAFE" IN ACCORDANCE WITH M.G.L.
2.) EROSION CONTROL BARRIER MUST BE IN PLACE PRIOR TO ANY CONSTRUCTION.
3.) CONTRACTOR TO VERIFY DEPTH OF WATER MAIN PRIOR TO SEWER LAYING IN PARKER STREET. INVERT OF SEWER MAIN TO BE ADJUSTED IF NECESSARY.

REVISED: 9/26/00
SHEET 5 OF 10

PROPOSED SANITARY SEWER
PARKER STREET
FROM
MEADOWBROOK ROAD NORTHERLY ±2850 FEET
EAST LONGMEADOW, MA
FOR THE
EAST LONGMEADOW DEPARTMENT OF PUBLIC WORKS

ECOTEC ENVIRONMENTAL ASSOCIATES INC.
180 DENSLOW ROAD
P.O. BOX 188
EAST LONGMEADOW, MA 01028
PHONE (413) 525-6703 FAX (413) 525-3582

SCALE: PLAN 1"=40';PROFILE AS SHOWN			DATE: MARCH 2000
DRAWN BY: G.W.	TRACED BY: J.T.		CHECKED BY: G.W.
SURVEY BOOK NO.: EC-35	PROJECT NO.: 99-074		FILE NAME