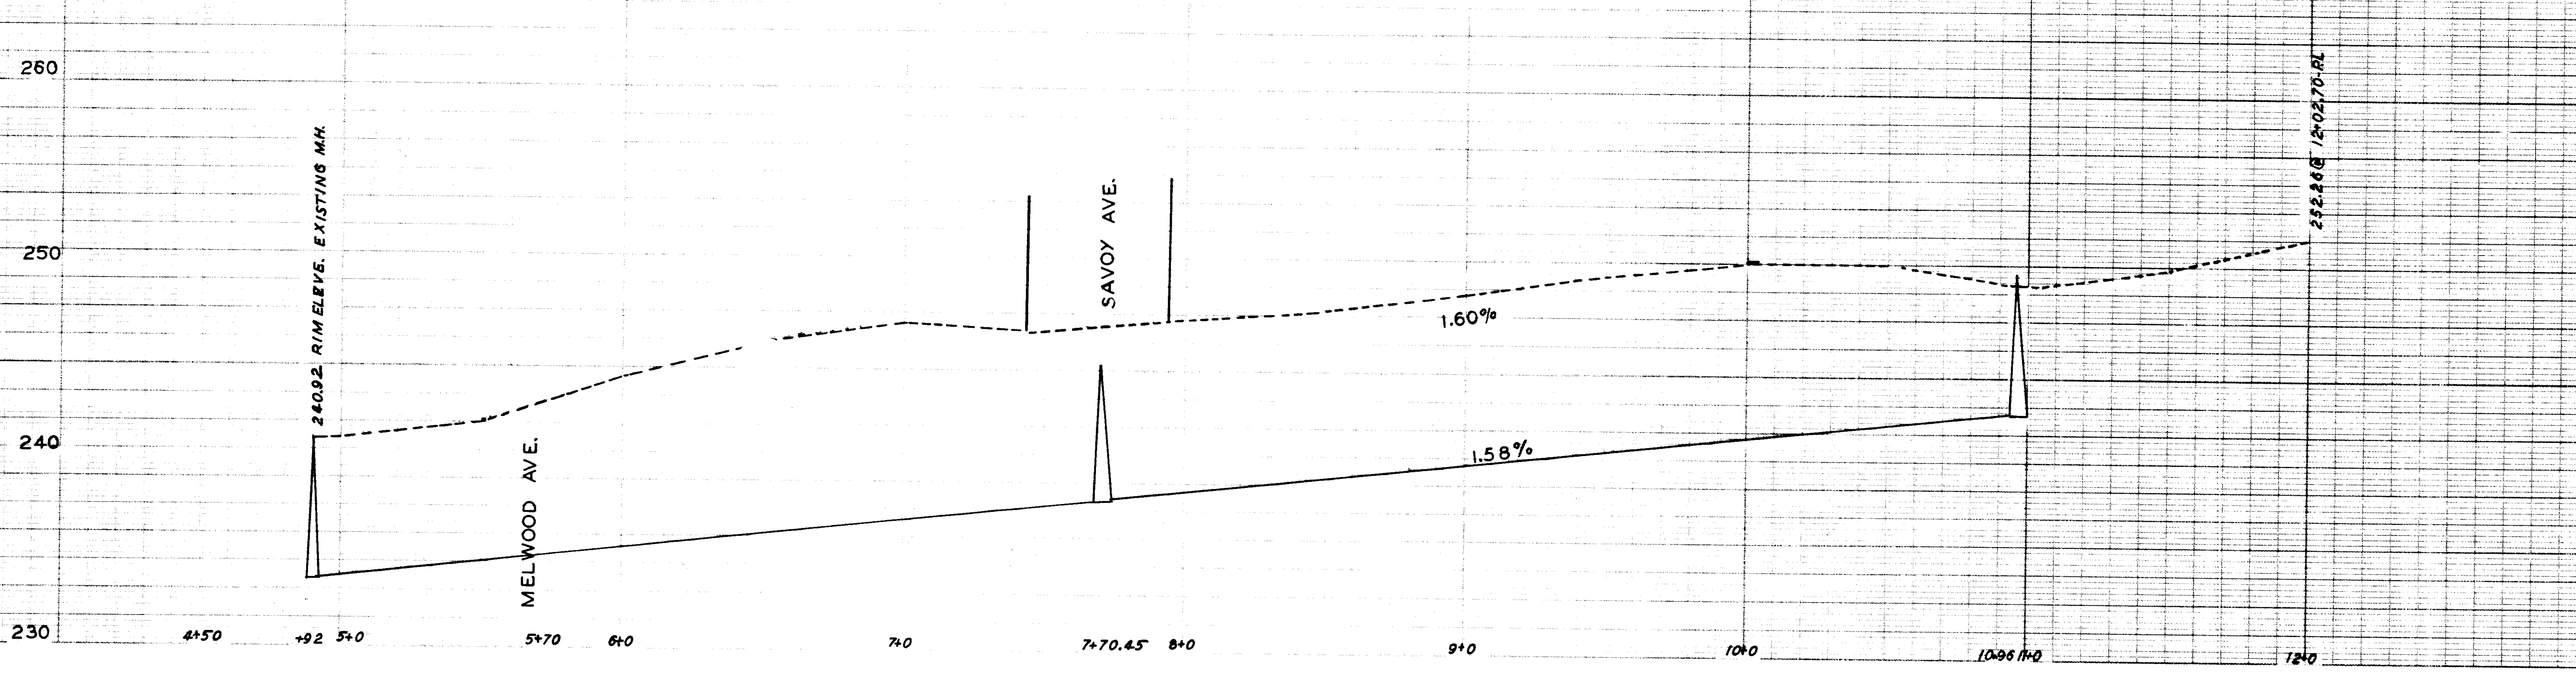

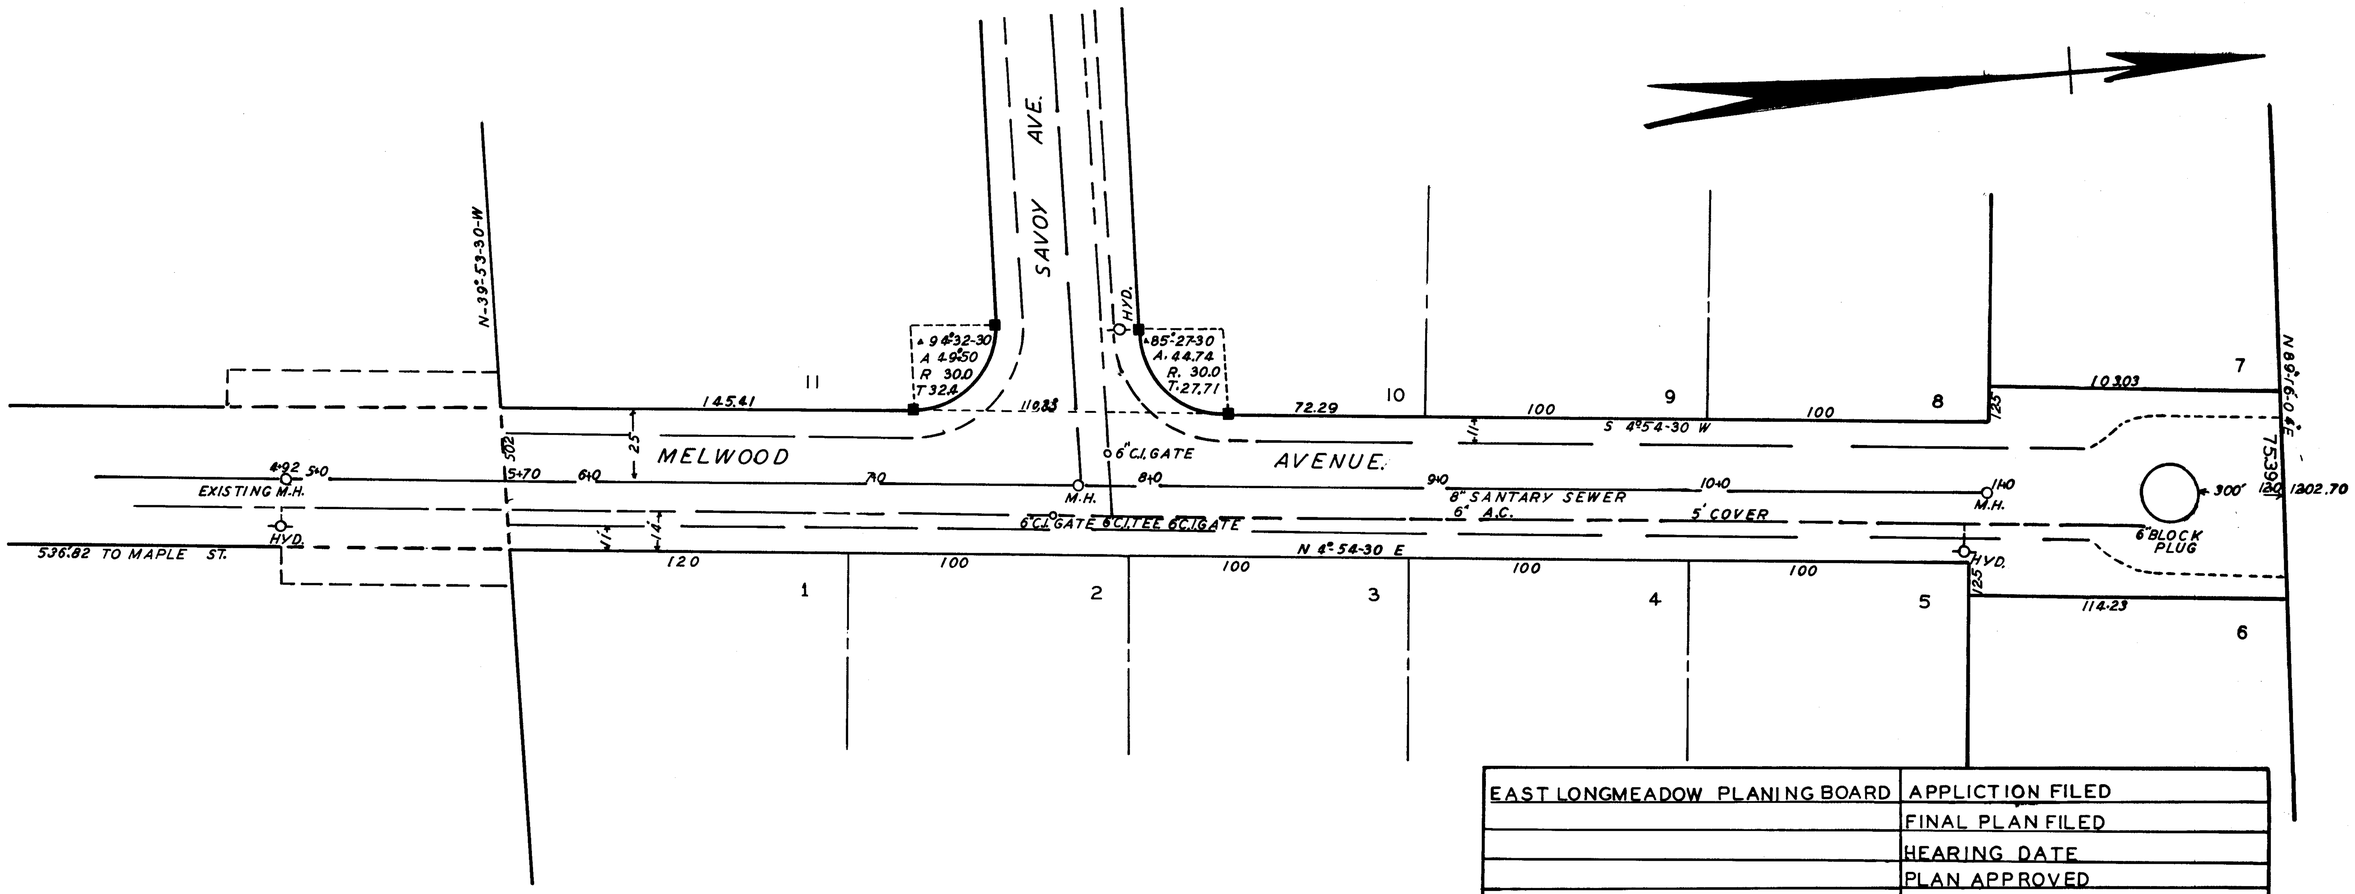

EAST LONGMEADOW PLANING BOARD	APPLICTION FILED
	FINAL PLAN FILED
	HEARING DATE
	PLAN APPROVED

STREET PROFILE & SANITARY SEWER PLAN
MELWOOD AVENUE
TOWN OF EAST LONGMEADOW MASS
MARIO DIMONACO OWNER & BUILDER

SCALE = HORZ. 1" = 40'
VERT. 1" = 6'
DRAWING 1" = 40'

SMITH & WALLEN ENG.
DEC. 1954

SS124