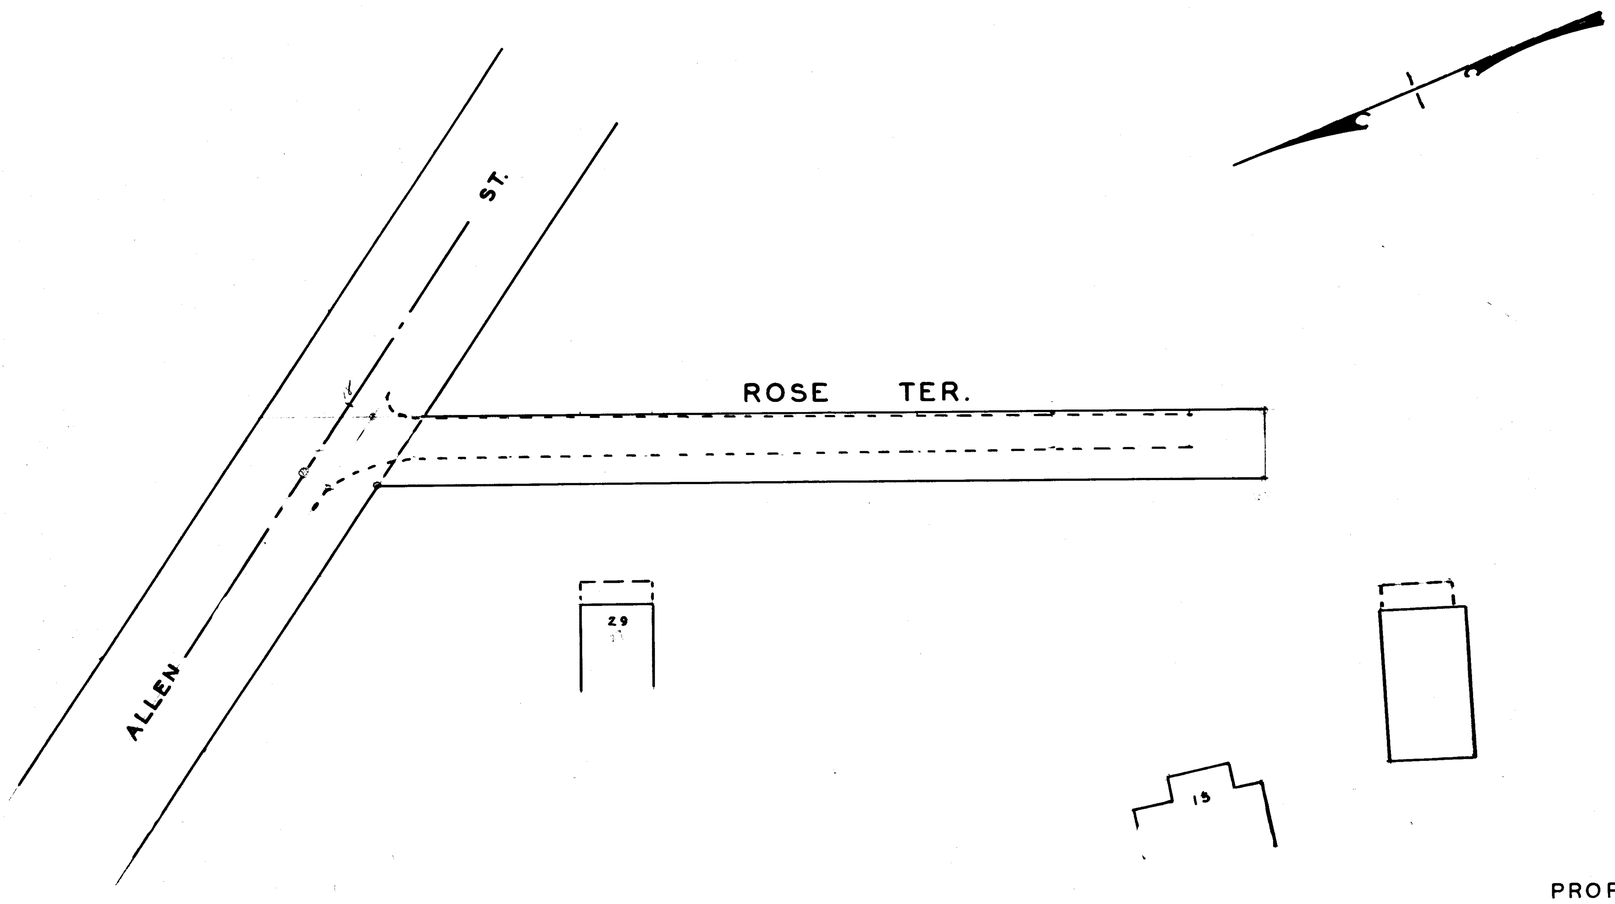

PLAN & PROFILE OF
PROPOSED SANITARY SEWER
ROSE TERRACE
EAST LONGMEADOW MASS.
SCALE: 1" = 40' HOR.
1" = 4' VERT.
A.A. MELIEN ENG'R.

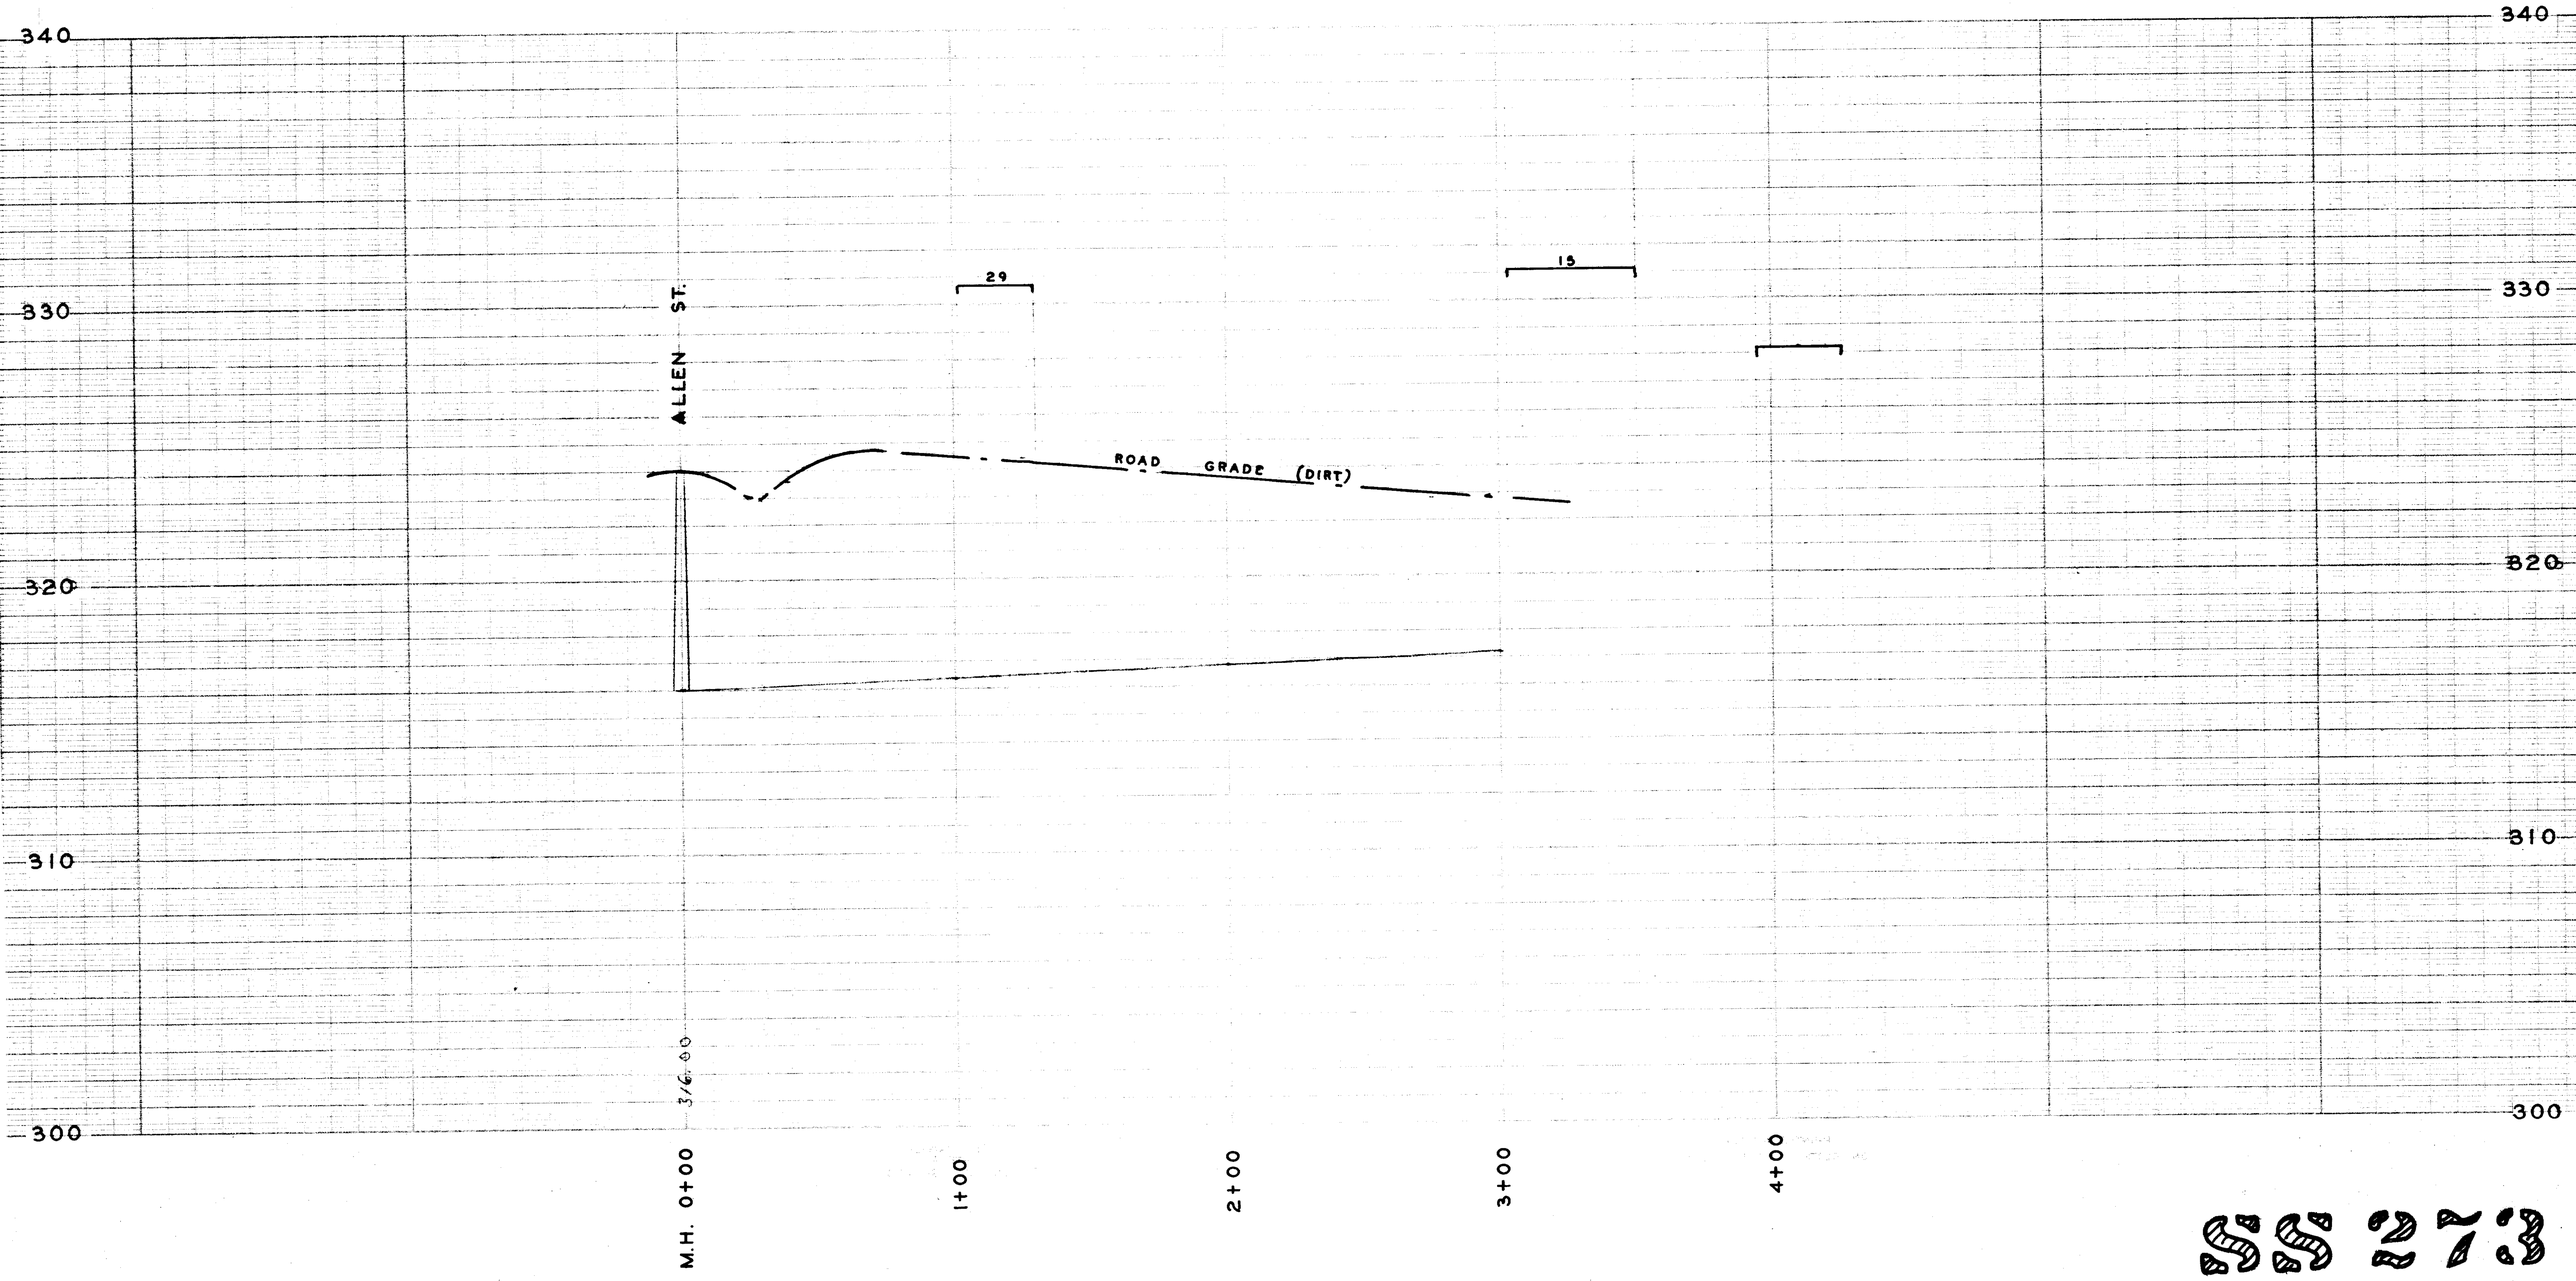

SS 273