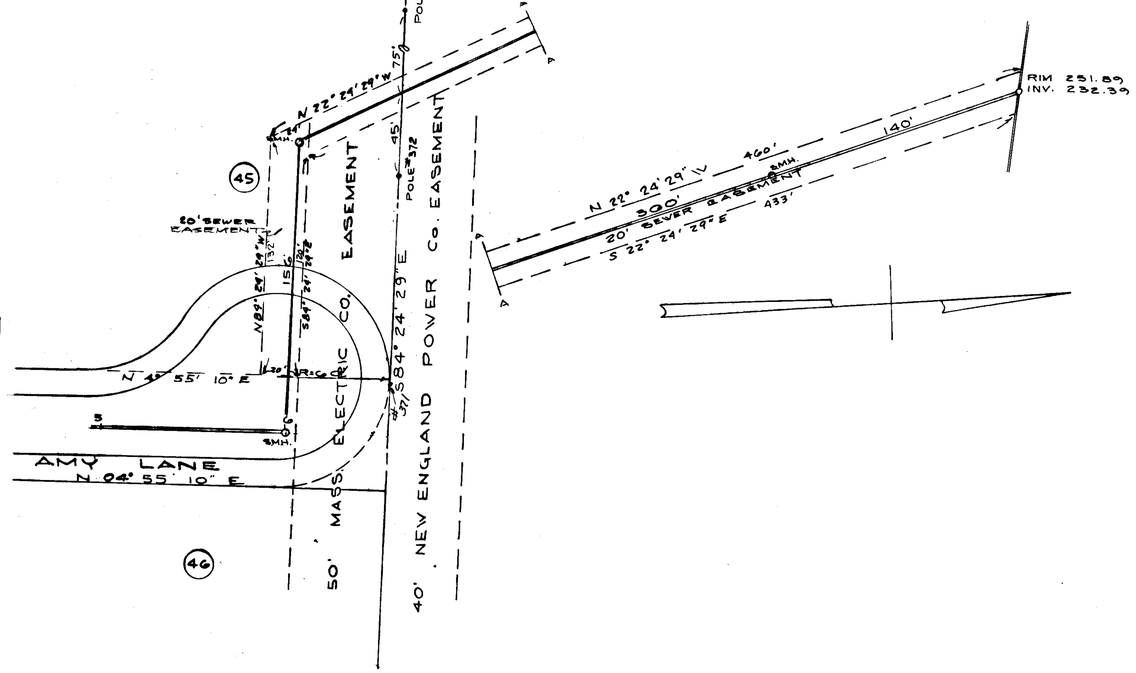

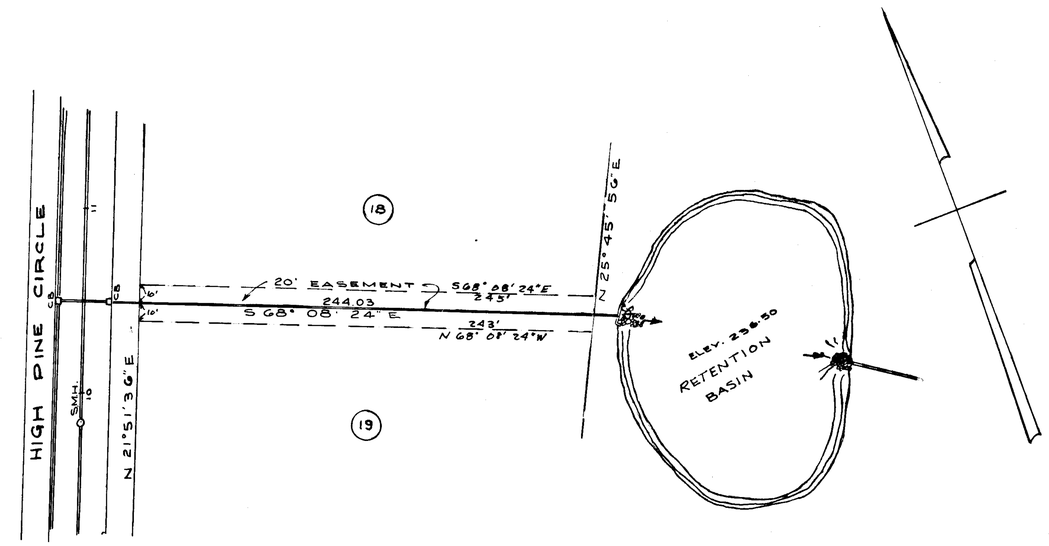

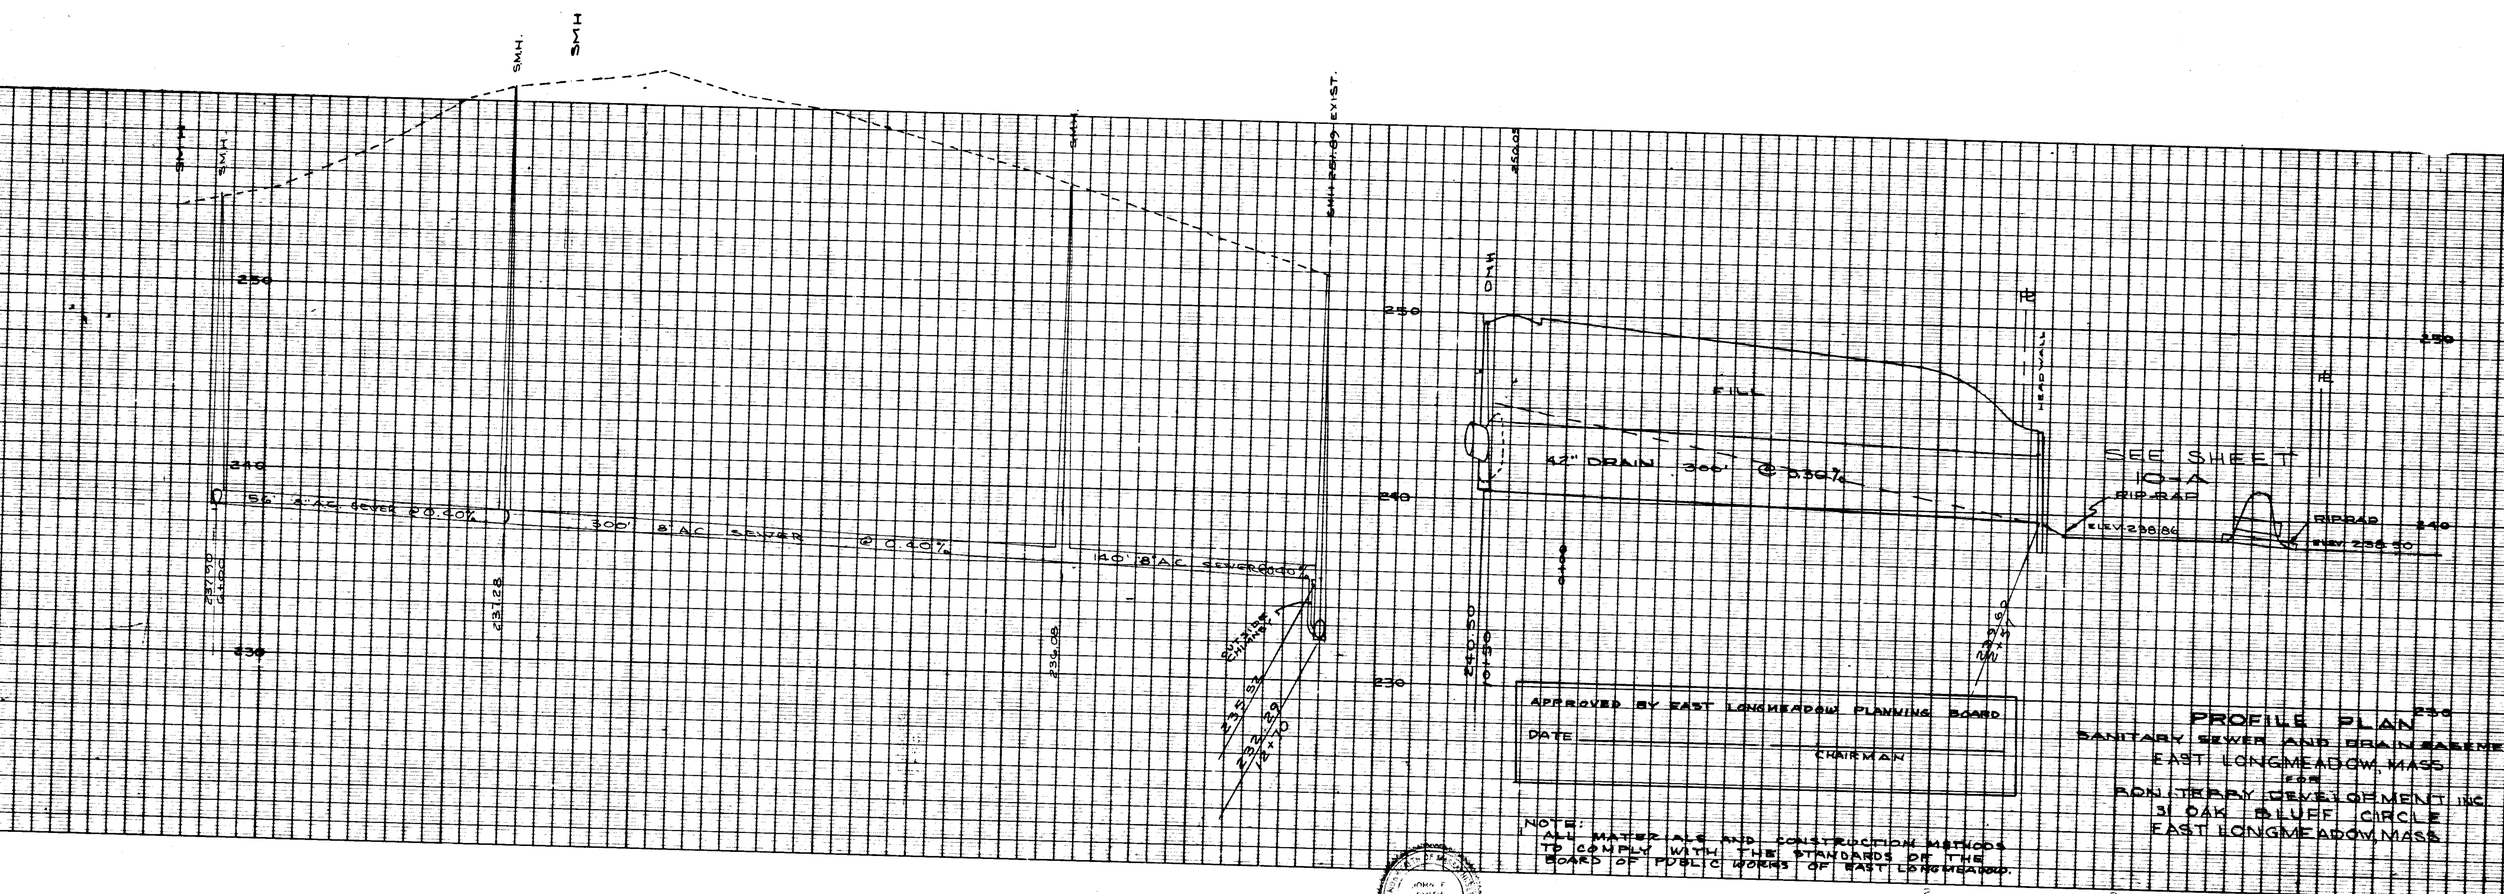

APPROVED BY EAST LONGMEADOW PLANNING BOARD

DATE _____

CHAIRMAN

NOTE:
ALL MATERIALS AND CONSTRUCTION METHODS TO COMPLY WITH THE STANDARDS OF THE BOARD OF PUBLIC WORKS OF EAST LONGMEADOW.

JOHN F. SMITH No. 17112 REGISTERED PROFESSIONAL ENGINEER

John F. Smith

PROFILE PLAN
SANITARY SEWER AND DRAIN EASEMENT
EAST LONGMEADOW, MASS.
FOR
RON TERRY DEVELOPMENT INC.
31 OAK BLUFF CIRCLE
EAST LONGMEADOW, MASS.

SCALE: 40FT/IN HORZ. 4FT/IN VERT. JUNE 1973

SMITH & WALLEN
ENGINEERING COMPANY, INC.
602 WHITE ST. — SPRINGFIELD MASS.

SHEET 12 OF 15

SS 311