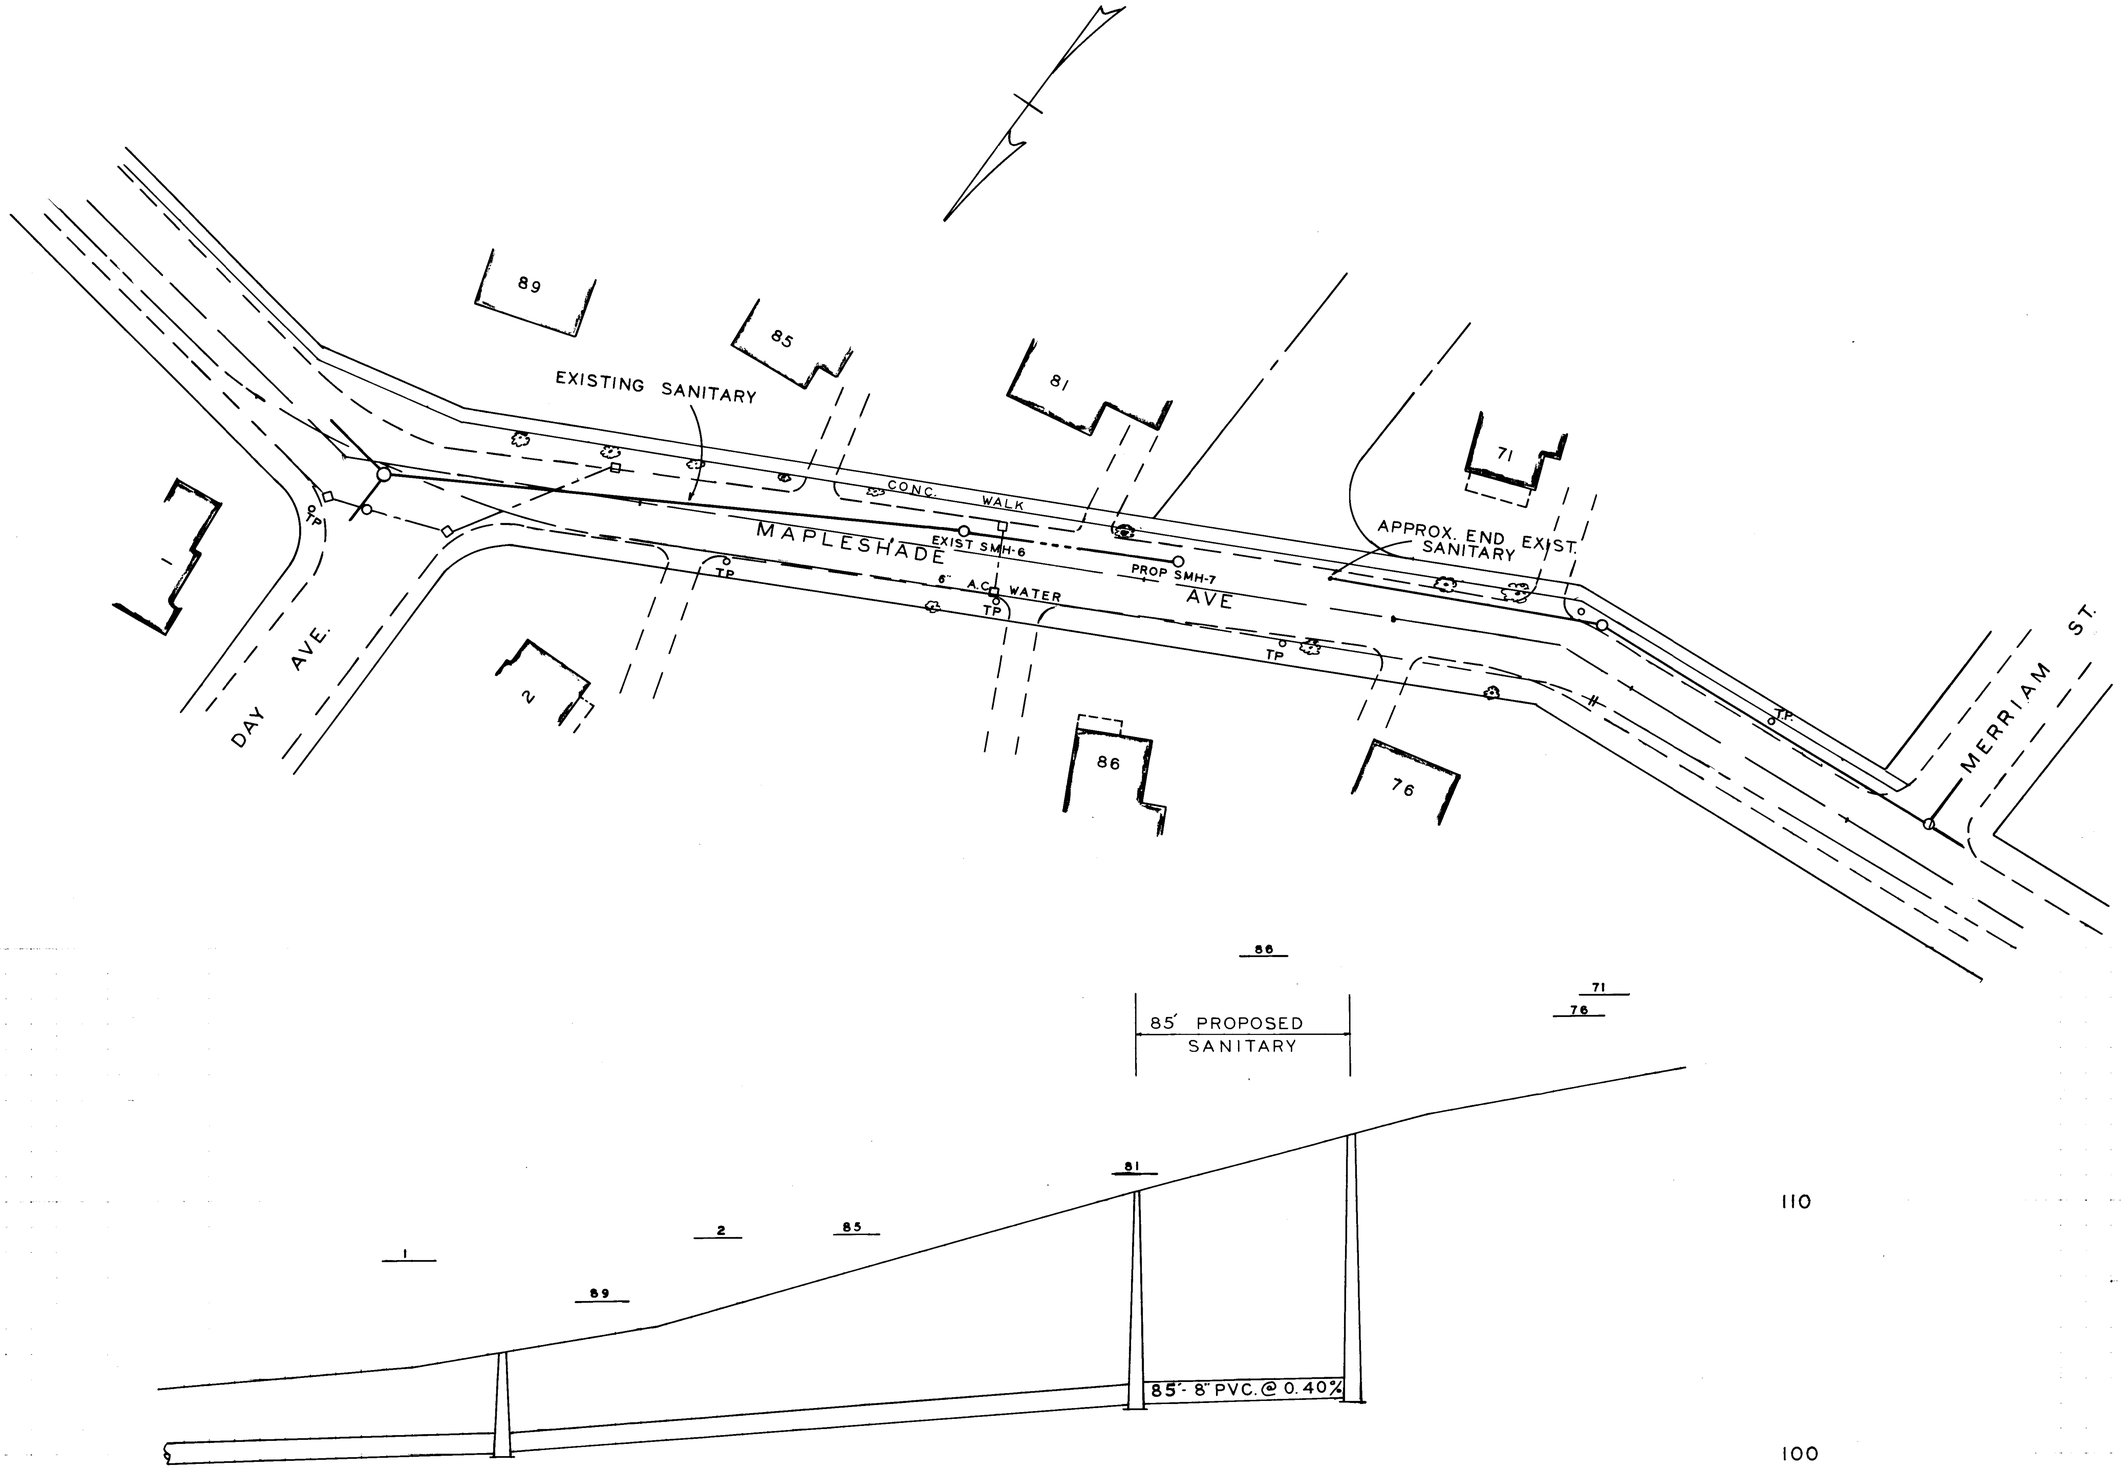

PLAN & PROFILE
MAPLESHADE AVE.
SANITARY SEWER
TOWN OF EAST LONG.
SCALE: 1" = 40' HOR.
1" = 4' VERT.
MARCH 1989

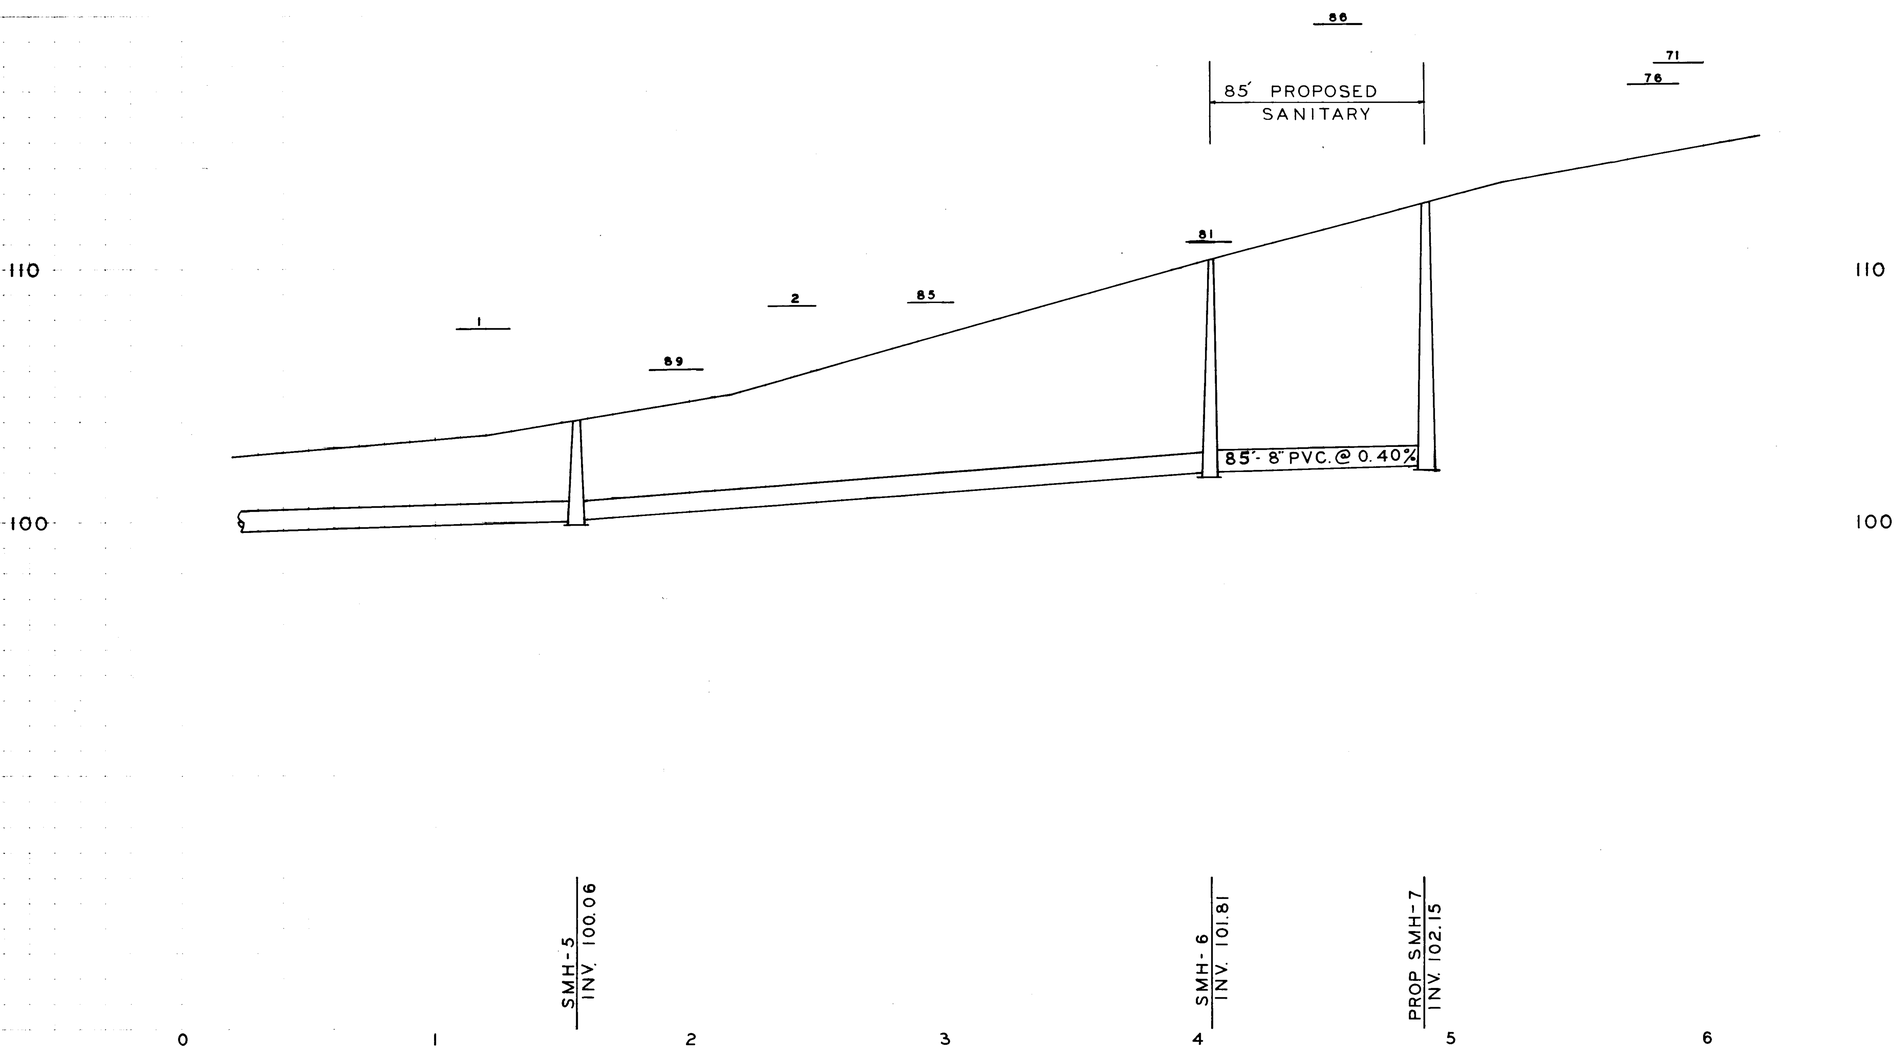

SS 423