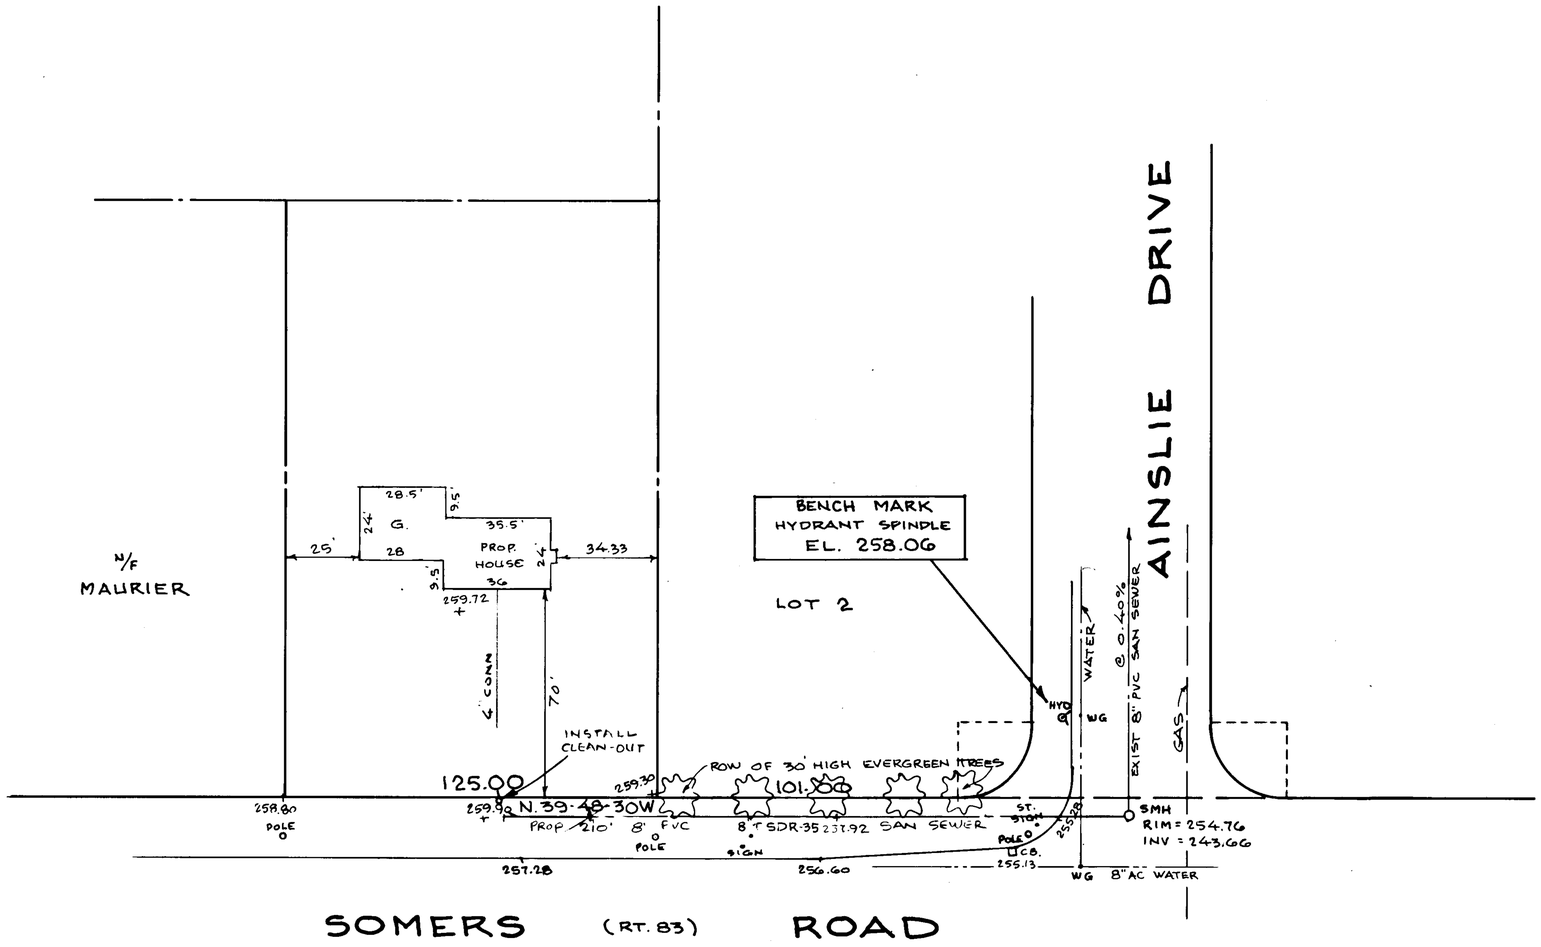

NOTE: 6" CHIMNEY TO BE SECURED TO INSIDE WALL OF SANITARY MANHOLE

90° BEND TO BE PLACED ON END OF CHIMNEY ABOVE SHELF TO AVOID SPLASHING

VERTICAL GRAPHIC SCALE

0 2.5 5 10 15

FEET

HORIZONTAL GRAPHIC SCALE

0 25 50 100 150

FEET

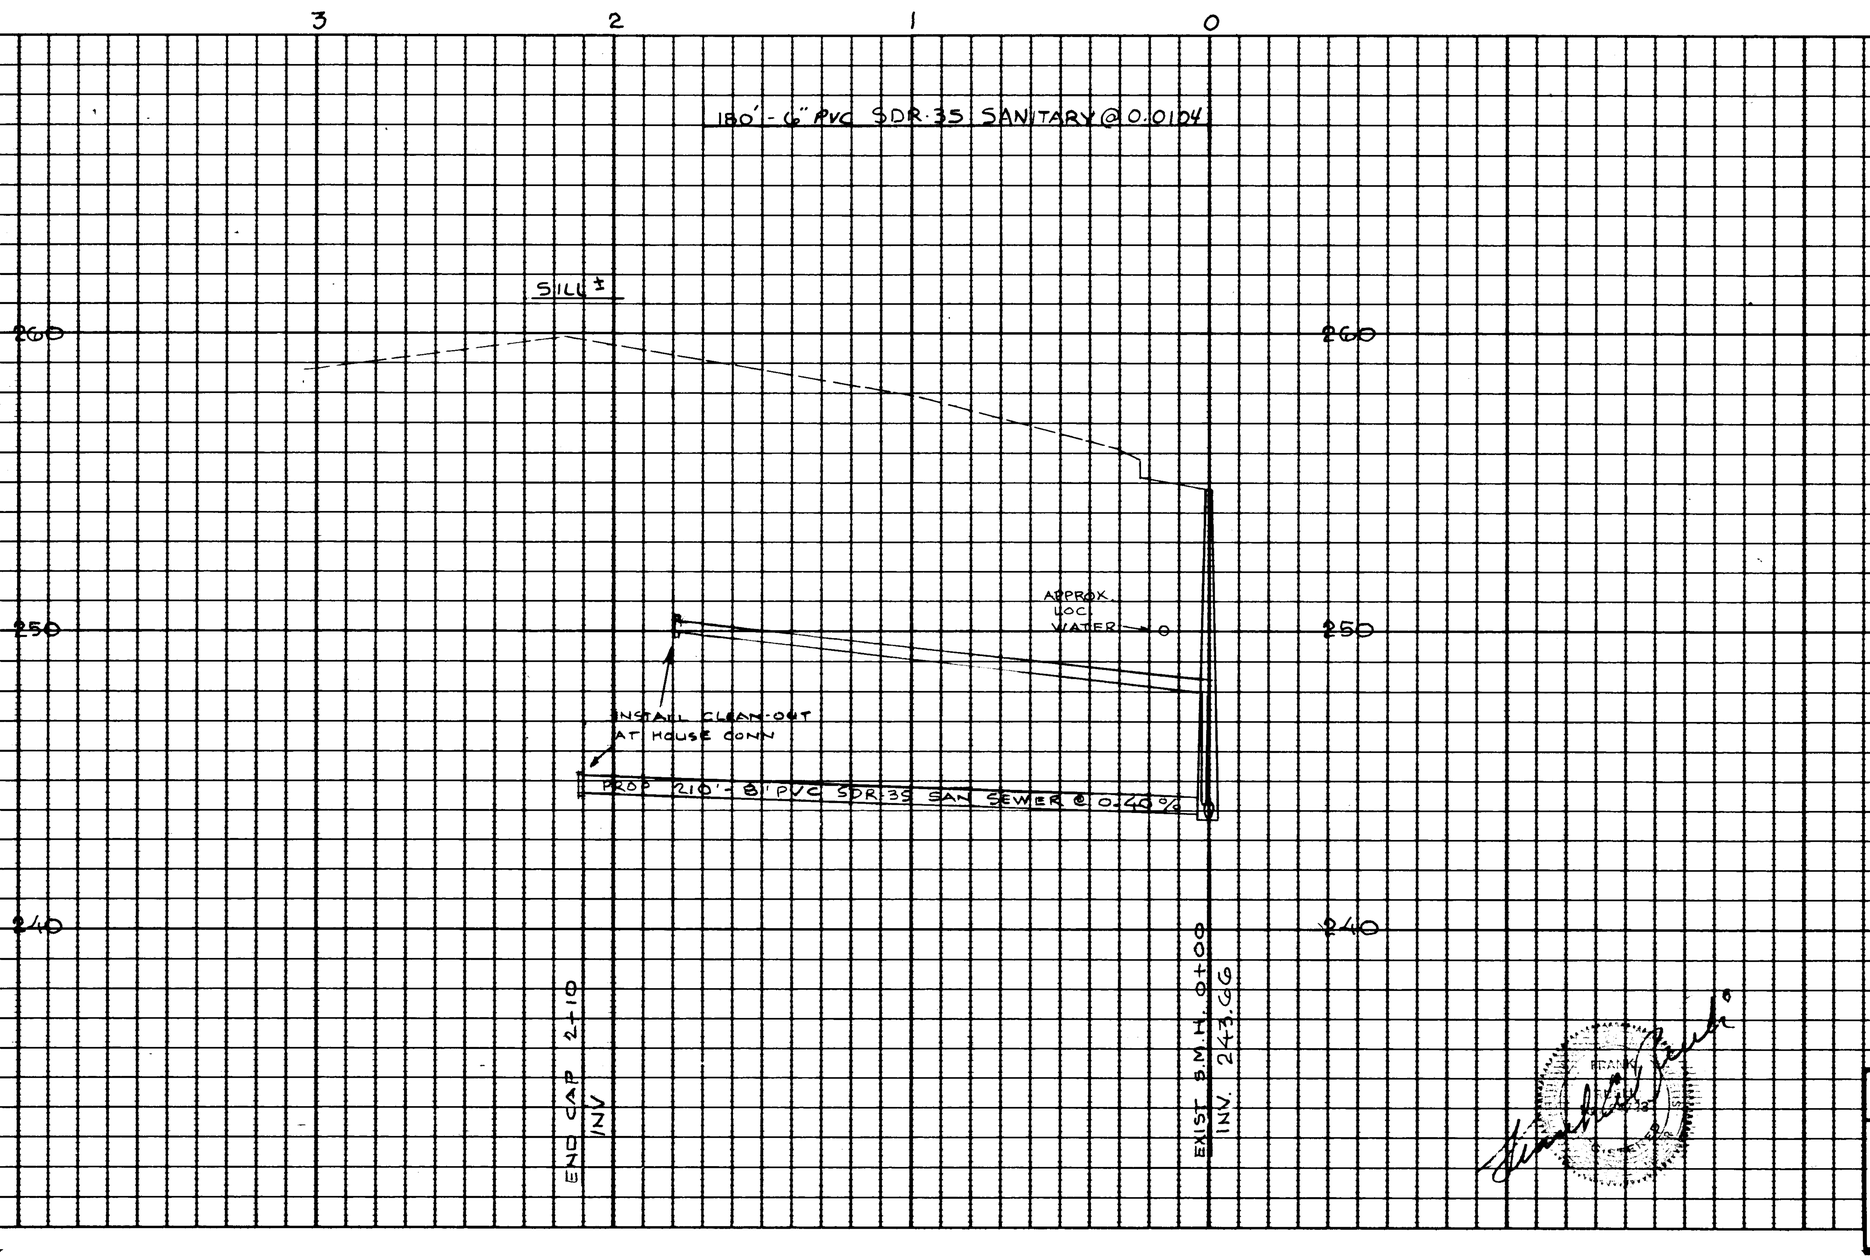

PLAN AND PROFILE
SANITARY SEWER EXTENSION
NORTHERLY ALONG SOMERS RD.
FROM AINSLIE DRIVE
FOR
ROBERT R. DRISCOLL

SCALE: 40 FT/IN: HOR.
4 FT/IN: VERT.

DATE- JAN. 1991

SMITH ASSOCIATES
SURVEYORS, INC.
165 SHAKER RD., EAST LONGMEADOW, MASS. 01028

SS-432