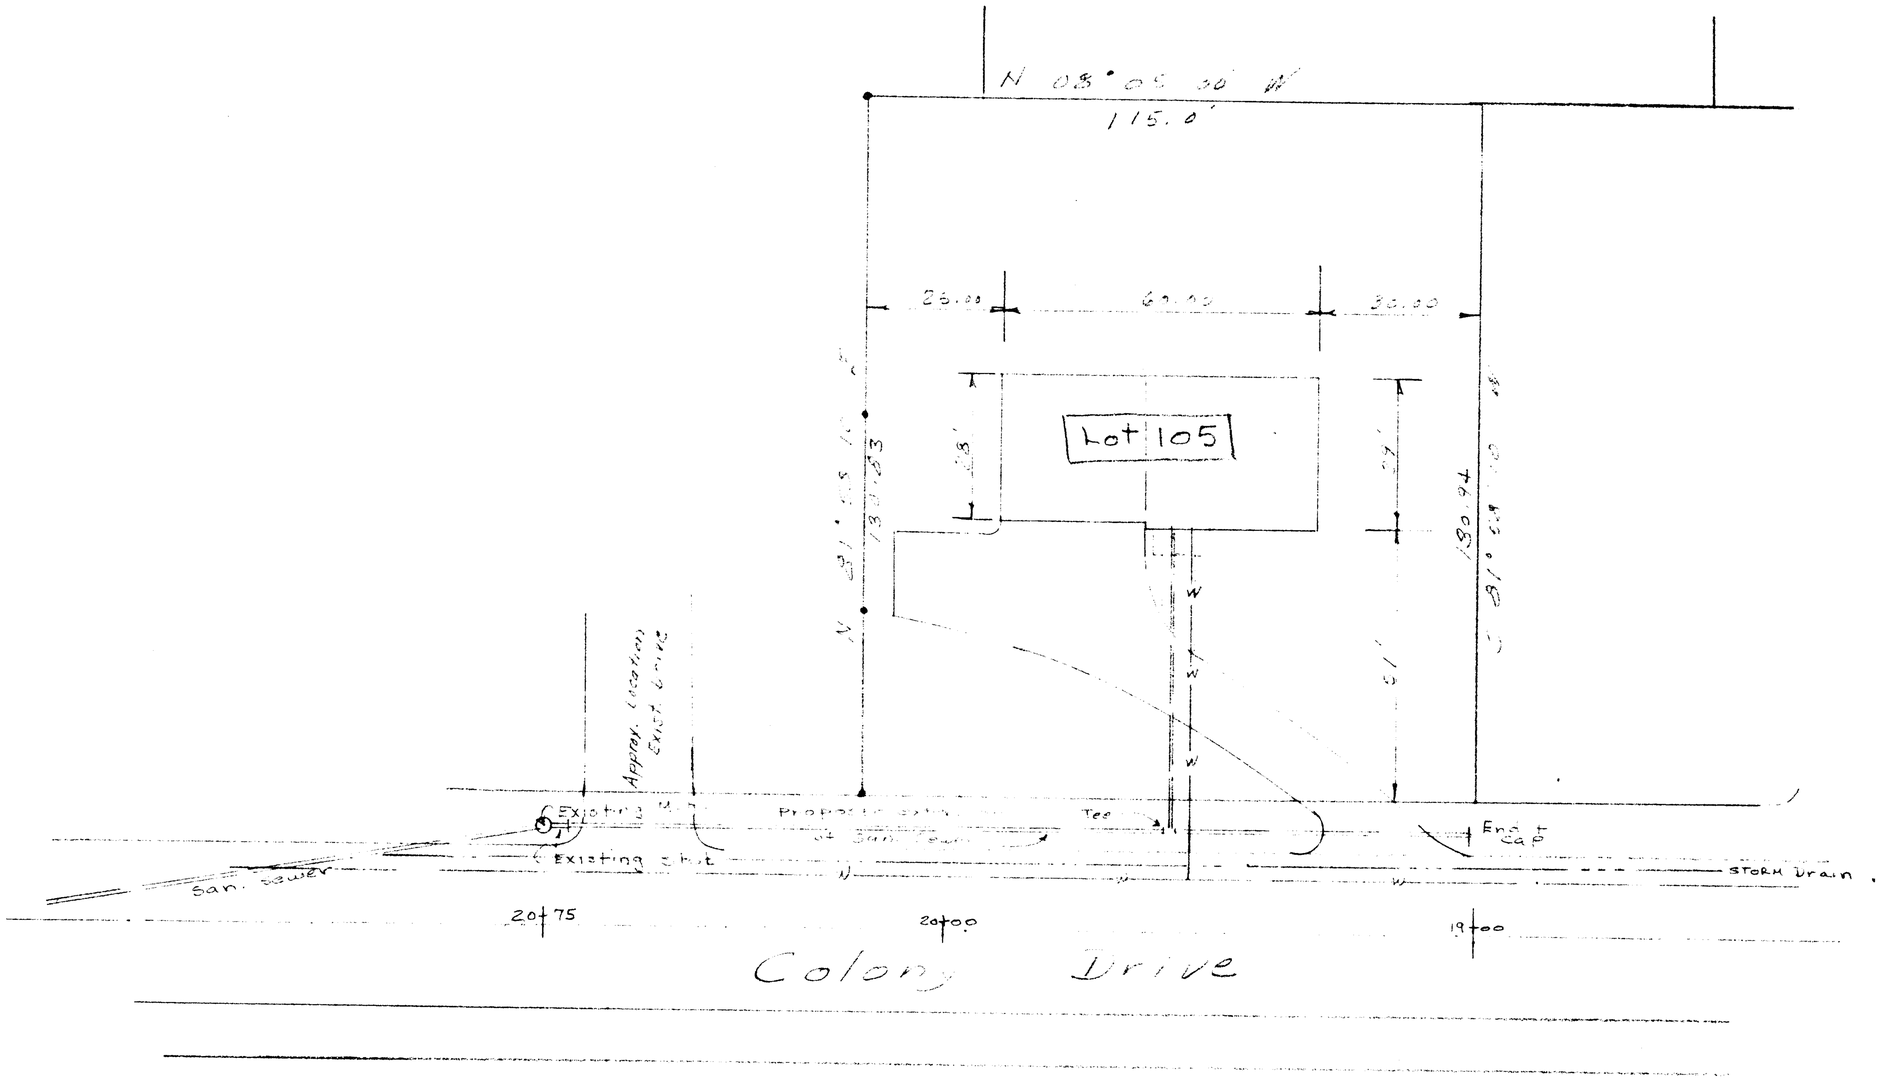

Sketch of Proposed extension of Existing sanitary sewer
scale 1" = 20' Nov 1, 1994

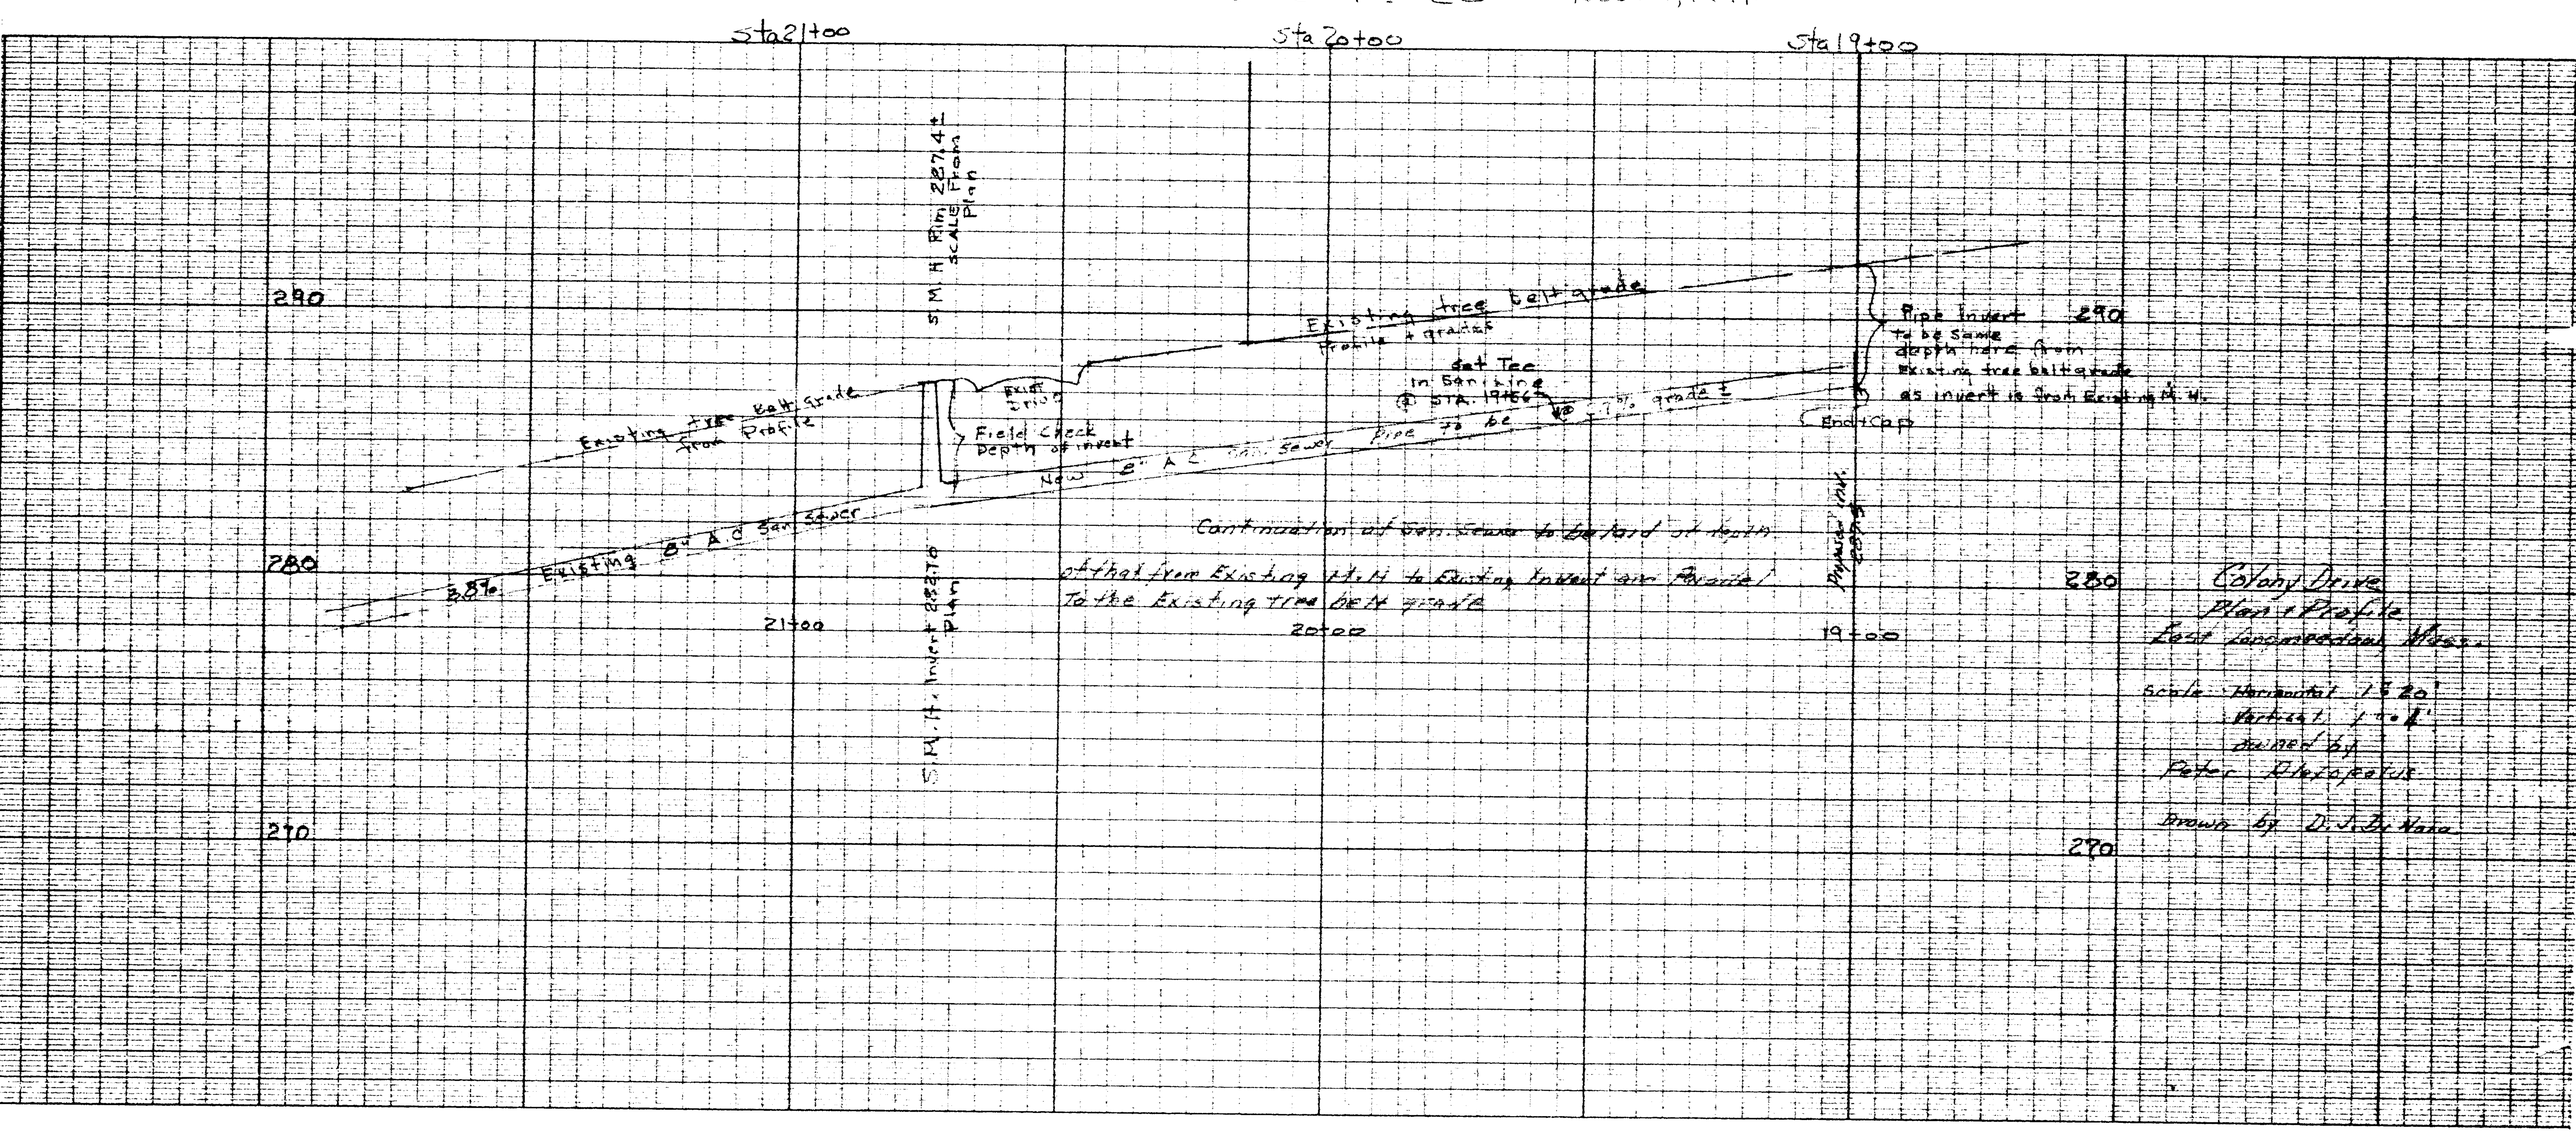

SS-443