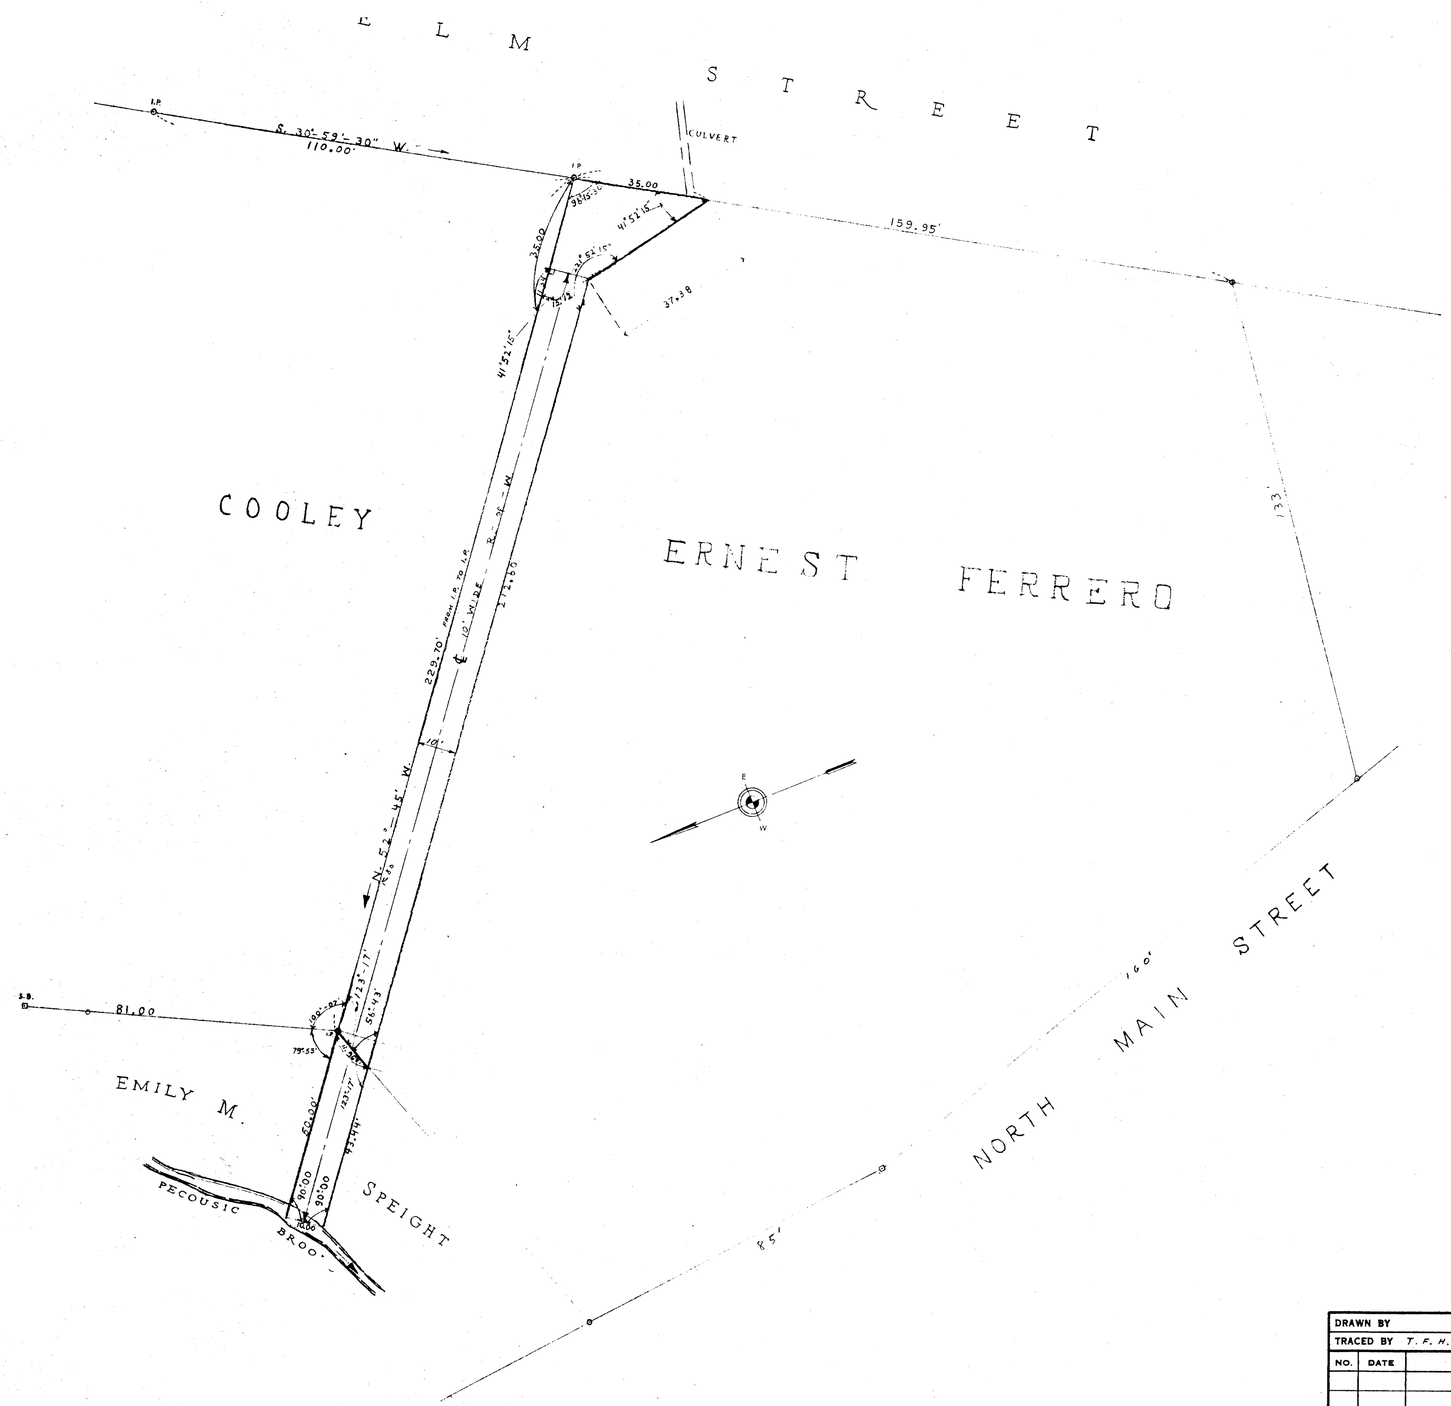

DRAWER #5 Plan #8
Elm St. & North Main St.
Emily M. Speight
Ernest Ferrero

DRAWN BY		CHECKED BY G. H. McD.	
TRACED BY T. F. H. JR.		APPROVED BY	
NO.	DATE	REVISIONS	BY

DRAINAGE SYSTEM RIGHT OF WAY
ON PROPERTY OF ERNEST FERRERO & EMILY M. SPEIGHT

LOCATED
BETWEEN ELM ST. AND PECOUSIC BROOK

BOARD OF PUBLIC WORKS
TOWN OF EAST LONGMEADOW, MASS.,

TIGHE & BOND, CONSULTING ENGINEERS
HOLYOKE, MASS.

SCALE: 1" = 20' DATE: APRIL, 1957

1 ONLY