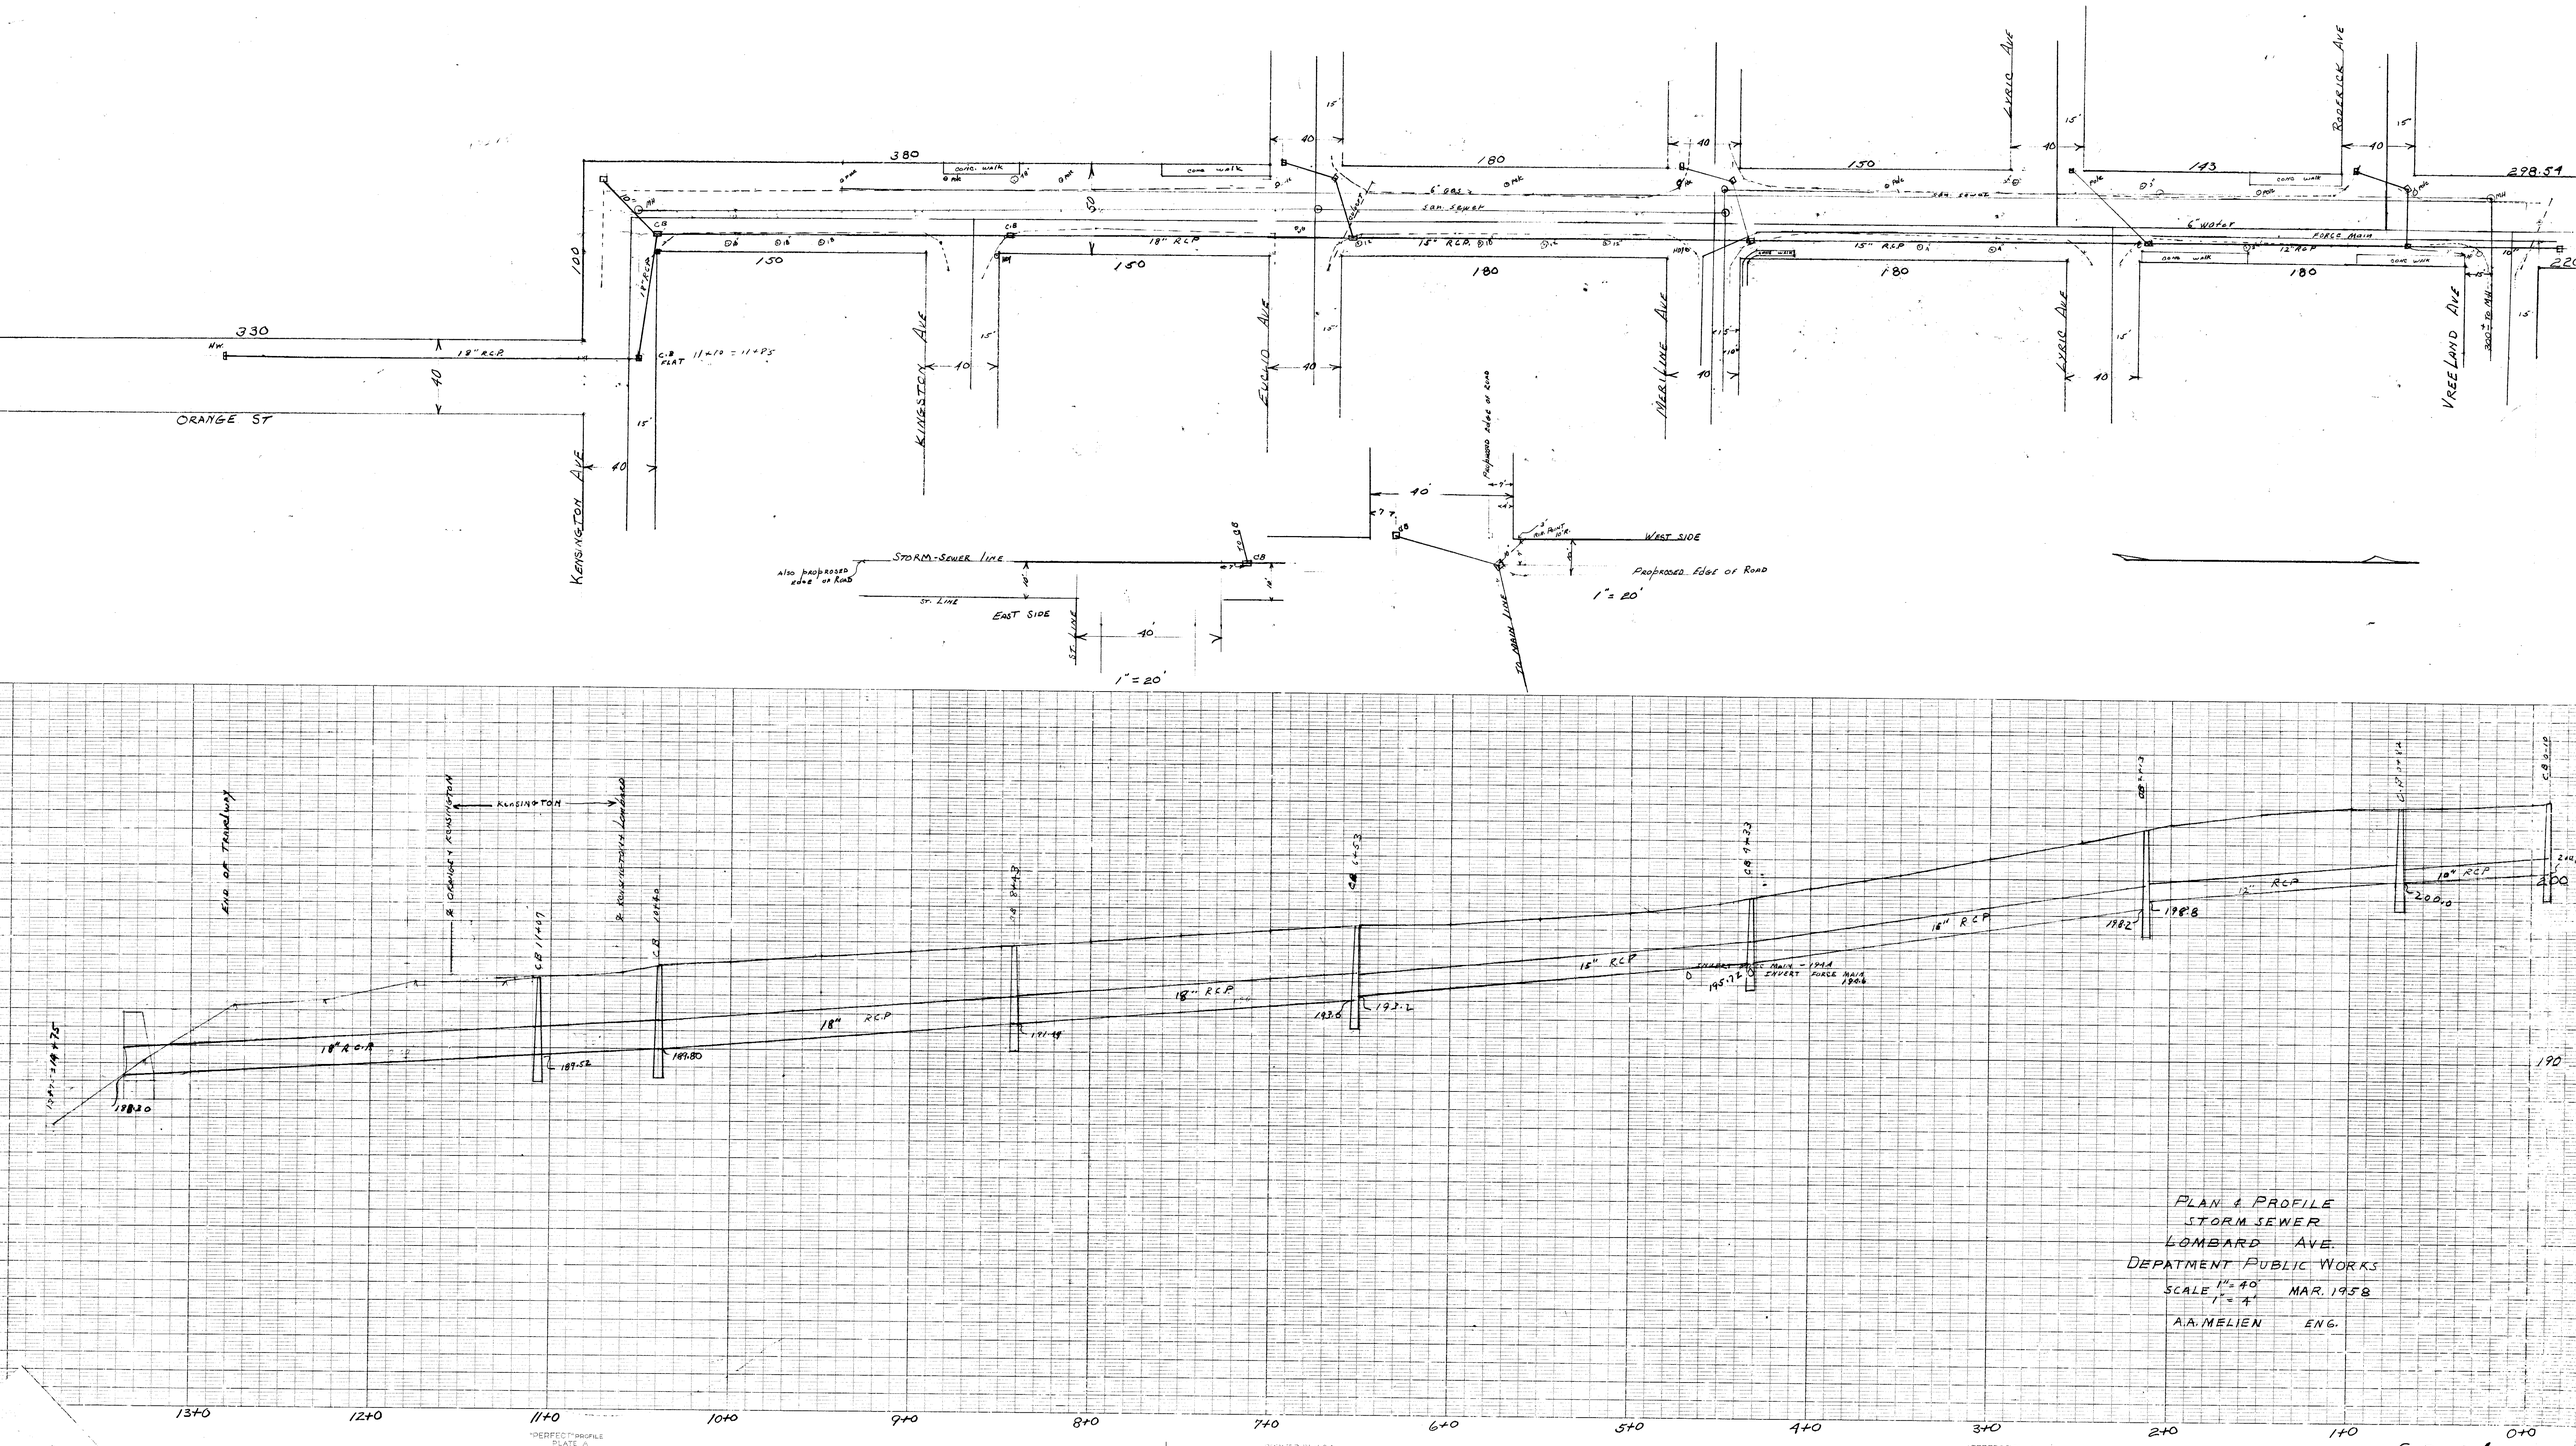
ORANGE ST
KENSINGTON AVE
KINGSTON AVE
EVELYN AVE
MERLINE AVE
LYRIC AVE
ROSEWICK AVE
VREELAND AVE
330
380
180
150
143
298.54
100
40
15
50
18" RCP
15" RCP
12" RCP
6" GAS
SAN. SEWER
6" water
FORCE MAIN
CONC. WALK
C.B.
C.B. FLAT 11+10 = 11+25
STORM-SEWER LINE
Also proposed edge of Road
ST. LINE
EAST SIDE
WEST SIDE
Proposed edge of Road
Proposed edge of road
1" = 20'
END OF TRENCHING
KENSINGTON
LOMBARD
C.B. 11+47
C.B. 12+40
C.B. 9+43
C.B. 6+53
C.B. 3+23
C.B. 2+73
C.B. 1+14
C.B. 0+15
189.20
189.52
189.80
191.49
193.0
193.2
195.74
198.2
198.8
200.0
EXISTING 8" CAST IRON - 1944
EXPECT FORCE MAIN 1966
13+0
12+0
11+0
10+0
9+0
8+0
7+0
6+0
5+0
4+0
3+0
2+0
1+0
0+0
190
200
PERFECT PROFILE PLATE A EUGENE DIETZGEN CO.
PLAN & PROFILE
STORM SEWER
LOMBARD AVE.
DEPATMENT PUBLIC WORKS
SCALE 1" = 40' 1" = 4'
MAR. 1958
A.A. MELIEN ENG.
S.D 4 R
146-68