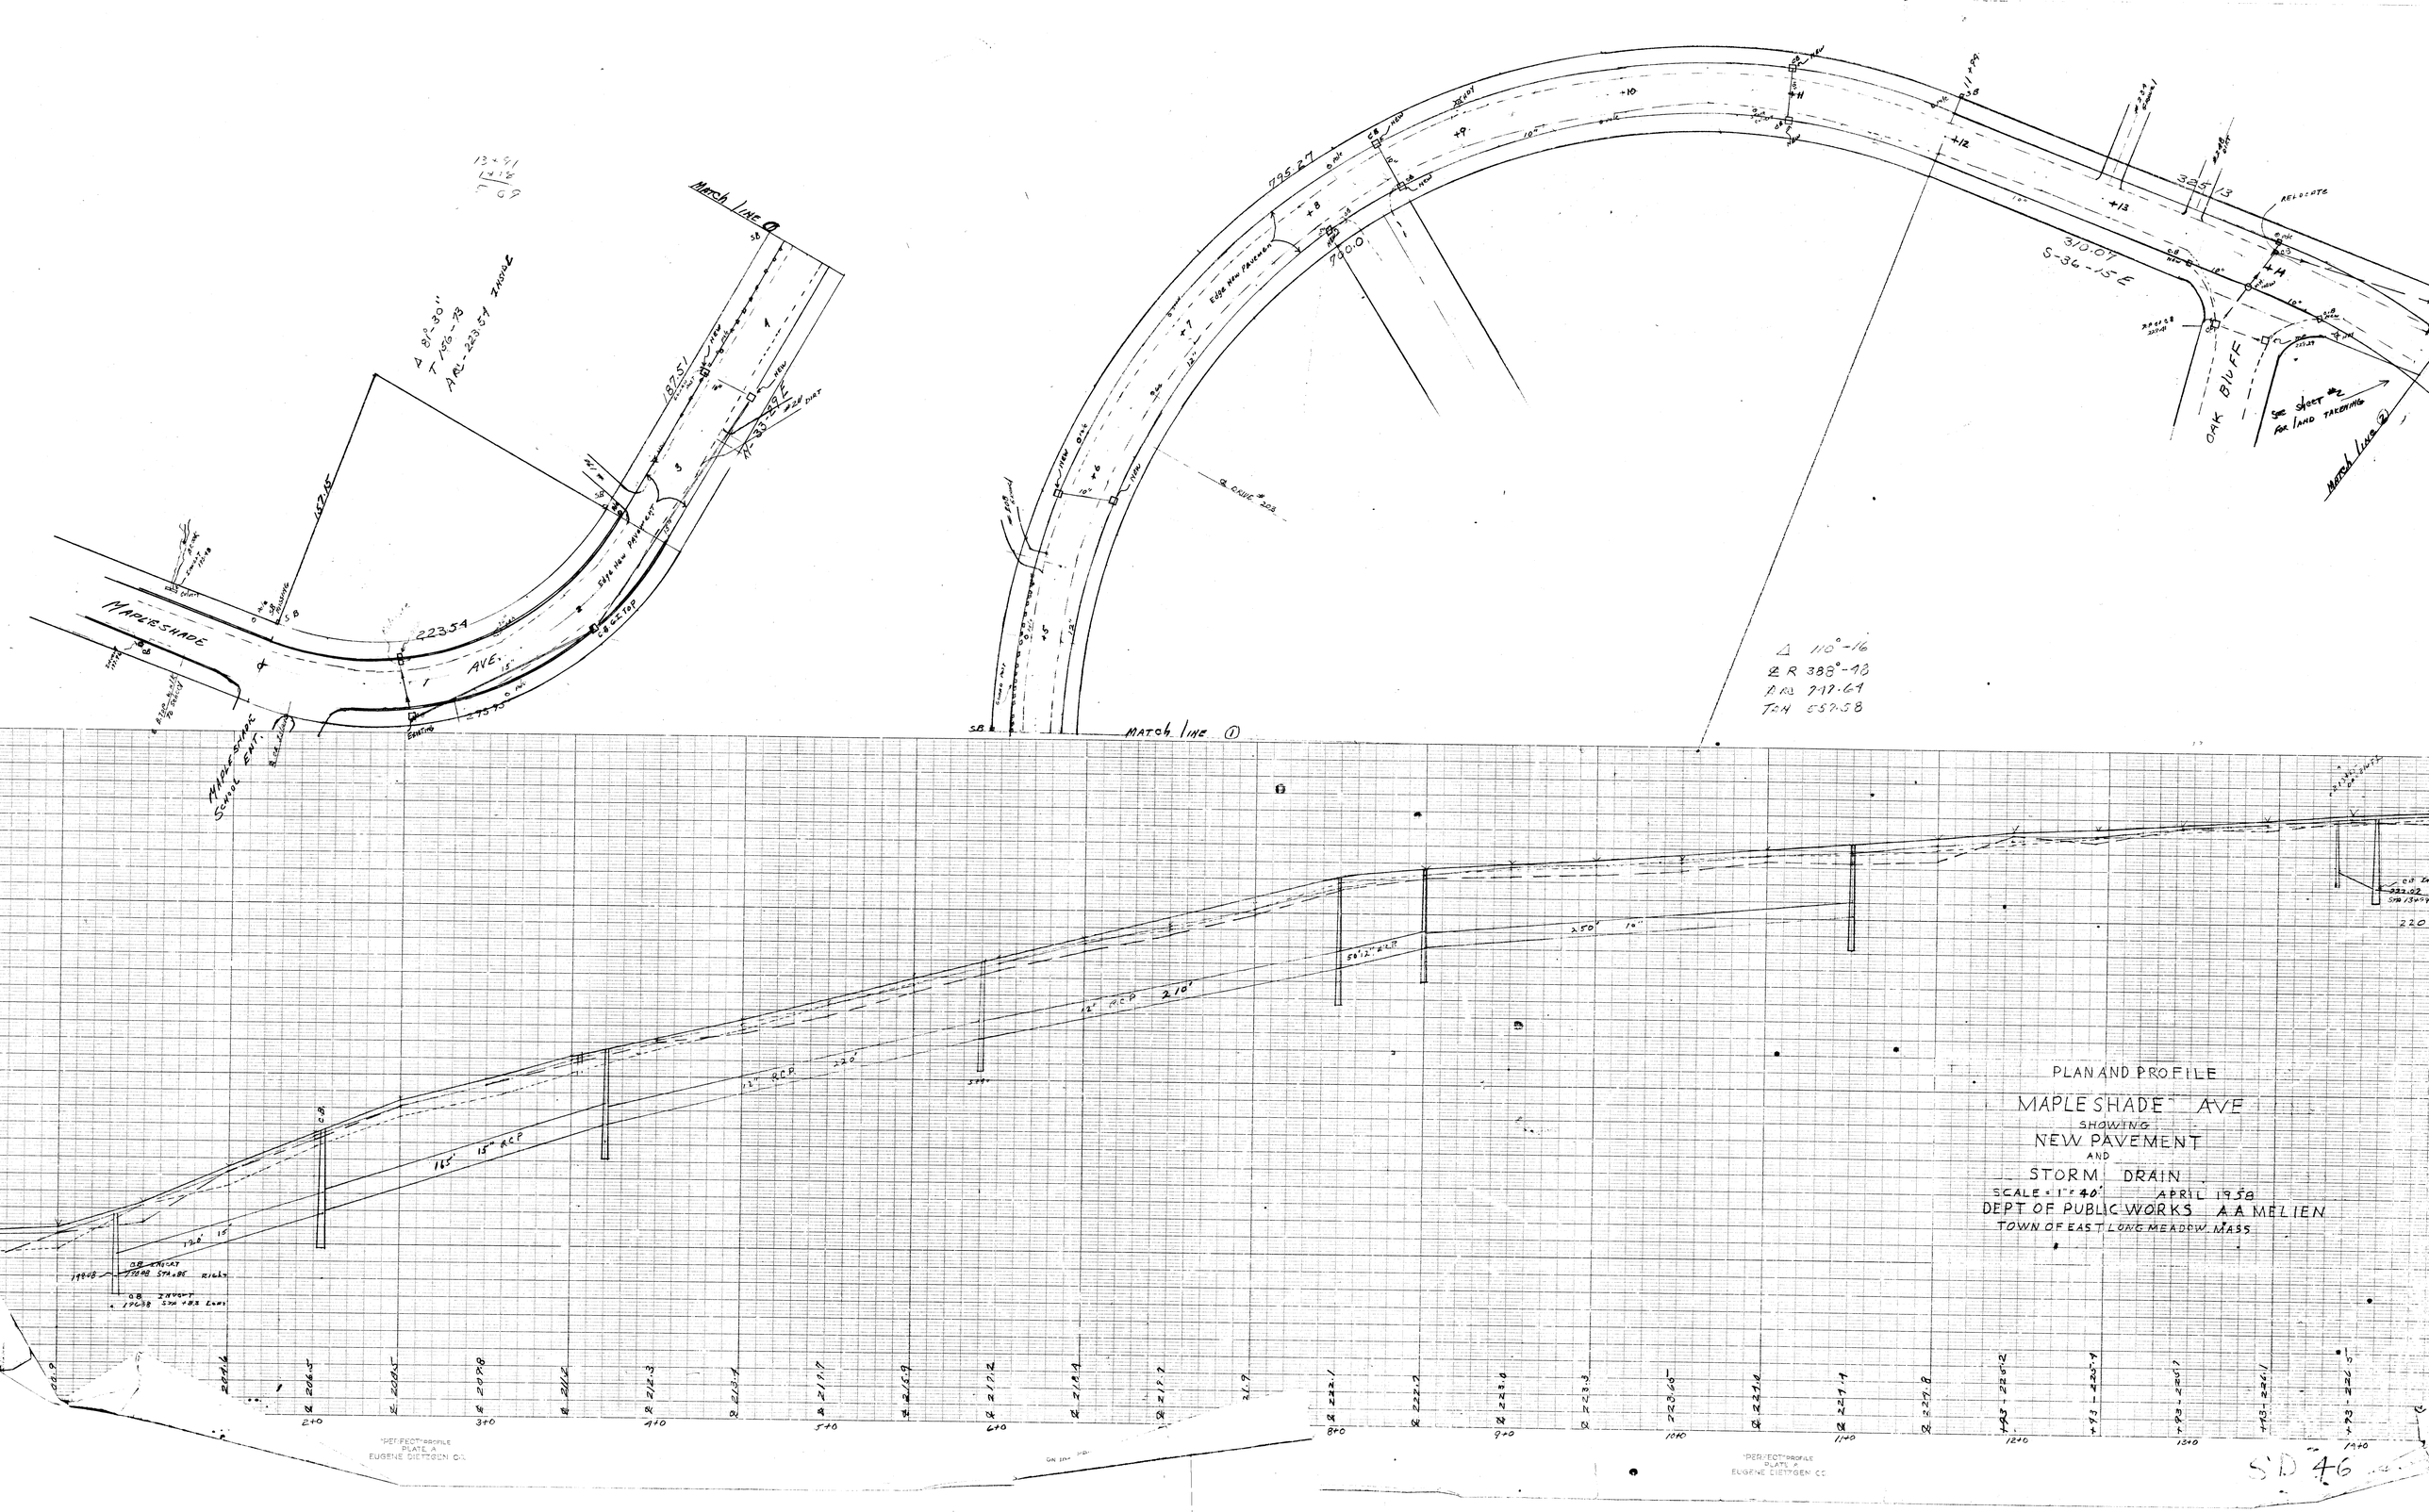
MATCH LINE ②
MAPLESHADE AVE.
MAPLESHADE SCHOOL ENT.
Δ 81°-30'
T 156-78
ARC 223.54 ENGINE
EXISTING
EDGE NEW PAVEMENT
MATCH LINE ①
Δ 110°-16
R 388°-18
D.R. 7-17-69
T.O.H. 657.58
OAK BLUFF
S-36-15 E
RELOCATE
SEE SHEET #2 FOR LAND TAKEDWNS
MATCH LINE ②
12" RCP
15" RCP
PLAN AND PROFILE
MAPLESHADE AVE
SHOWING
NEW PAVEMENT
AND
STORM DRAIN
SCALE: 1" = 40'
APRIL 1958
DEPT OF PUBLIC WORKS A.A. MELIEN
TOWN OF EAST LONG MEADOW, MASS
"PERFECT" PROFILE PLATE A EUGENE DIETZGEN CO.
S.D. 46