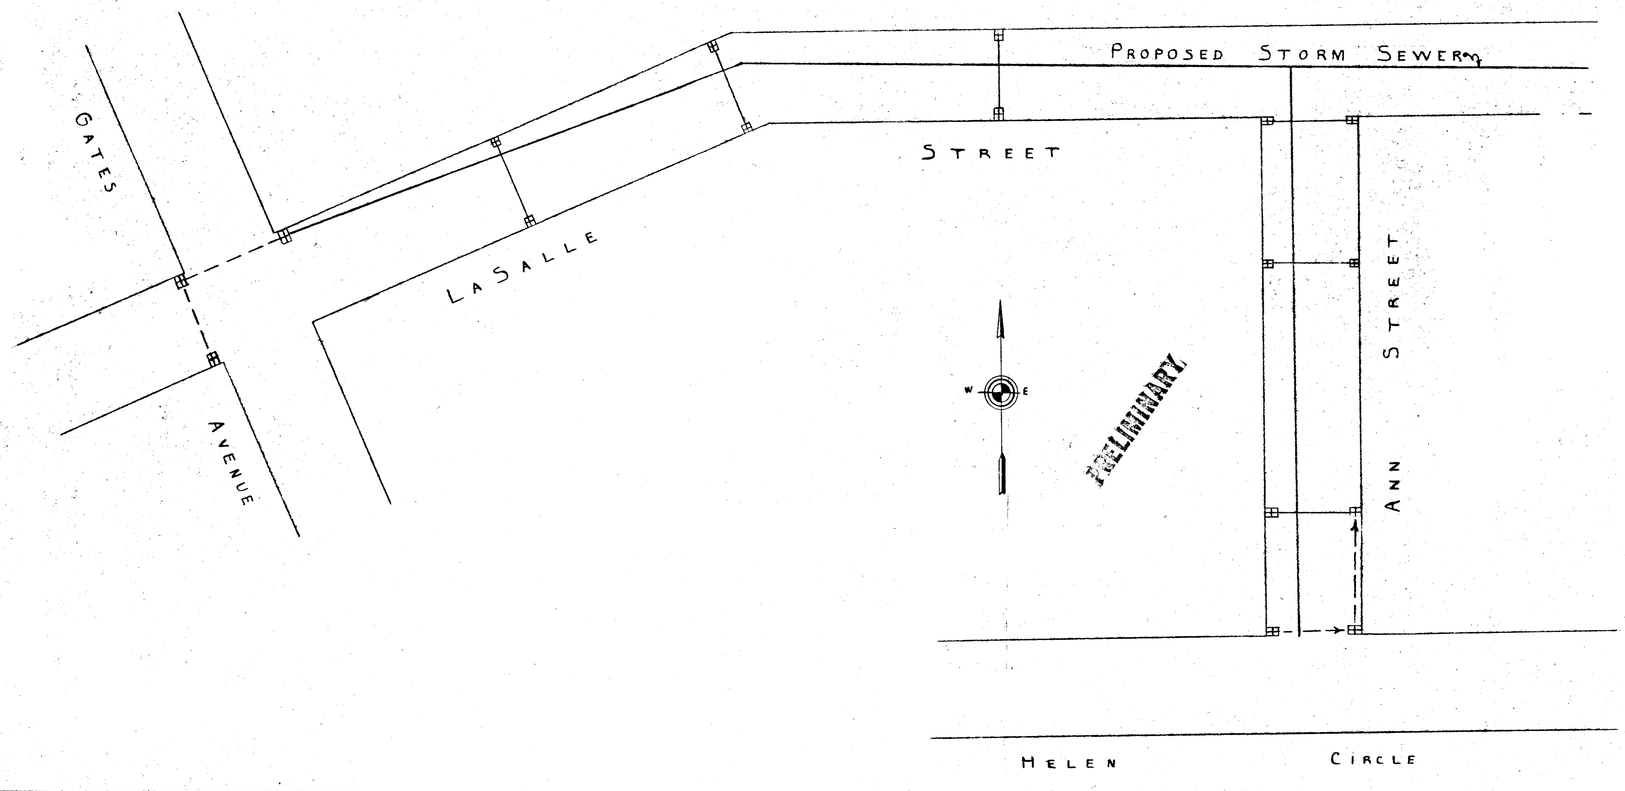

LA SALLE ST STORM SEWER

PRELIMINARY

BOARD OF SELECTMEN

EAST LONGMEADOW, MASS

TIGHE & BOND CONSULTING ENGINEERS
HOLYOKE, MASS.

SCALE: , 1954

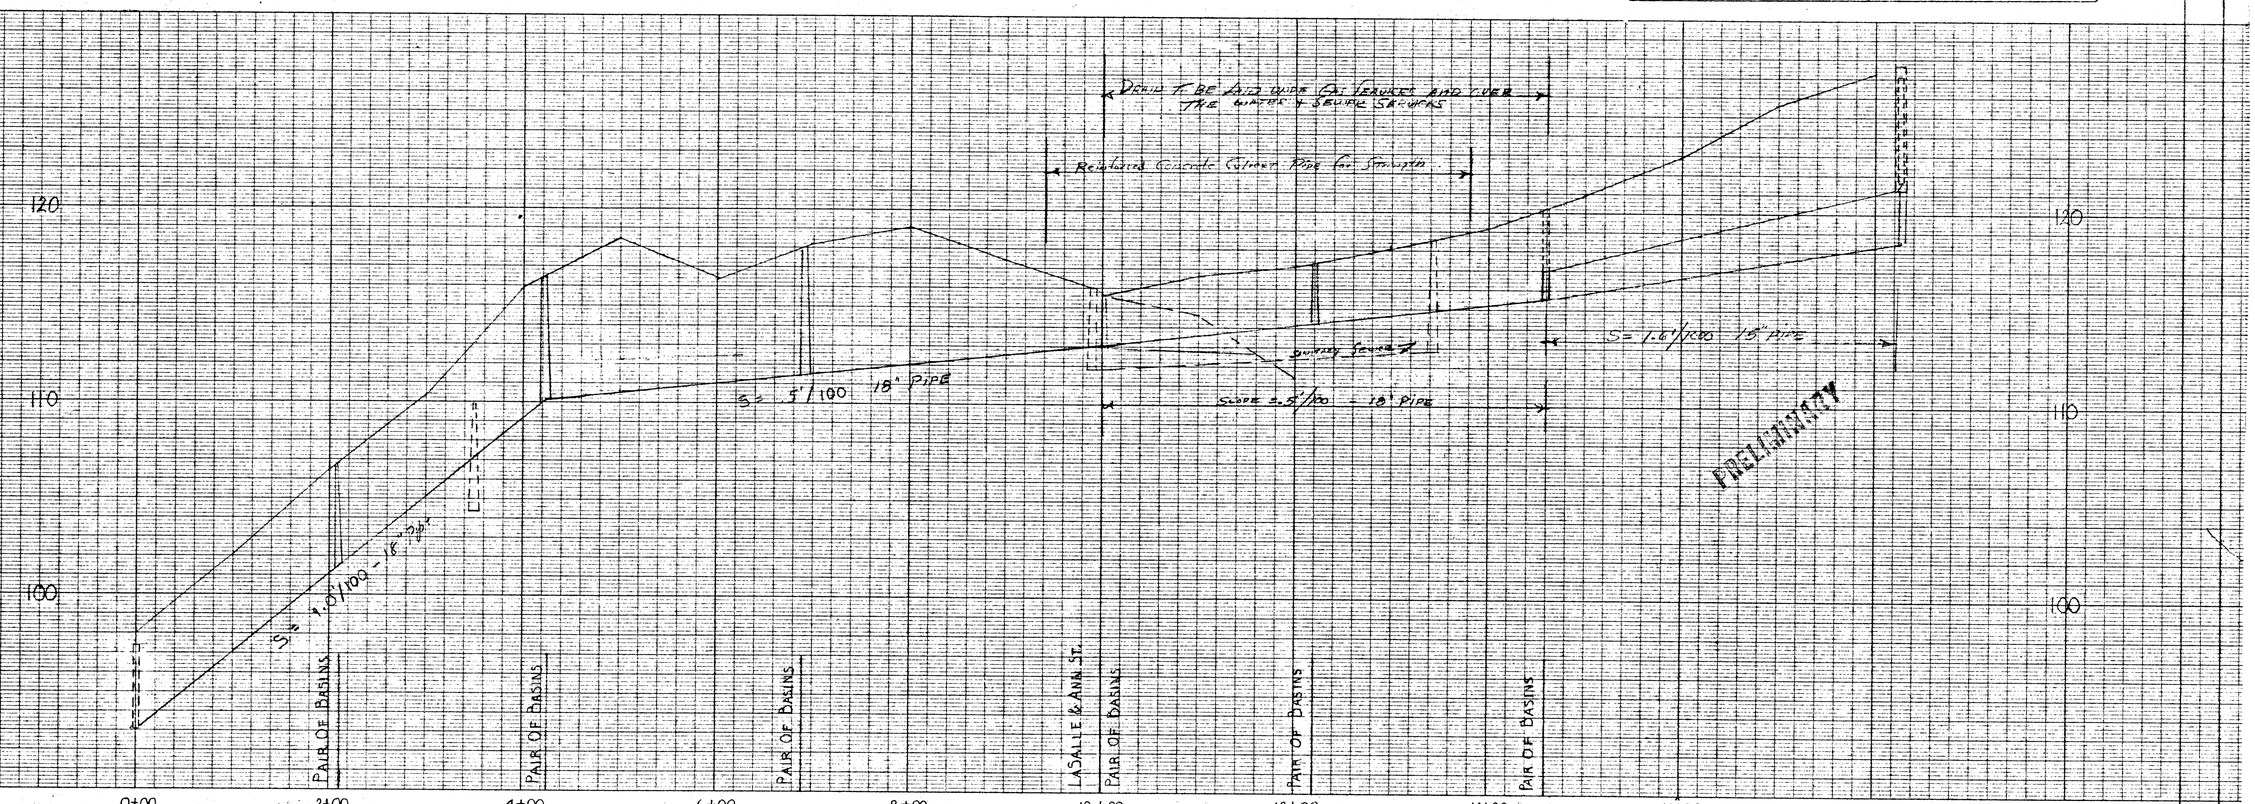

CHARLES BRUNING COMPANY
PLAN PROFILE PLATE A
PRINTED IN U.S.A.

CHARLES BRUNING COMPANY
PLAN PROFILE PLATE A
PRINTED IN U.S.A.

SD-54