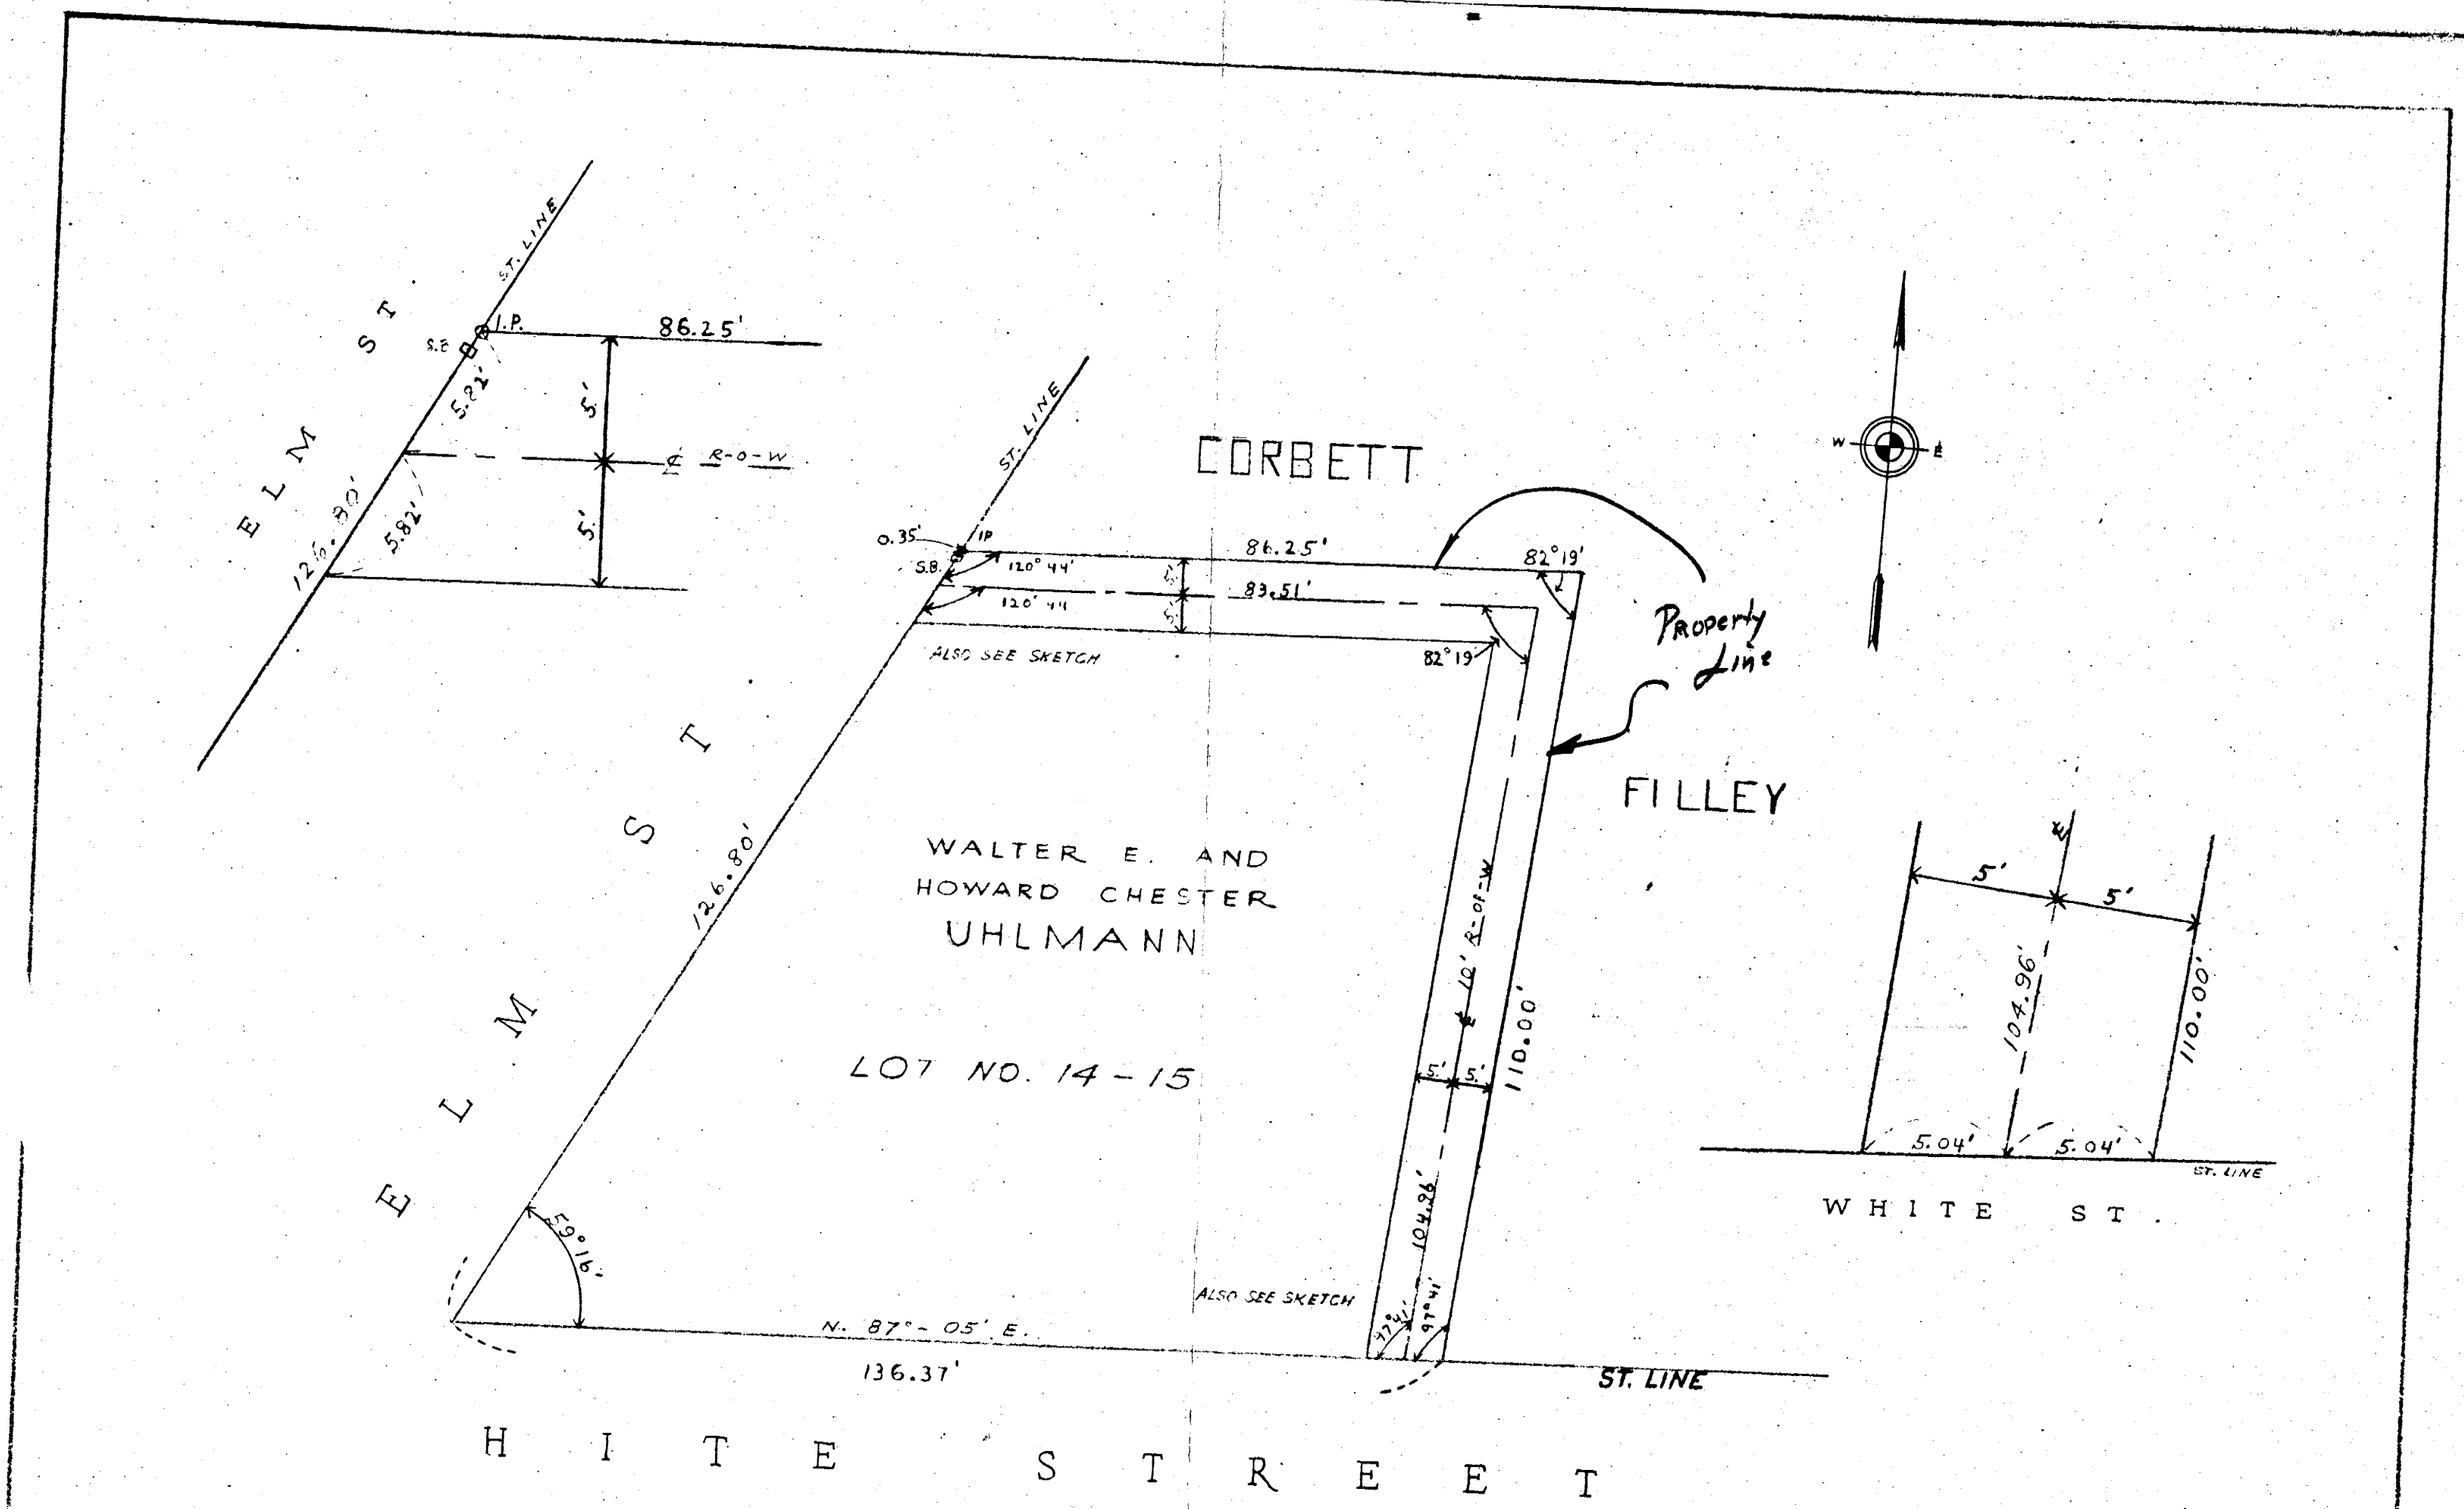

PRELIMINARY PLAN

RIGHT OF WAY FOR DRAIN ON PROPERTY OF UHLMANN

TOWN OF EAST LONGMEADOW, MASS.,

TIGHE & BOND, CONSULTING ENGINEERS,
HOLYOKE, MASS.,

SCALE: 1" = 20'

MARCH, 1957

50-55