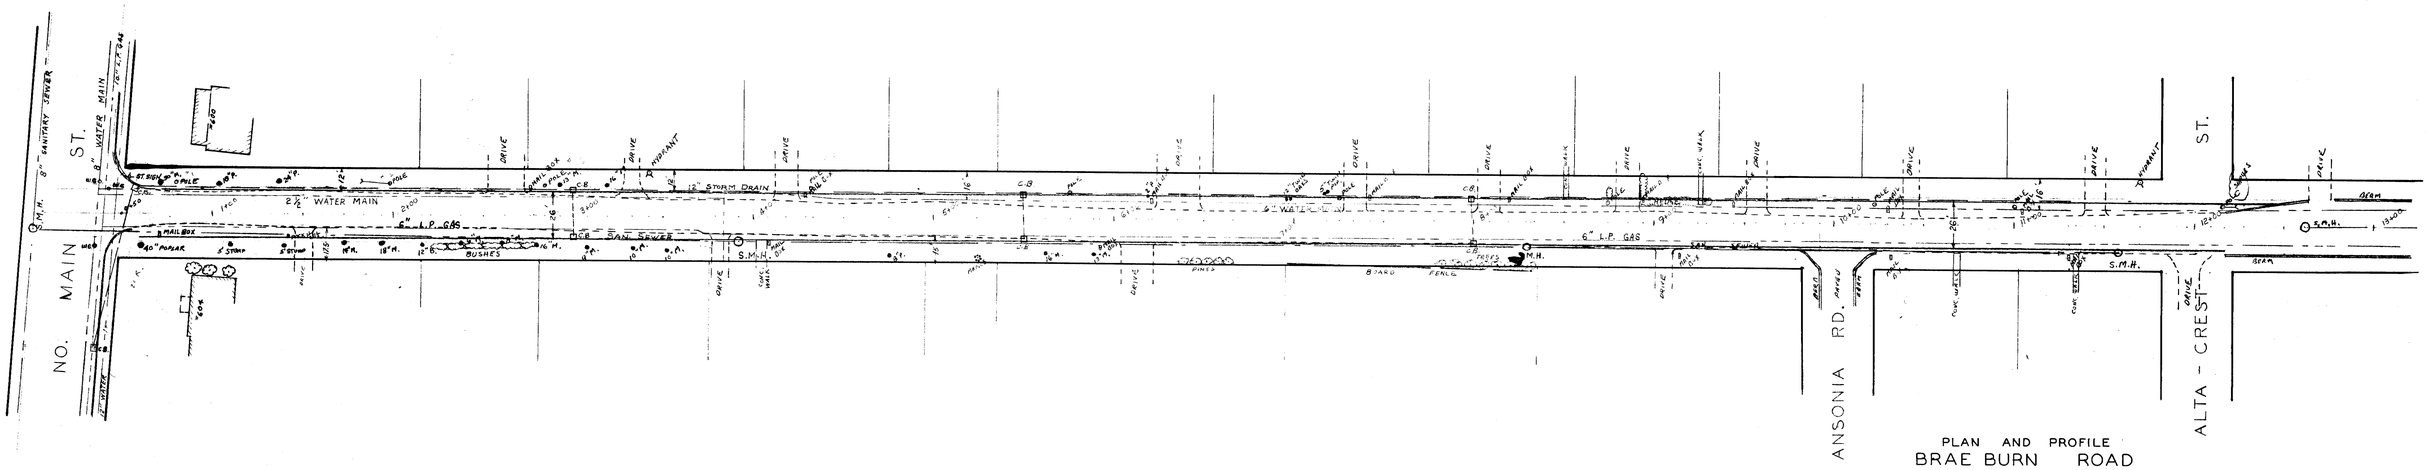

PLAN AND PROFILE
BRAE BURN ROAD
SCALE: 1" = 40' HOR.
1" = 4' VERT. MAR. 1968
TOWN OF EAST LONGMEADOW MASS.
A.A. MELIEN TOWN ENG.

WATER MAIN
GAS MAIN
EDGE PROPOSED PAVEMENT
SANITARY SEWER
WIDEN PAVEMENT TO 26' - 14' E. OF ℄ + 12' W.
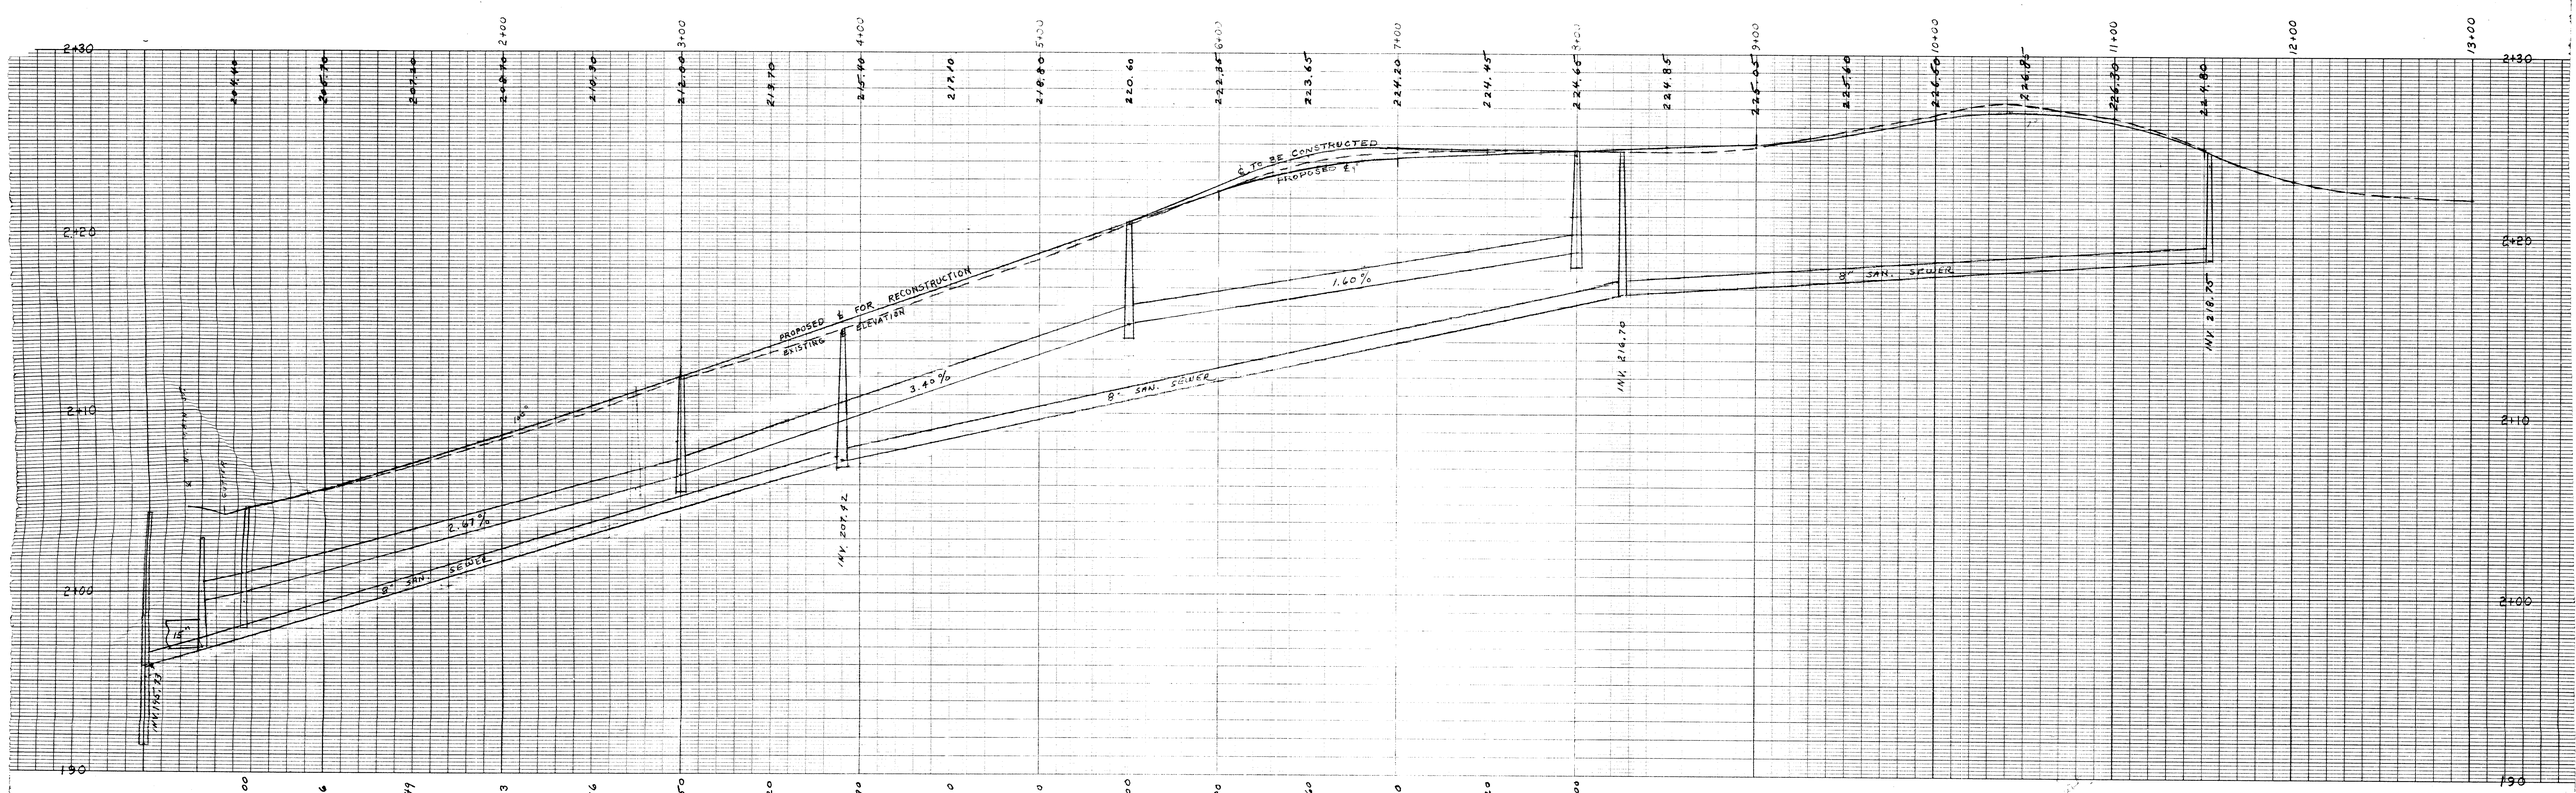
RECONSTRUCTION LAYOUT OF BRAE BURN RD.