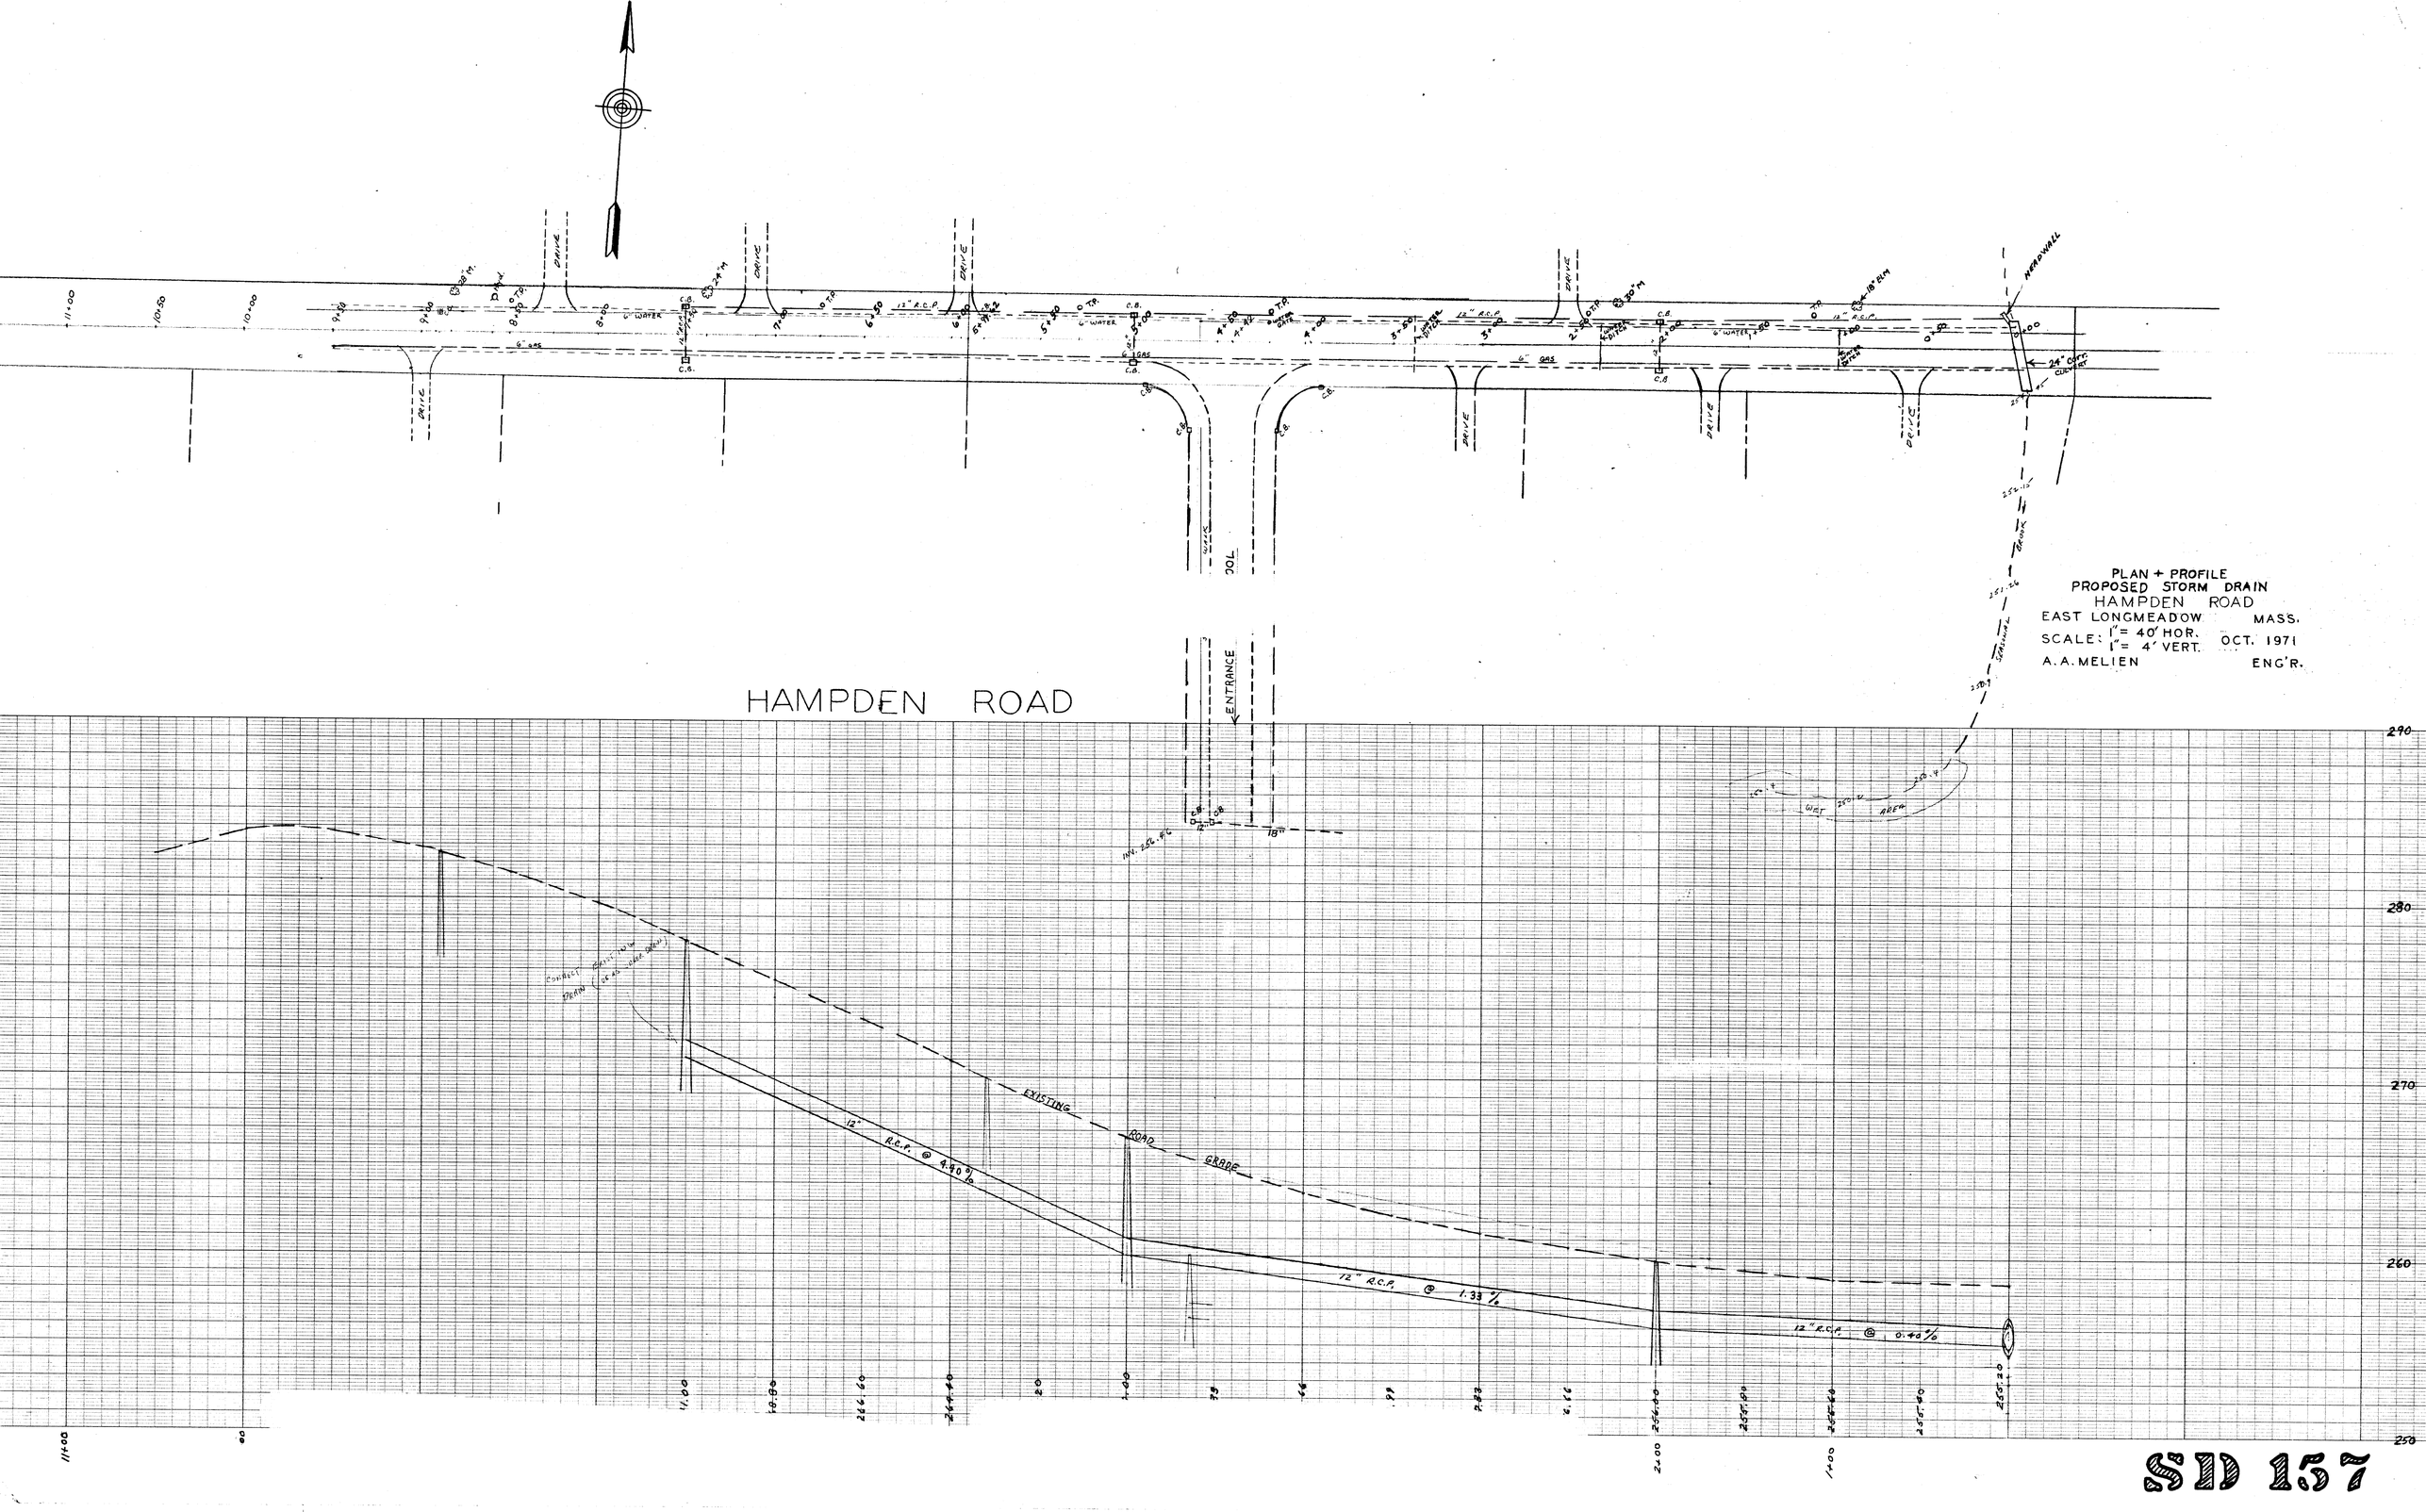
PLAN + PROFILE
PROPOSED STORM DRAIN
HAMPDEN ROAD
EAST LONGMEADOW MASS.
SCALE: 1" = 40' HOR. 1" = 4' VERT.
OCT. 1971
A.A. MELIEN ENG'R.
HAMPDEN ROAD
ENTRANCE
DRIVE
6" WATER
6" GAS
C.B.
HEADWALL
24" CONC. CULVERT
EXISTING ROAD GRADE
12" R.C.P. @ 4.40 %
12" R.C.P. @ 1.33 %
12" R.C.P. @ 0.40 %
INV. 256.86
WET AREA
CONNECT EXISTING DRAIN (SEE AS-BUILT DWG.)
SD 157