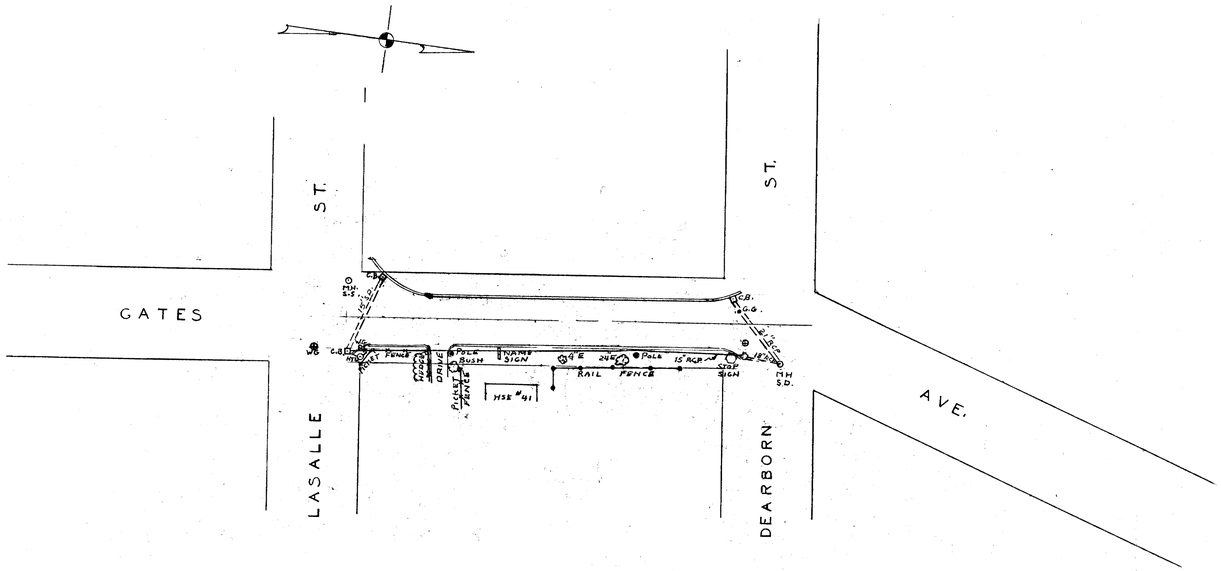

PLAN & PROFILE OF STORM DRAIN
GATES AVE.

SCALE: 1" = 40' HOR.
1" = 4' VERT

TOWN OF EAST LONGMEADOW MASS.
A.A. MELIEN, ENG.R. NOV. 1971

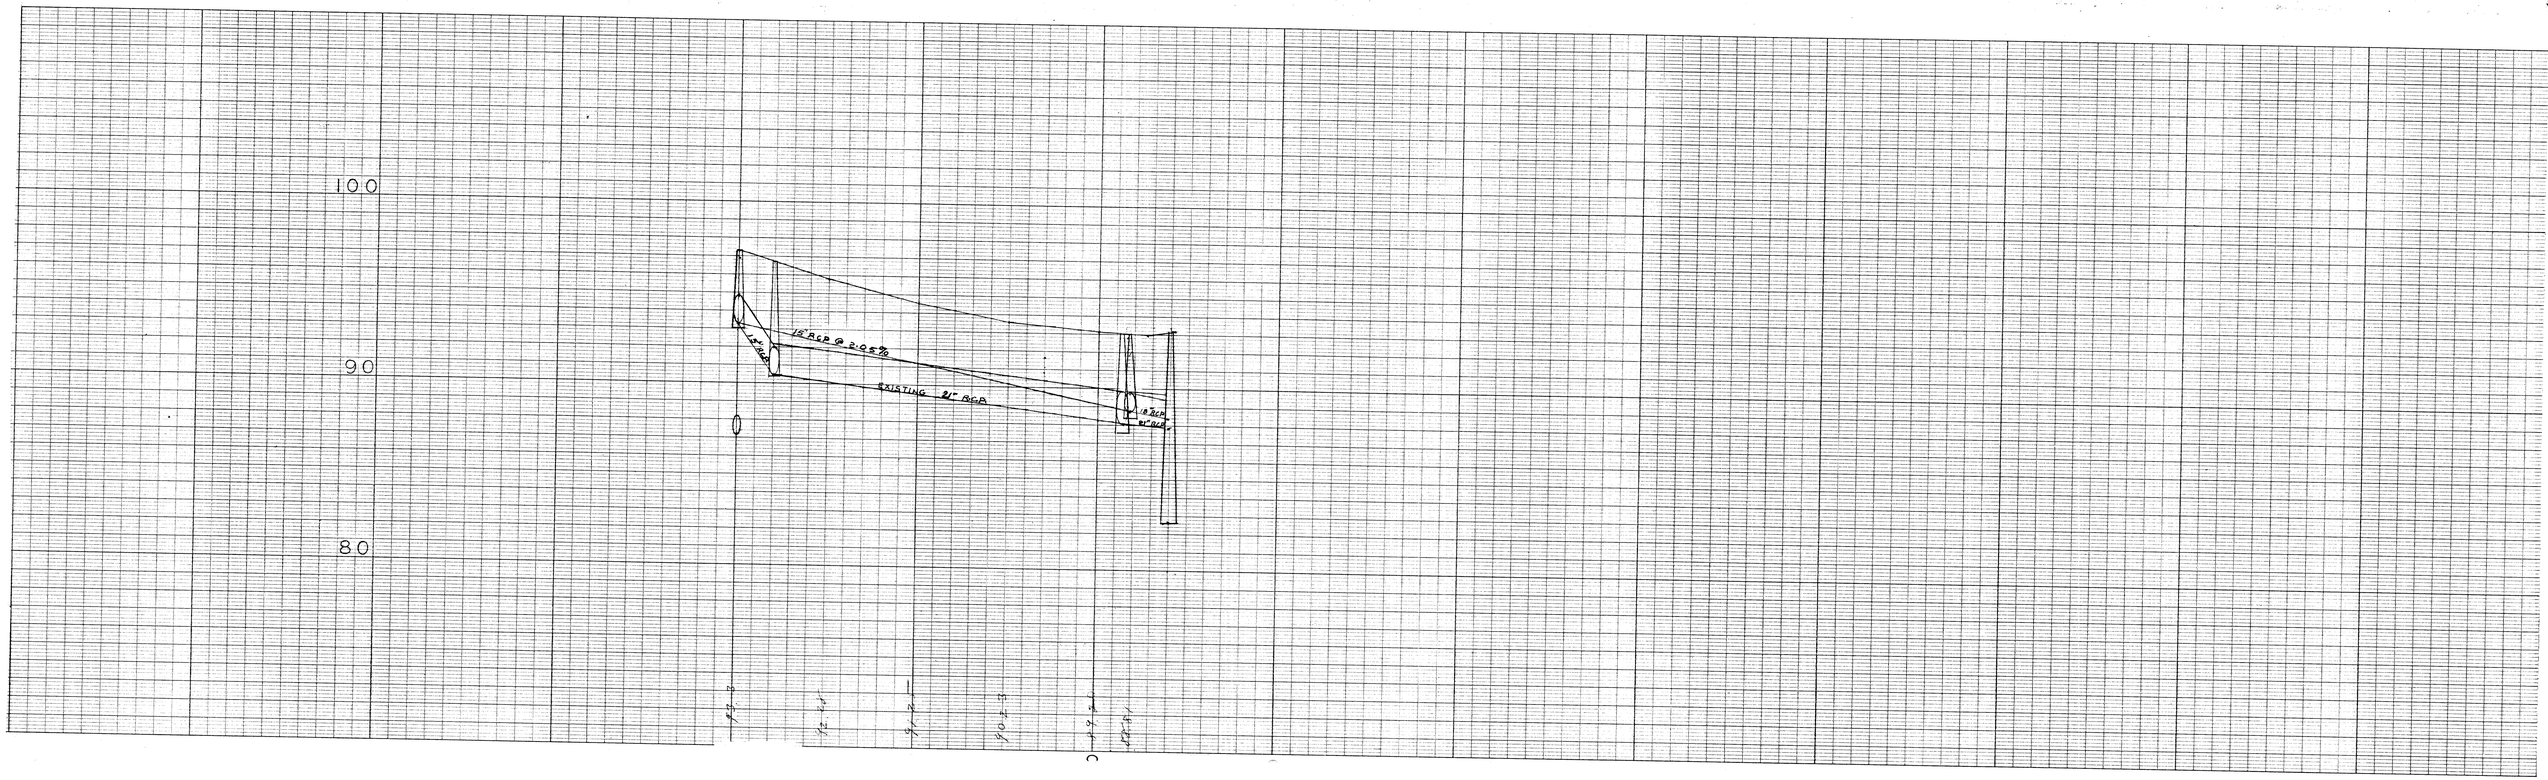

SD-151