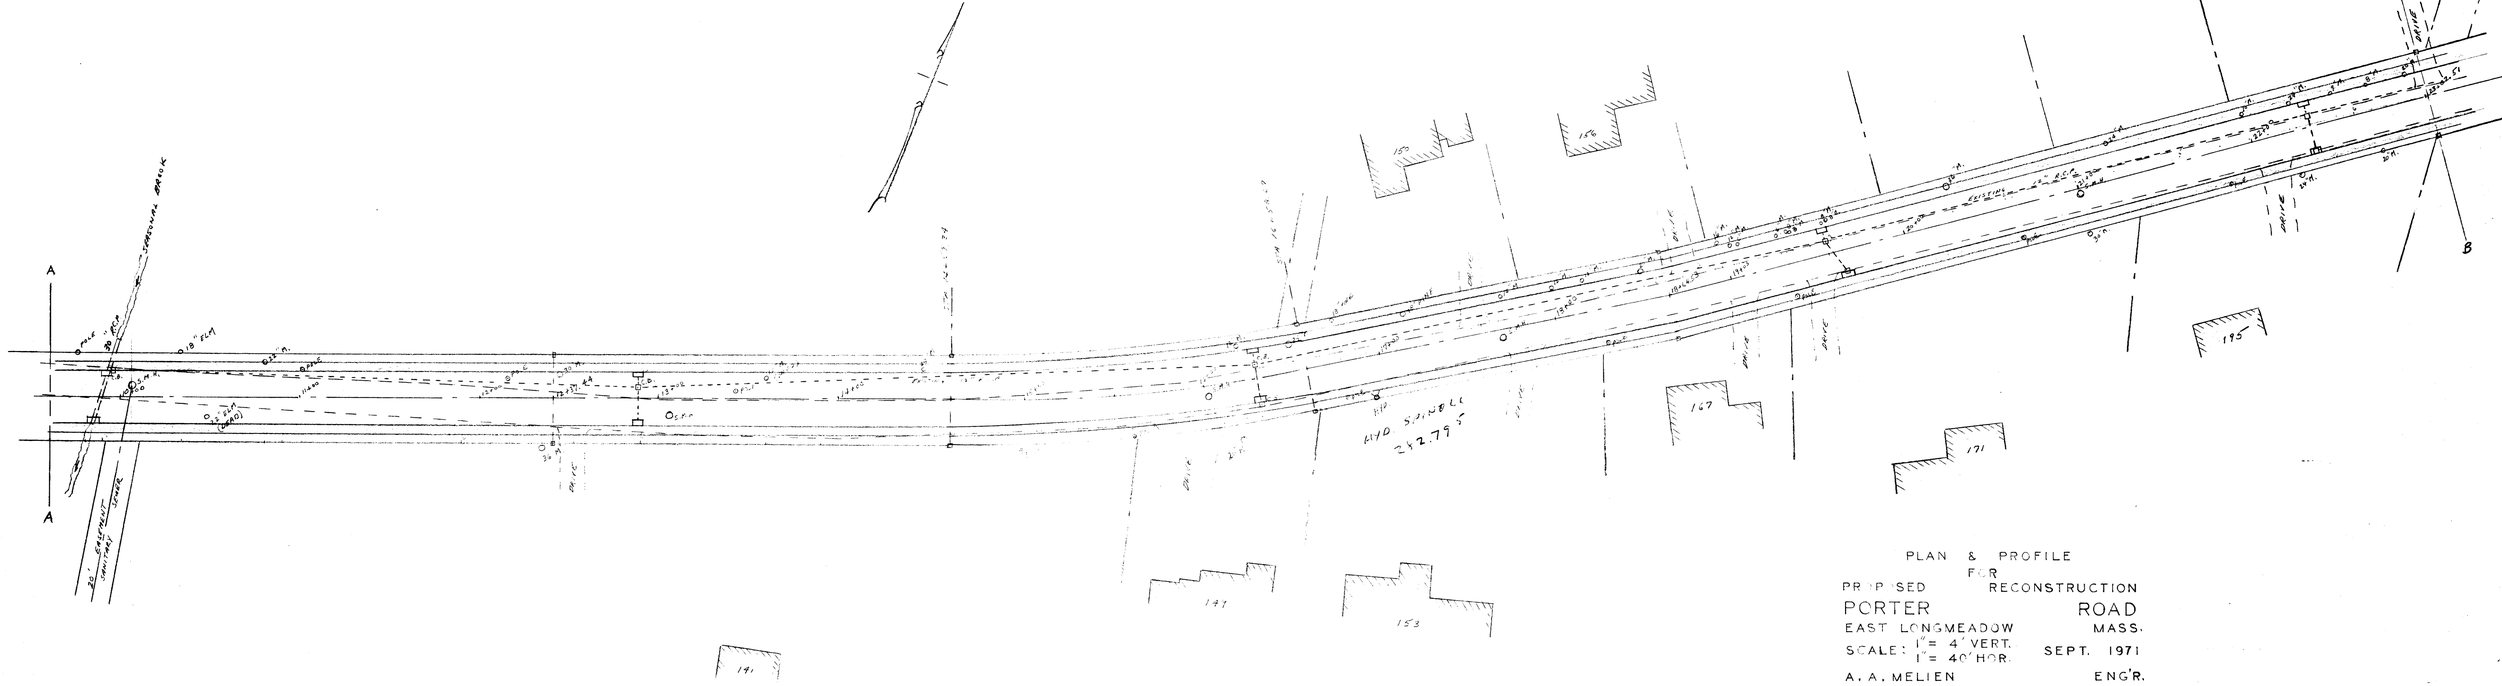


PLAN & PROFILE
FOR
PROPOSED RECONSTRUCTION
PORTER ROAD
EAST LONGMEADOW MASS.
SCALE: 1" = 4' VERT.
1" = 40' HOR.
SEPT. 1971
A. A. MELIEN ENG'R.

SHEET 2 OF 3

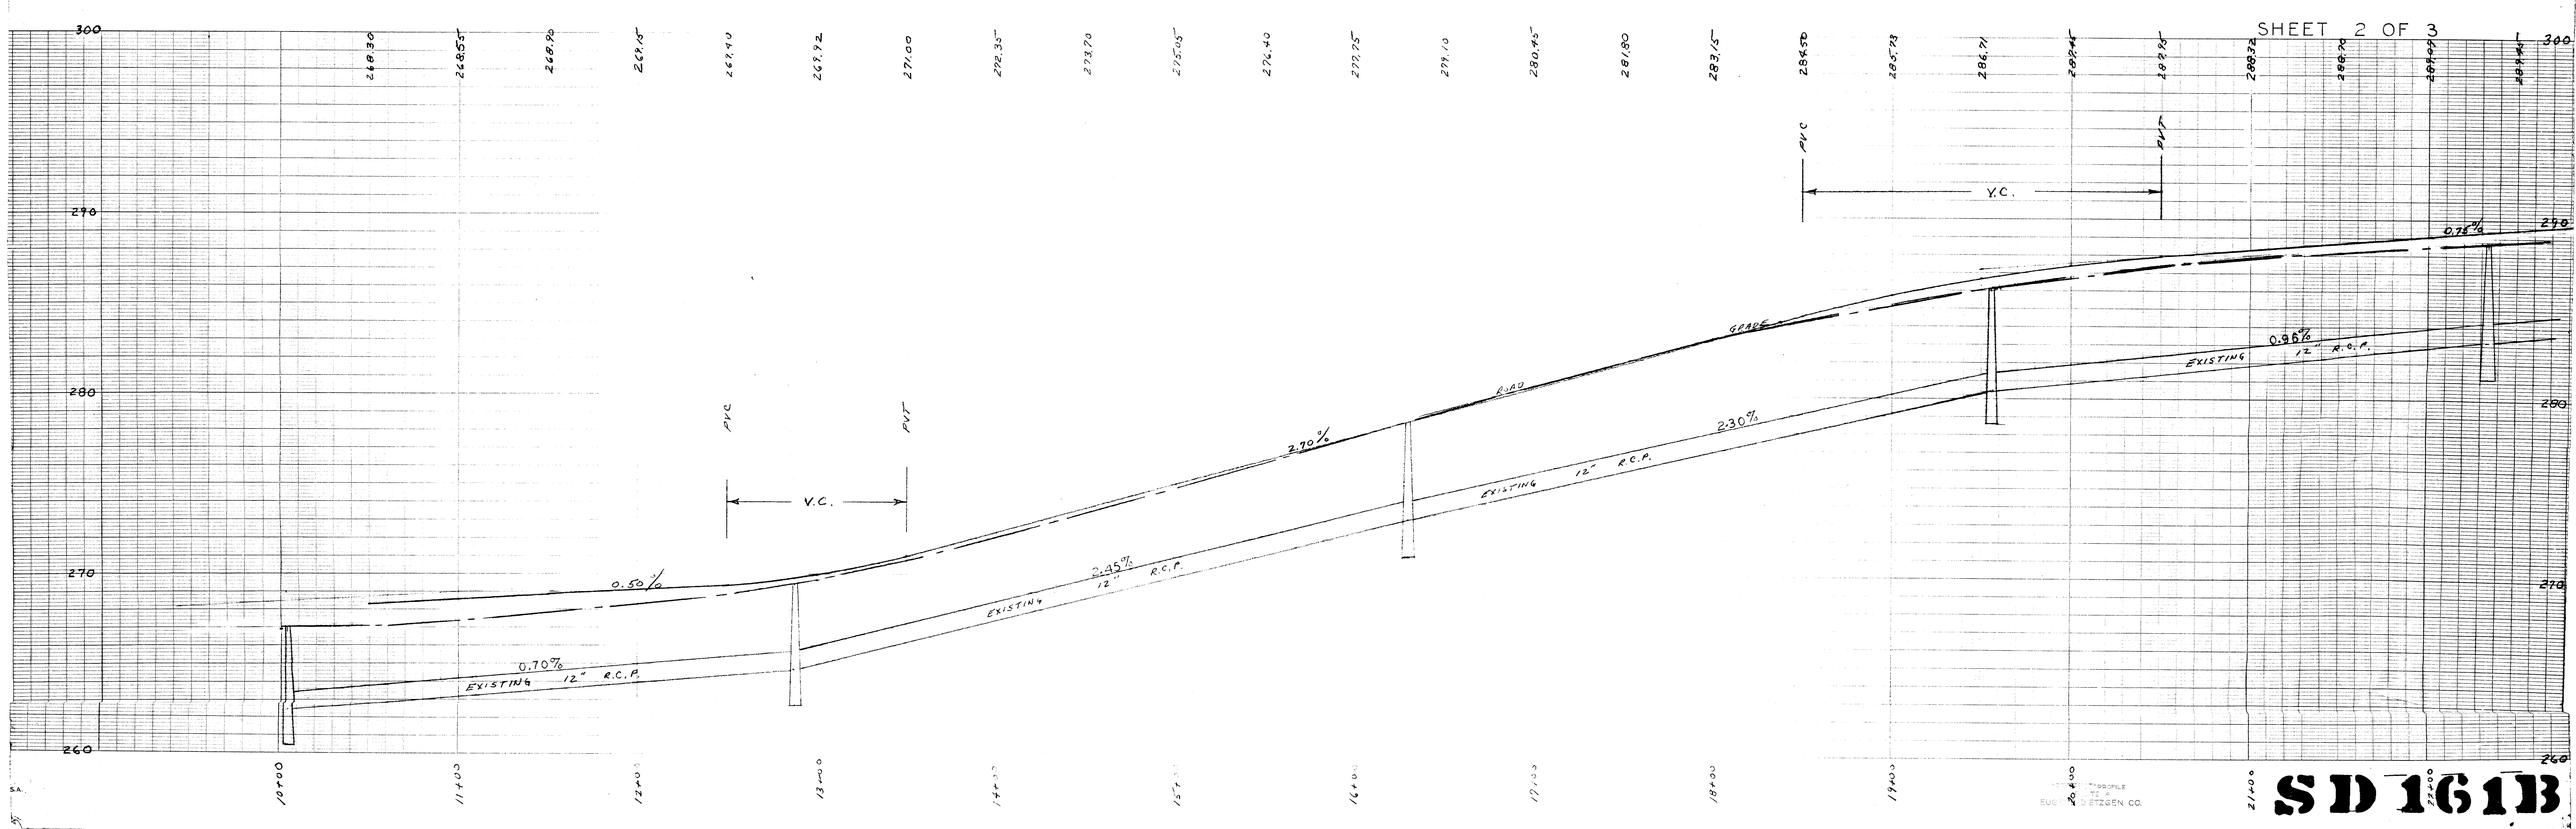


TRACINGS TO A. EUG. A. SETZGEN CO.

SD 161B