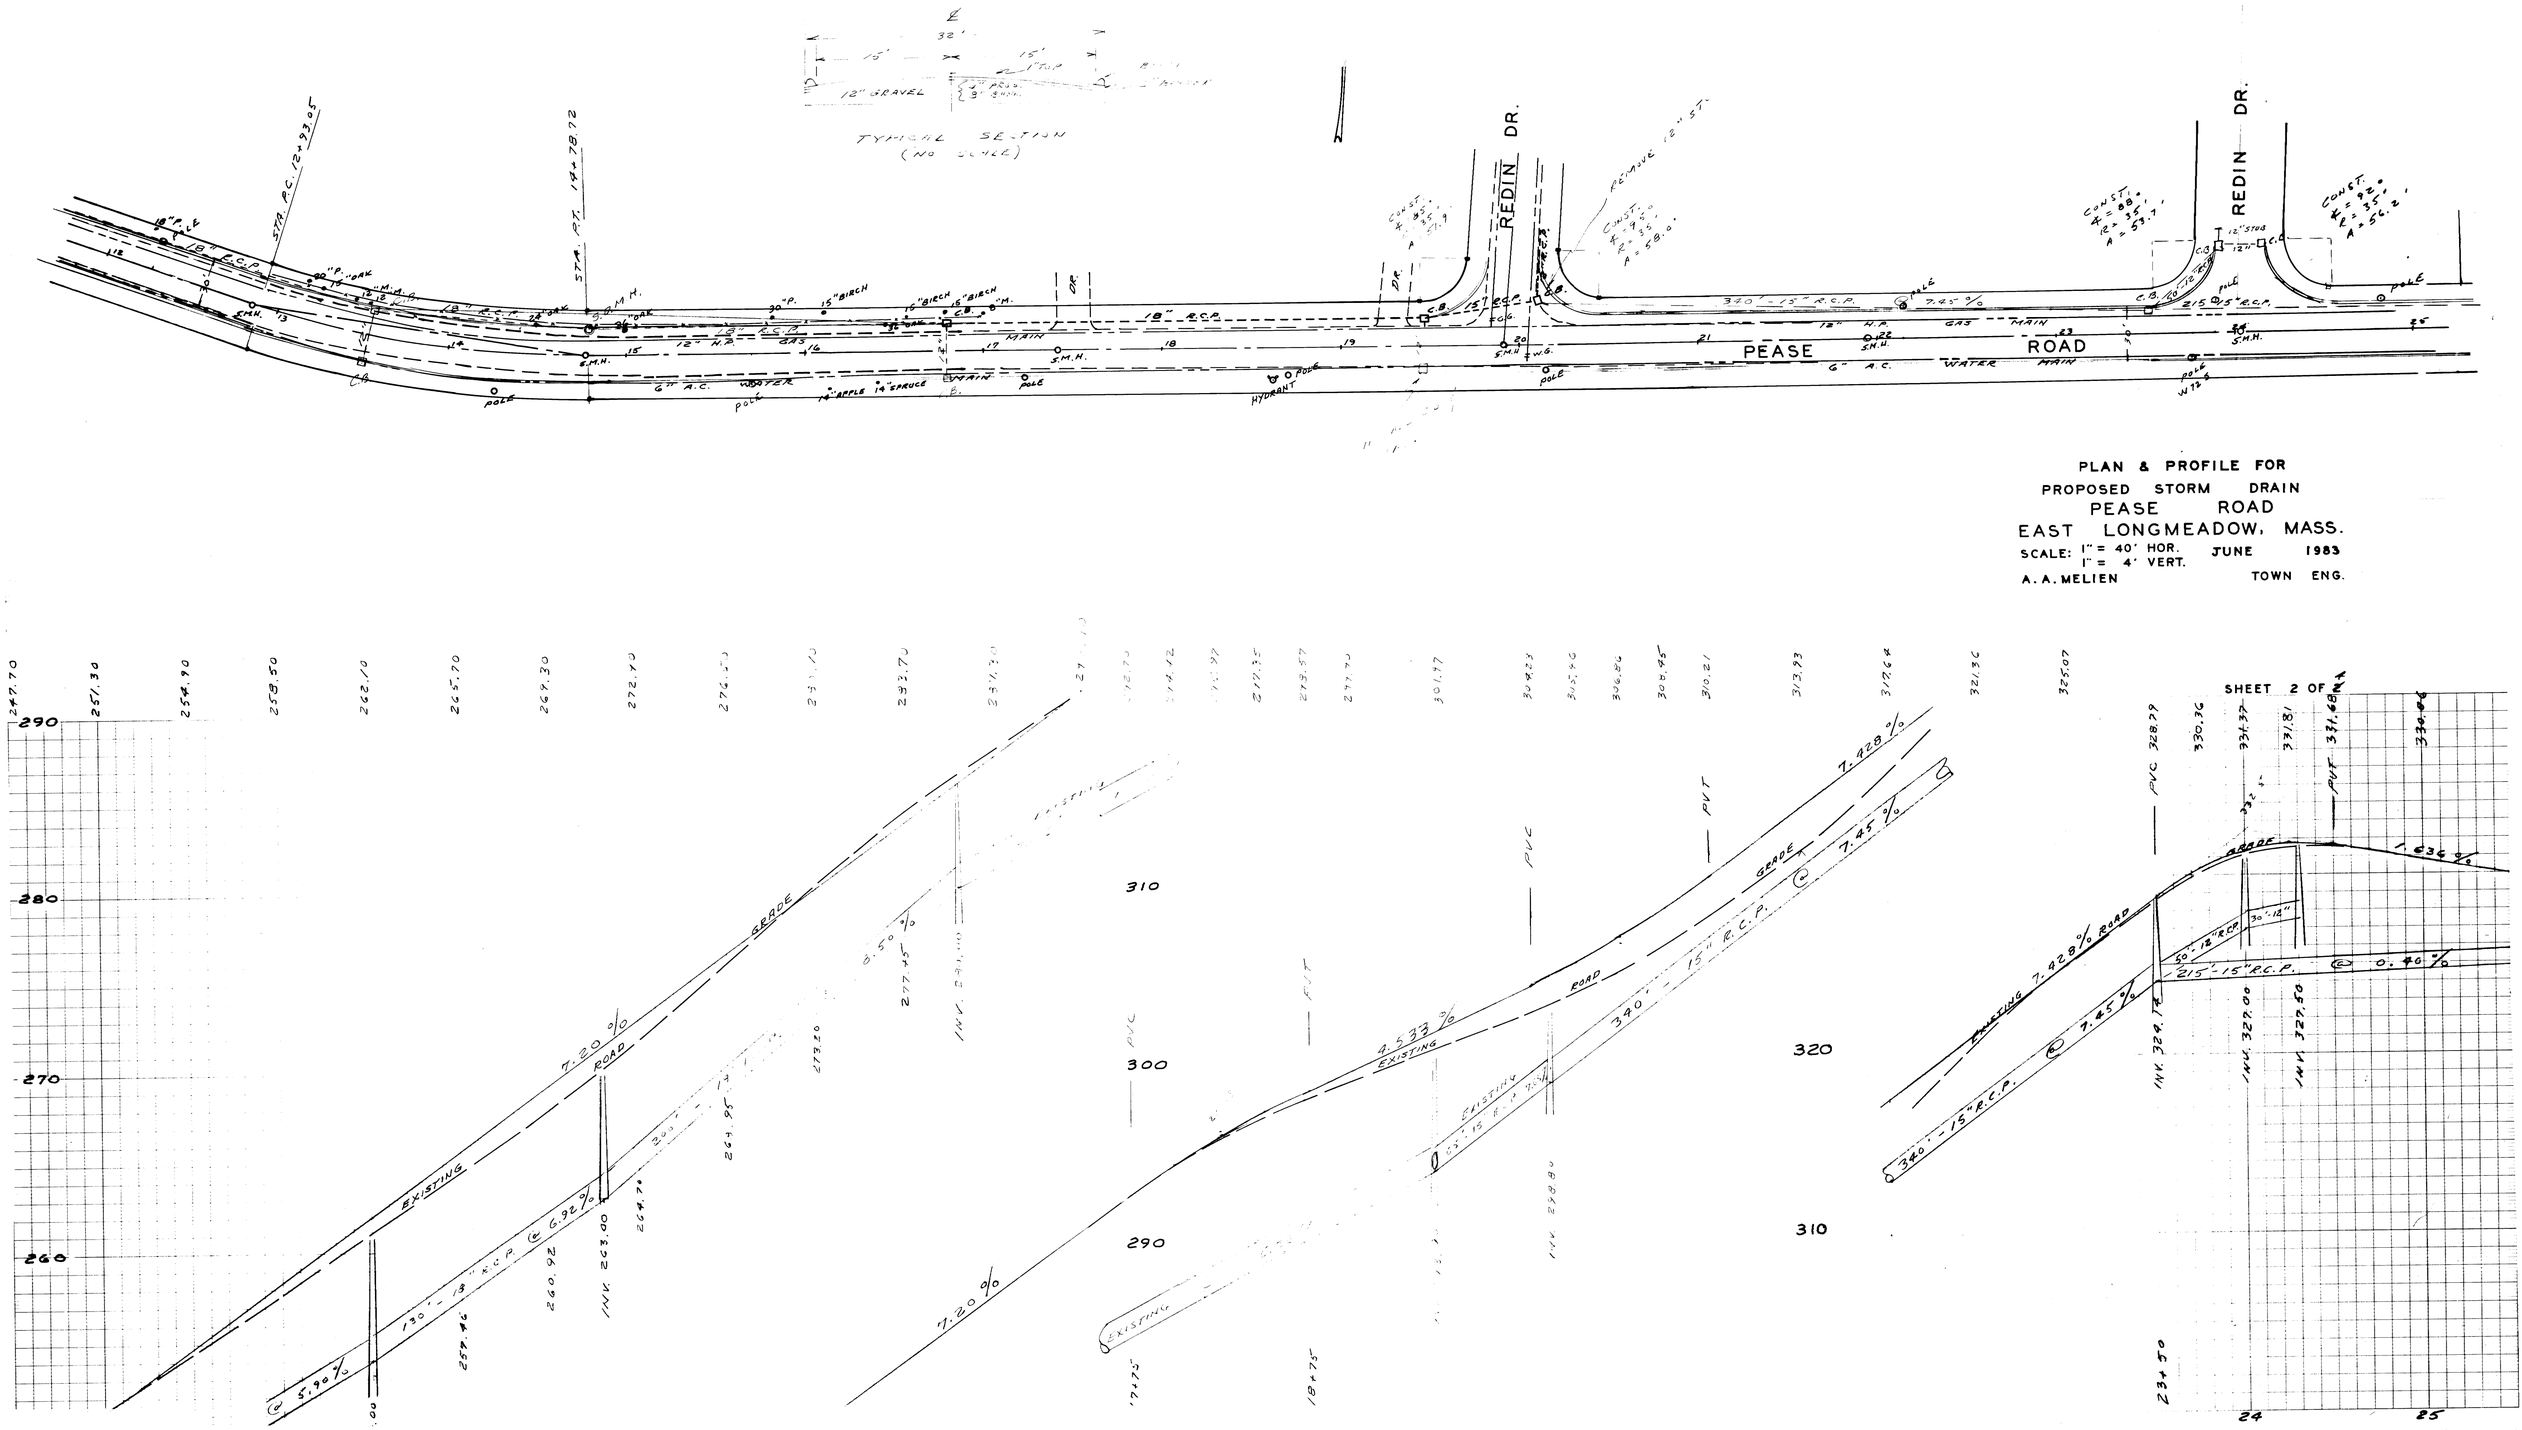

PLAN & PROFILE FOR
PROPOSED STORM DRAIN
PEASE ROAD
EAST LONGMEADOW, MASS.
SCALE: 1" = 40' HOR. JUNE 1983
1" = 4' VERT.
A. A. MELIEN TOWN ENG.

SD 222 B