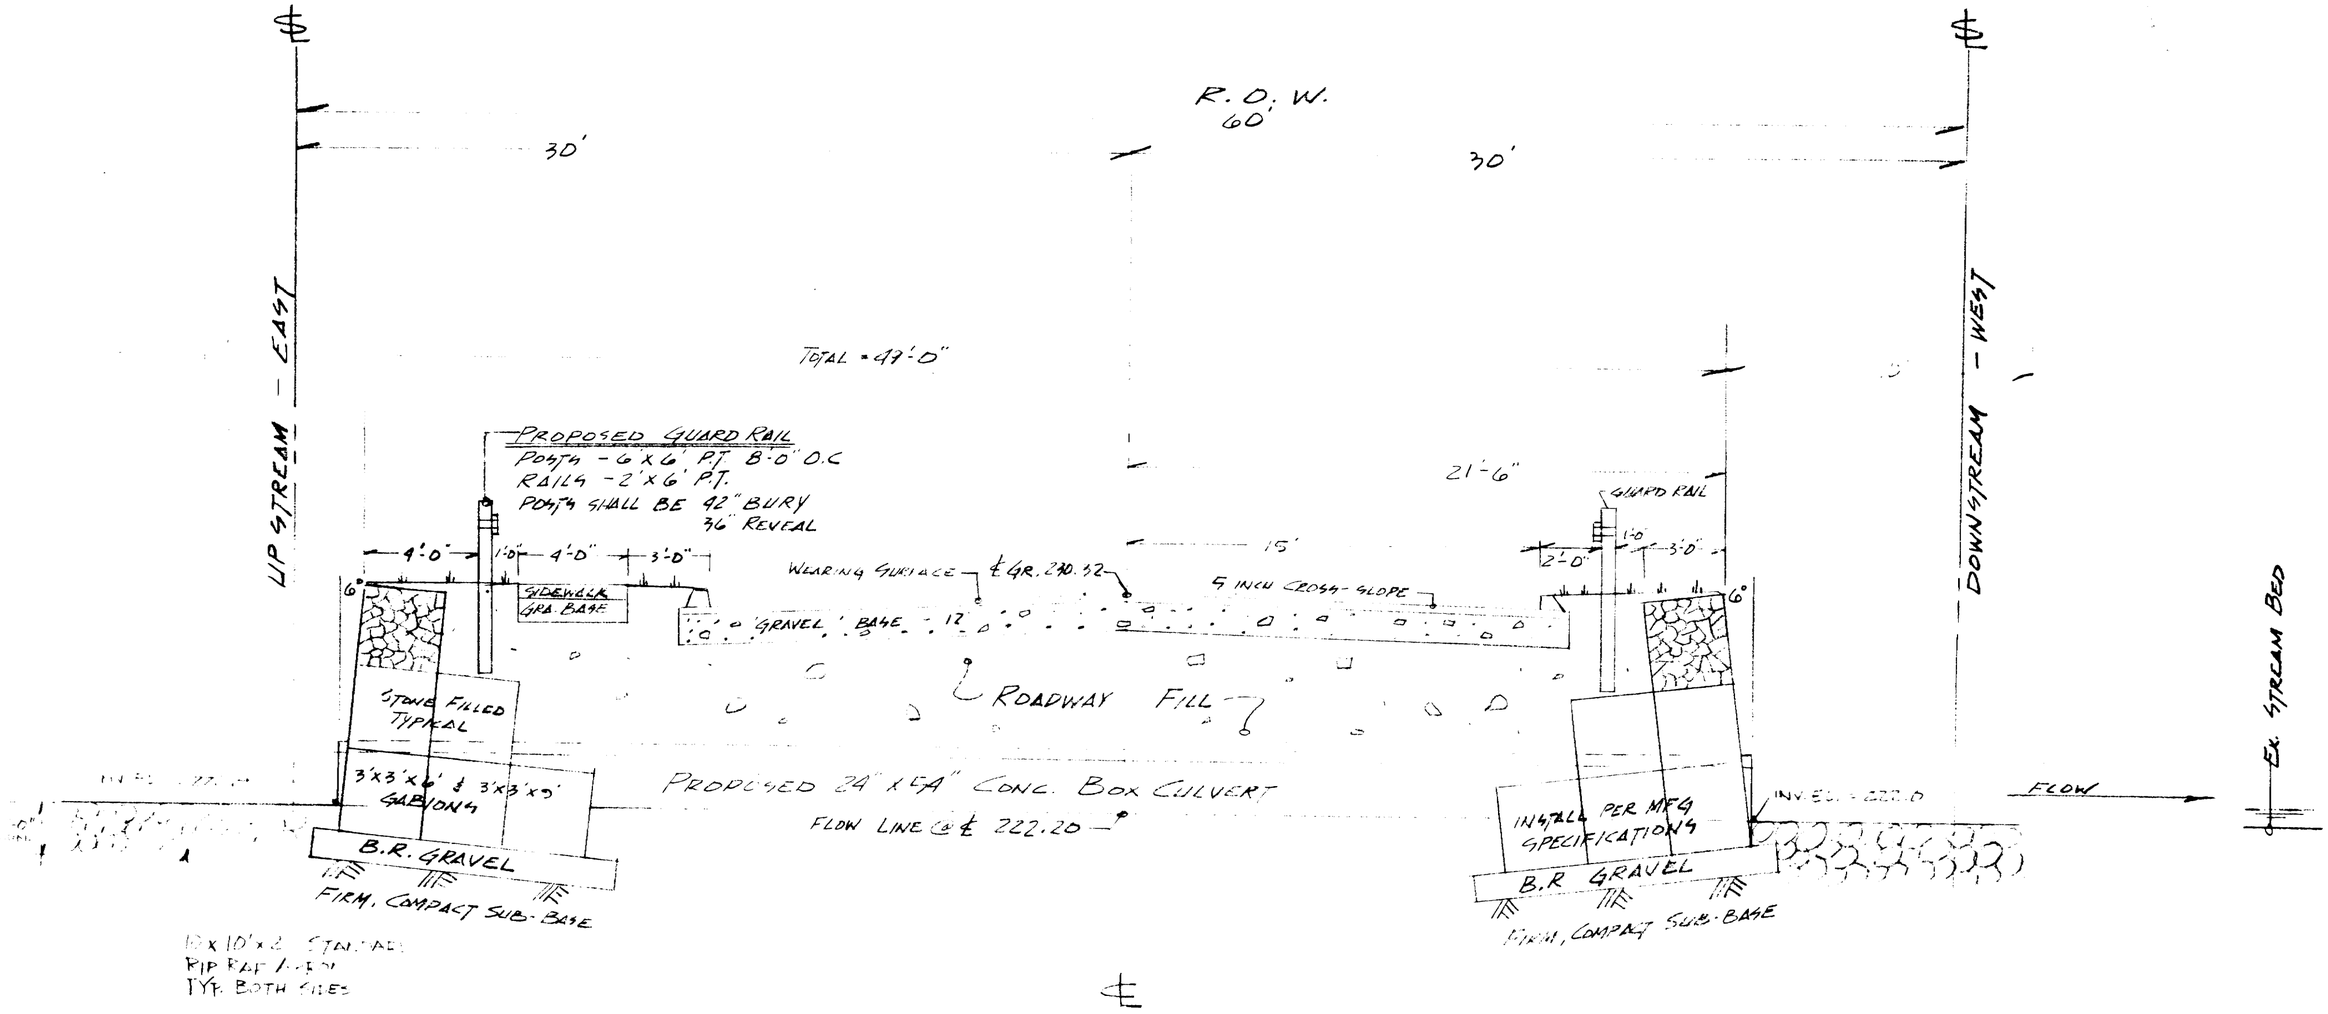

PROPOSED CROSS-SECTION
WOODBRIDGE DR. @ ℄ STATION 4+65

SCALE: 1" = 4'-0"

REMARKS	
DATE: 10-26-89	REVISIONS:
SCALE: AS NOTED	11-1-89 RIP RAP APRON - BLEC
DRW. BY: RB	
CKD. BY: RB	

CIVIL ENGINEERING ASSOC.
CONSULTING ENGINEERS
MONSON, MASSACHUSETTS 01057

PROPOSED ROADWAY SECTION
WOODBRIDGE DR., EAST LONG. MA.
STA. 4+65 STREAM CROSSING
FOR: WILLIAM GORMAN

S.D. 240