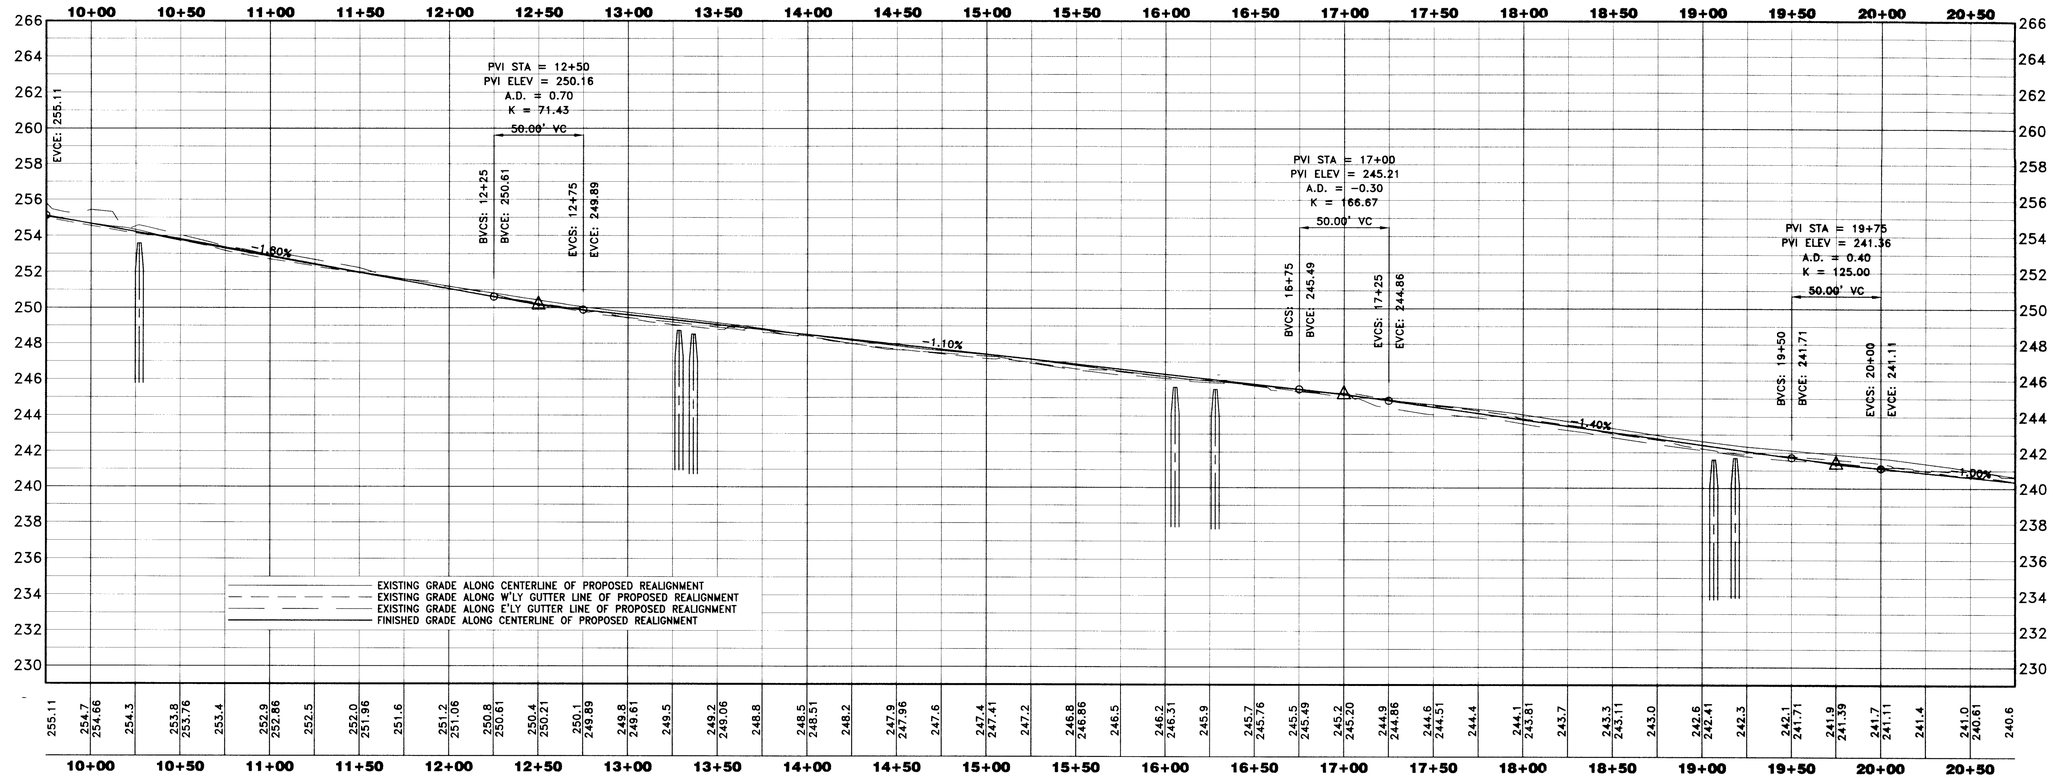

PROFILE SCALES

HORIZONTAL 1"=40'
VERTICAL 1"=4'

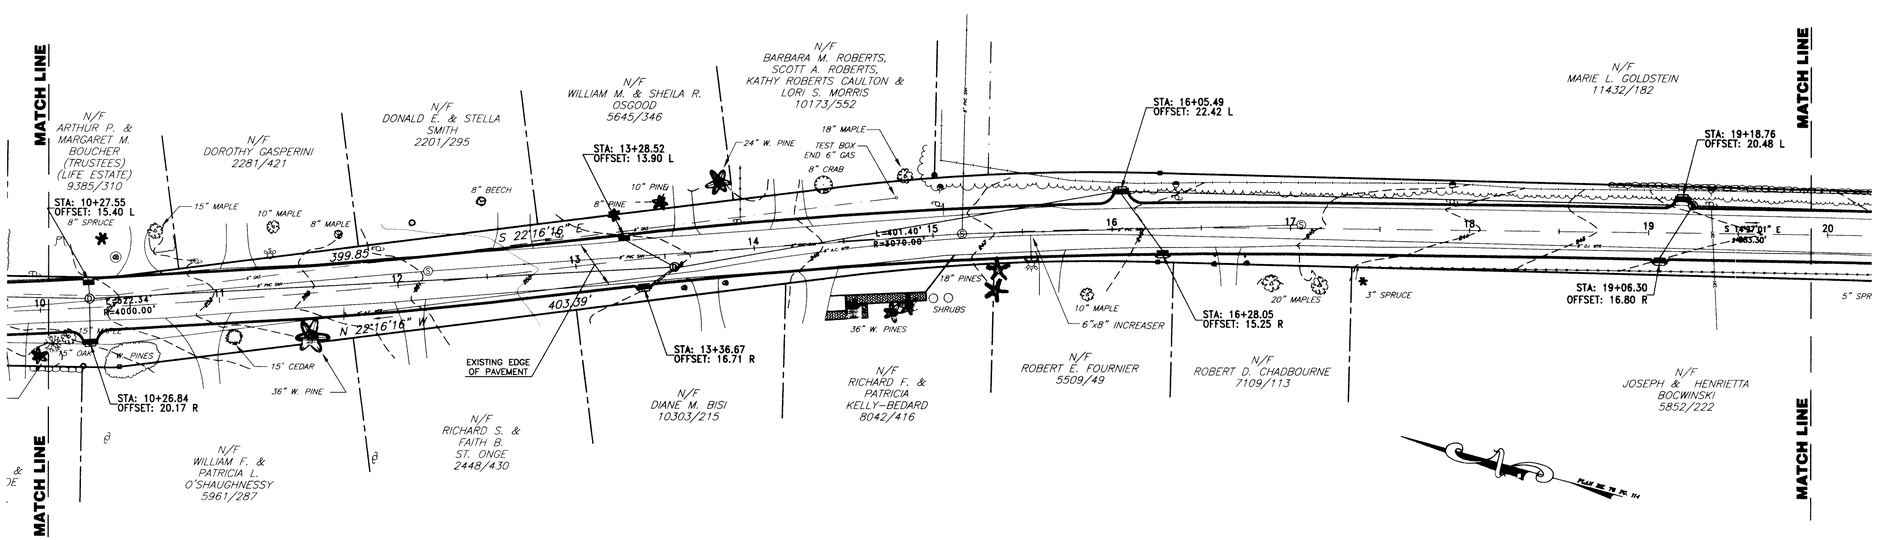

GRAPHIC SCALE

40 0 20 40 80 160

(IN FEET)
1 inch = 40 ft.

NOTE
BASELINE SHOWN DOES NOT REPRESENT THE PROPOSED CENTERLINE OF PAVED ROAD.

LEE STREET RECONSTRUCTION

EAST LONGMEADOW, MA
FOR THE
EAST LONGMEADOW
DEPARTMENT OF PUBLIC WORKS

ECOTEC ENVIRONMENTAL ASSOCIATES, INC.
CIVIL ENGINEERING • LAND SURVEYS
180 Denslow Road • P.O. Box 188 • East Longmeadow, MA 01028
P. 413 · 525 · 6703 F. 413 · 525 · 3582 E. ecotec@inetmail.att.net

SCALE: PLAN 1"=40' PROFILE AS SHOWN		DATE: MAY 2004
DESIGN BY: J.T.	DRAWN BY: J.T.	CHECKED BY: G.W.
SURVEY BOOK:		PROJECT NUMBER:

SD-257 A