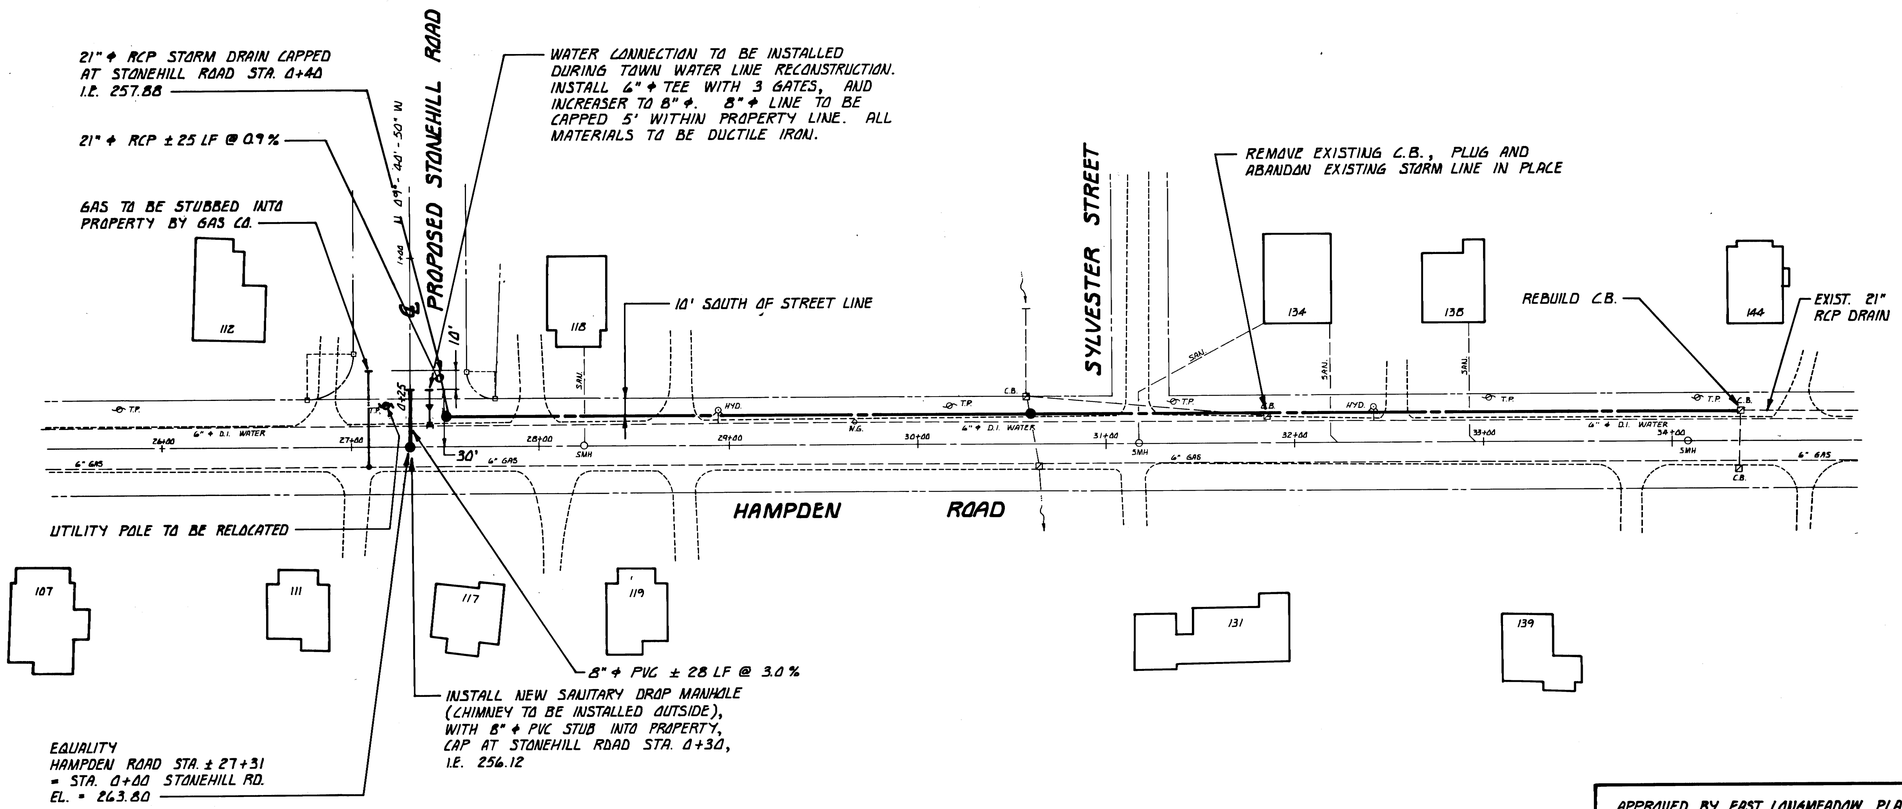

NOTES:

- SANITARY HOUSE CONNECTIONS ARE LOCATED FRO TOWN OF EAST LONGMEADOW RECORD DRAWINGS AND HAVE NOT BEEN FIELD CHECKED.
- WATER AND GAS HOUSE CONNECTIONS, ASSUMED T EXIST, HAVE NOT BEEN LOCATED. CARE SHALL BE TAKEN DURING CONSTRUCTION TO PROTECT ALL EXISTING UTILITIES. HYDRANTS TO BE RESET WHERE NECESSARY.
- EXCAVATIONS MADE TO INSTALL NEW UTILITY CONNECTIONS SHALL BE BACKFILLED TO EAST LONGMEADOW DPW STANDARDS. ALL PAVEMENT PATCHING TO BE DONE BY THE TOWN OF EAST LONGMEADOW DURING ROADWAY RECONSTRUCTION.
- TEMPORARY PAVEMENT PATCHING TO BE INSTALLED BY CONTRACTOR.

APPROVED BY EAST LONGMEADOW PLANNING BOARD
DATE: 8/26/86 CHAIRMAN: Stephen R. Bonnell

COMMONWEALTH OF MASSACHUSETTS JAMES E. WALSH 30055 REGISTERED PROFESSIONAL ENGINEER

James E. Walsh

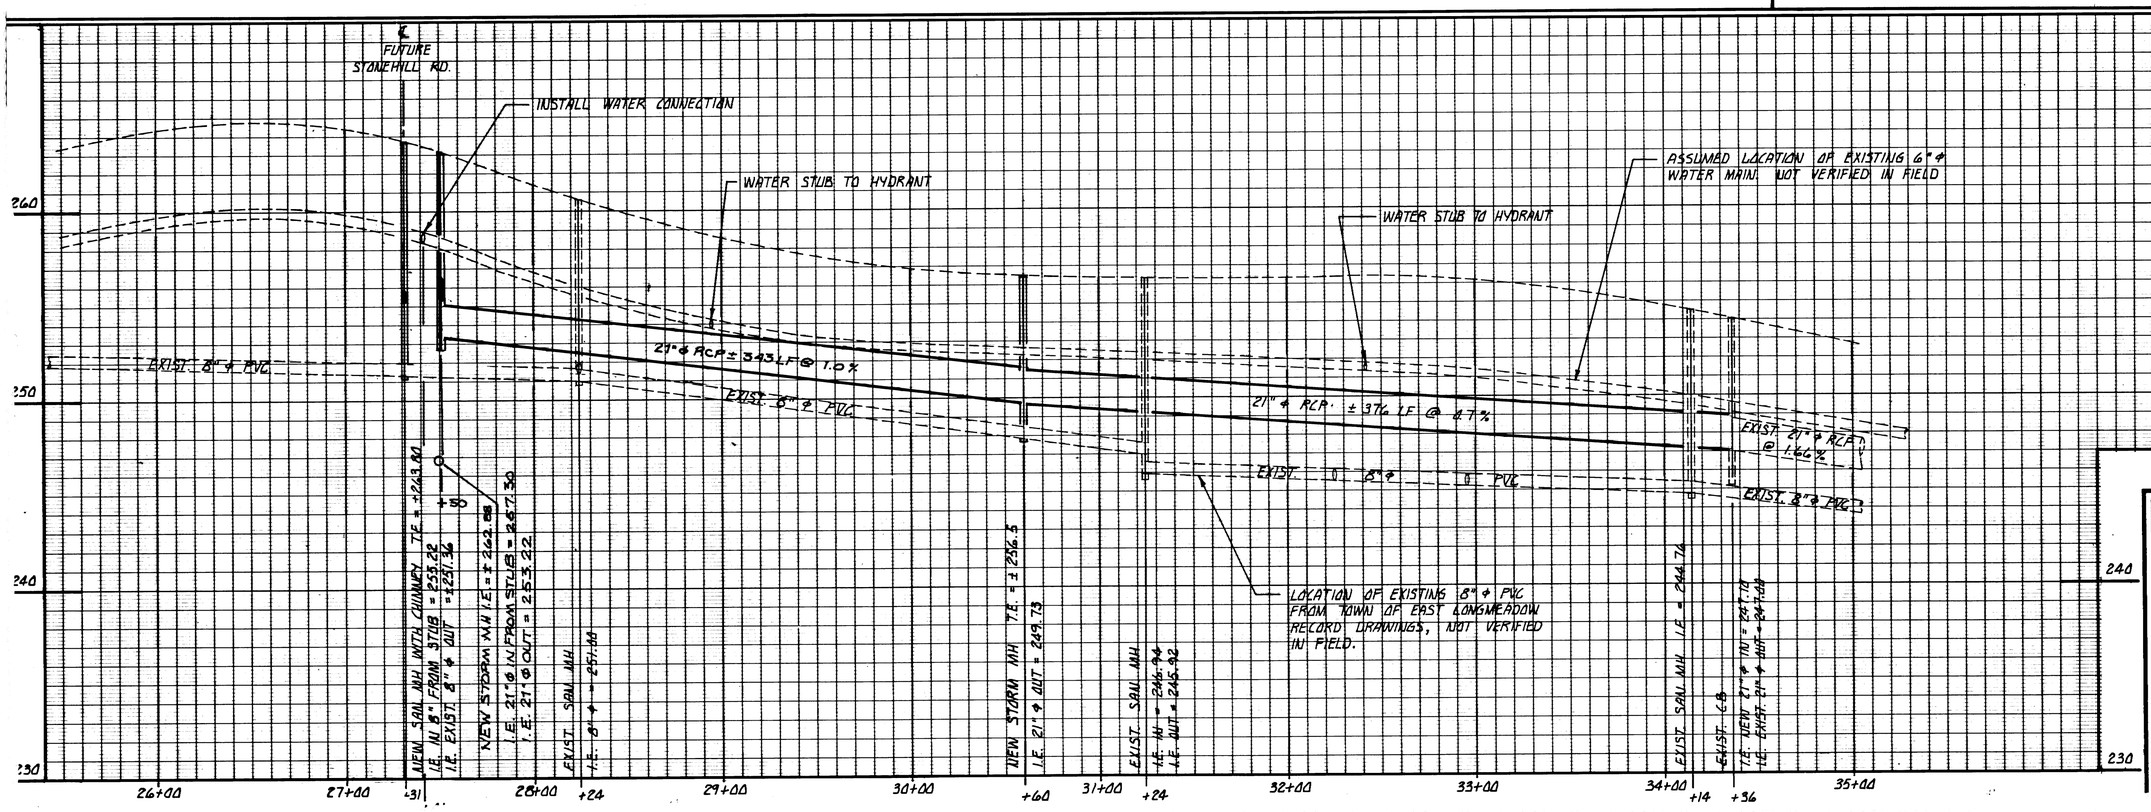

NO.	DATE	REVISION	BY

SHEET TITLE: **PLAN / PROFILE**
UTILITY CONNECTIONS AT HAMPDEN ROAD

PROJECT: – DEFINITIVE SUBDIVISION PLAN –
EAST LONGMEADOW, MASS.
– H L W REALTY, INC. –

PROJECT NO.
SCALE: HORIZ: 1" = 40' VERT: 1" = 4'
DATE: 8/12/86
DRAWN BY: JLW
CHECKED BY: KS/JW
DRAWING NO.

BAYSTATE ENVIRONMENTAL CONSULTANTS INC.
Engineers Planners Scientists
296 North Main Street East Longmeadow, MA 01028

2 OF 5 SHTS

SD 229