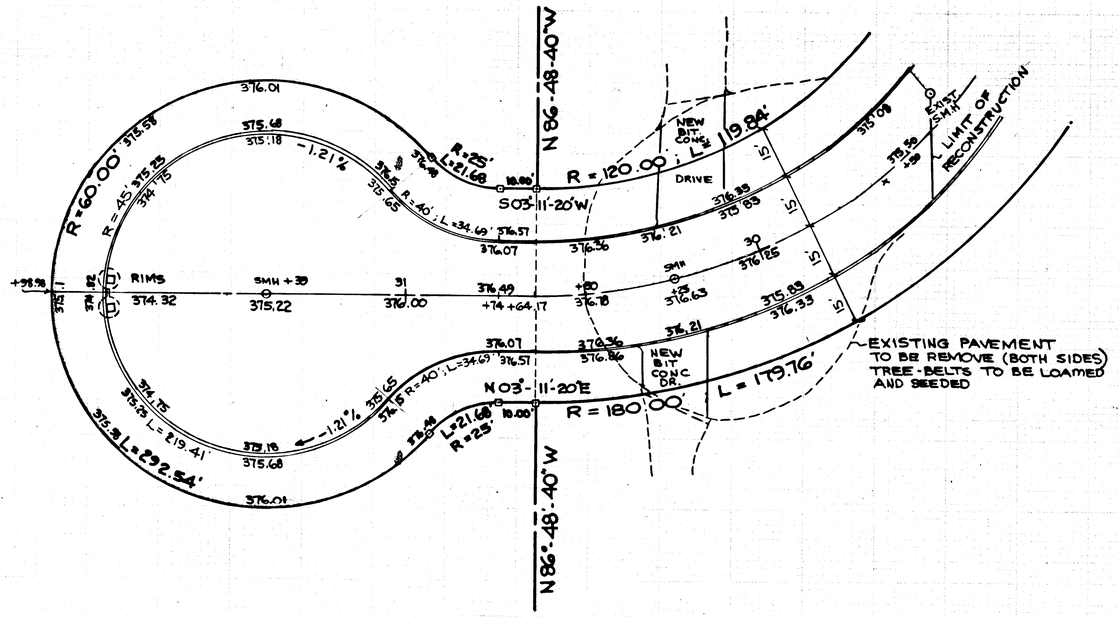

CUL-DE-SAC GRADING

SCALE: 1" = 20'

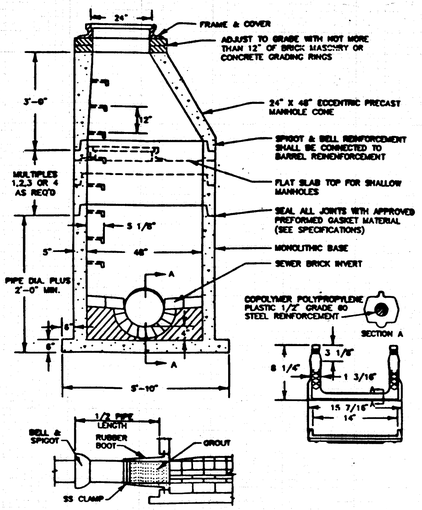

SECTION A-A

48" PRECAST MANHOLE

TYPICAL ROAD SECTION

NOT TO SCALE

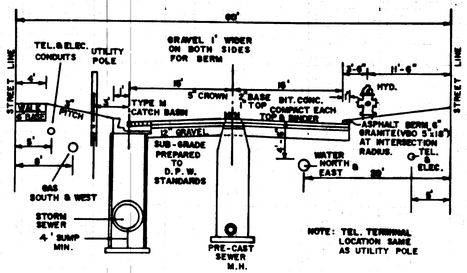

NOTE: GRAVEL BASE TO BE STABILIZED WITH CALCIUM CHLORIDE AND COMPACTED WITH ROLLER WEIGHING NOT LESS THAN 8 TONS, AND OTHERWIRE AS SPECIFIED IN DEPT. OF PUBLIC WORKS RULES AND REGULATIONS.

CONSTRUCTION NOTES

1. Call Dig-Safe (1-800-322-4844) a minimum of 72 hours prior to construction.
2. Notify field inspector 48 hours prior to construction.
3. Approved plan to be on site at all times.
4. Changes to this plan may occur as unforeseen conditions arise. All changes to be approved by field inspector.
5. Calcium chloride for dust control to be available at all times.
6. All materials and methods to conform with Town of East Longmeadow D.P.W. standards.
7. Contractor shall ensure the maintenance of safety and traffic on the public and private ways affected by the construction of this project.
8. Contractor shall protect all slopes, vegetation, paving, walks, and improvements outside the areas to be affected by the construction of this project.
9. Catch basins to be constructed with 48" sumps.

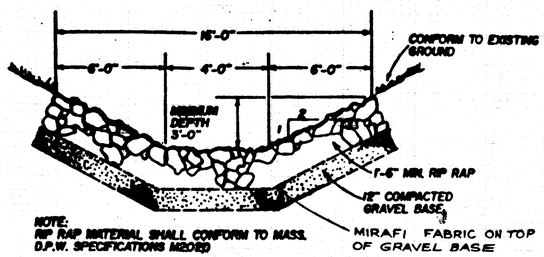

NOTE:
RIP RAP MATERIAL SHALL CONFORM TO MASS. D.P.W. SPECIFICATIONS M2.02.02

TYPICAL SECTION RIP RAP CHANNEL

NOT TO SCALE

(SPECIAL SPECIFICATIONS: RIP-RAP MATERIAL SHALL BE MINIMUM 25 lbs. (25%) AND A MAXIMUM OF 125 lbs. TO 150 lbs. (75%) ANGULAR STONE)

SPECIFICATIONS

GLYNN FARMS DRIVE EXT.
EAST LONGMEADOW, MA.
FOR
DAVID & PATRICIA BAKER

NOTE
ALL MATERIALS AND CONSTRUCTION METHODS TO COMPLY WITH THE STANDARDS OF THE BOARD OF PUBLIC WORKS OF EAST LONGMEADOW.

APPROVED BY THE EAST LONGMEADOW PLANNING BOARD
DATE: 2-24-04 Sid M. Stark
CHAIRMAN

SHEET-5

ECOTEC ENVIRONMENTAL ASSOCIATES INC.
100 DENSLOW ROAD
P.O. BOX 100
EAST LONGMEADOW, MA 01028
PHONE (413) 525-6703 FAX (413) 525-3582

SCALE AS NOTED			DATE JAN. 2000
DRAWN BY G.W.	TRACED BY		CHECKED BY G.W.
SURVEY BOOK NO.		PROJECT NO.	FILE NO.

12-6