PROPOSED WATER MAIN
BURT AVENUE

TIGHE & BOND
CONSULTING ENGINEERS
HOLYOKE, MASS.
MARCH 18, 1950

SCALE: 1" = 60 FT

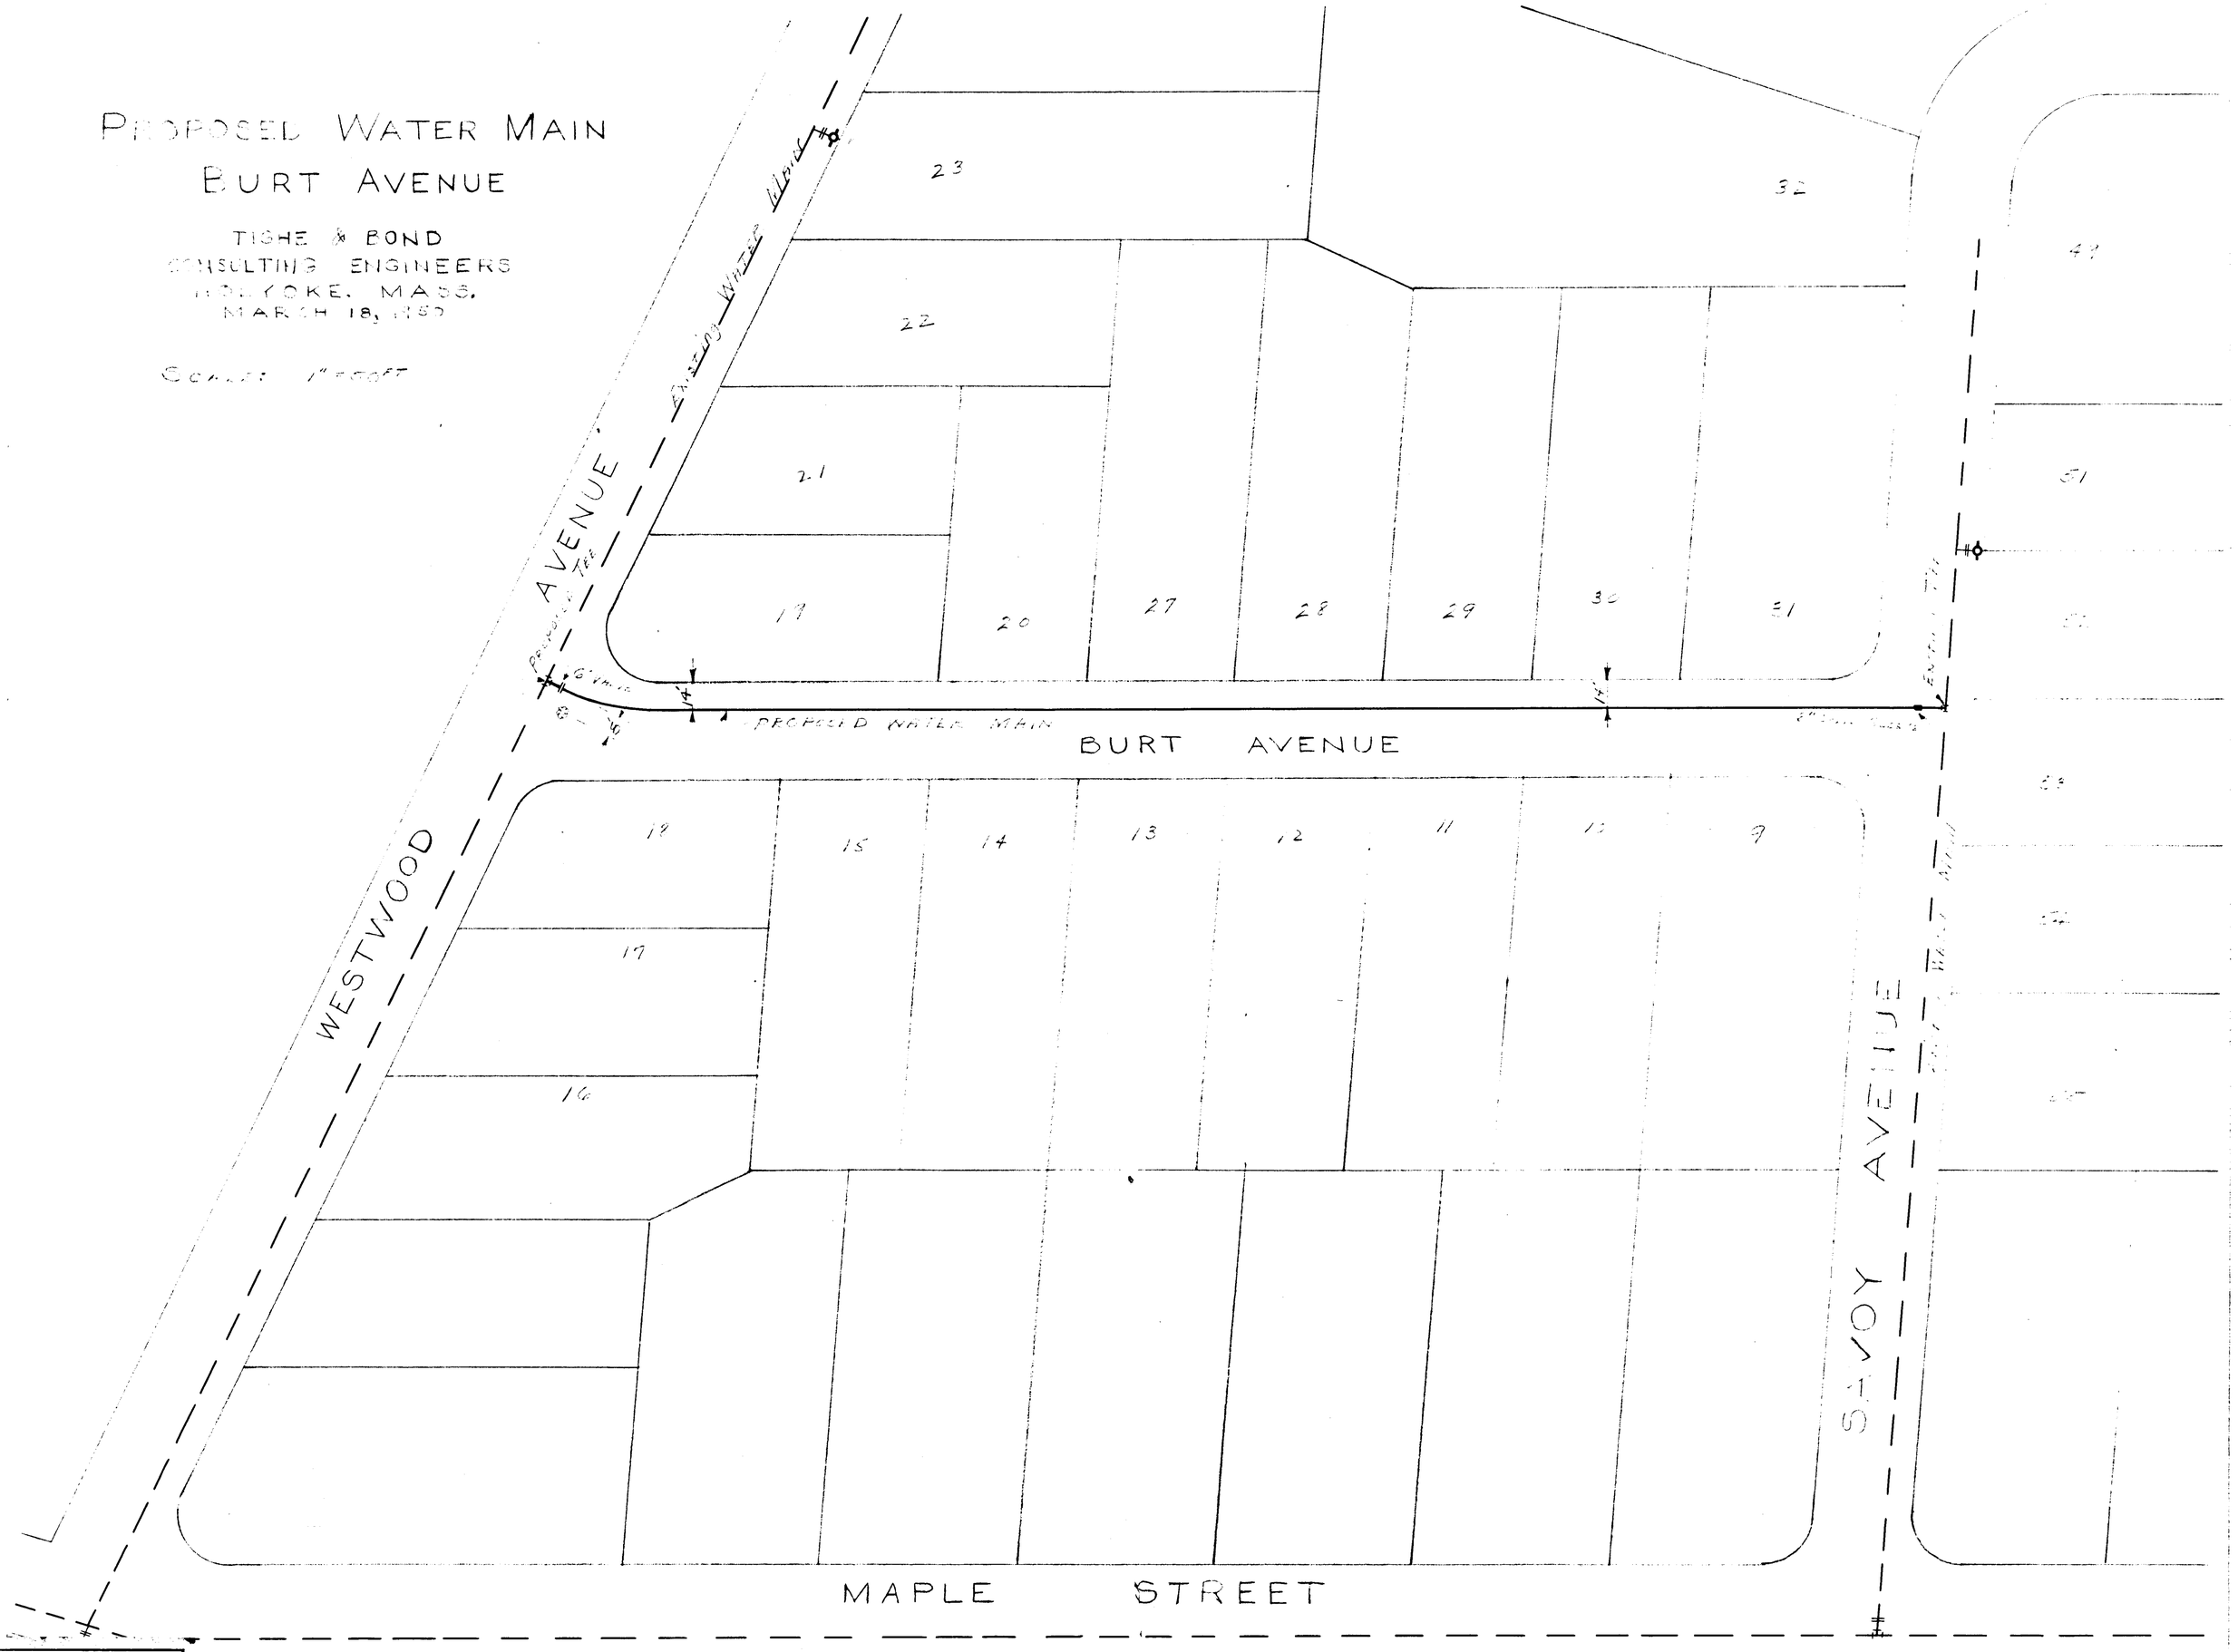

Drawer 7
#7
Burt Ave. Proposed
Water Main
Mar. 1950