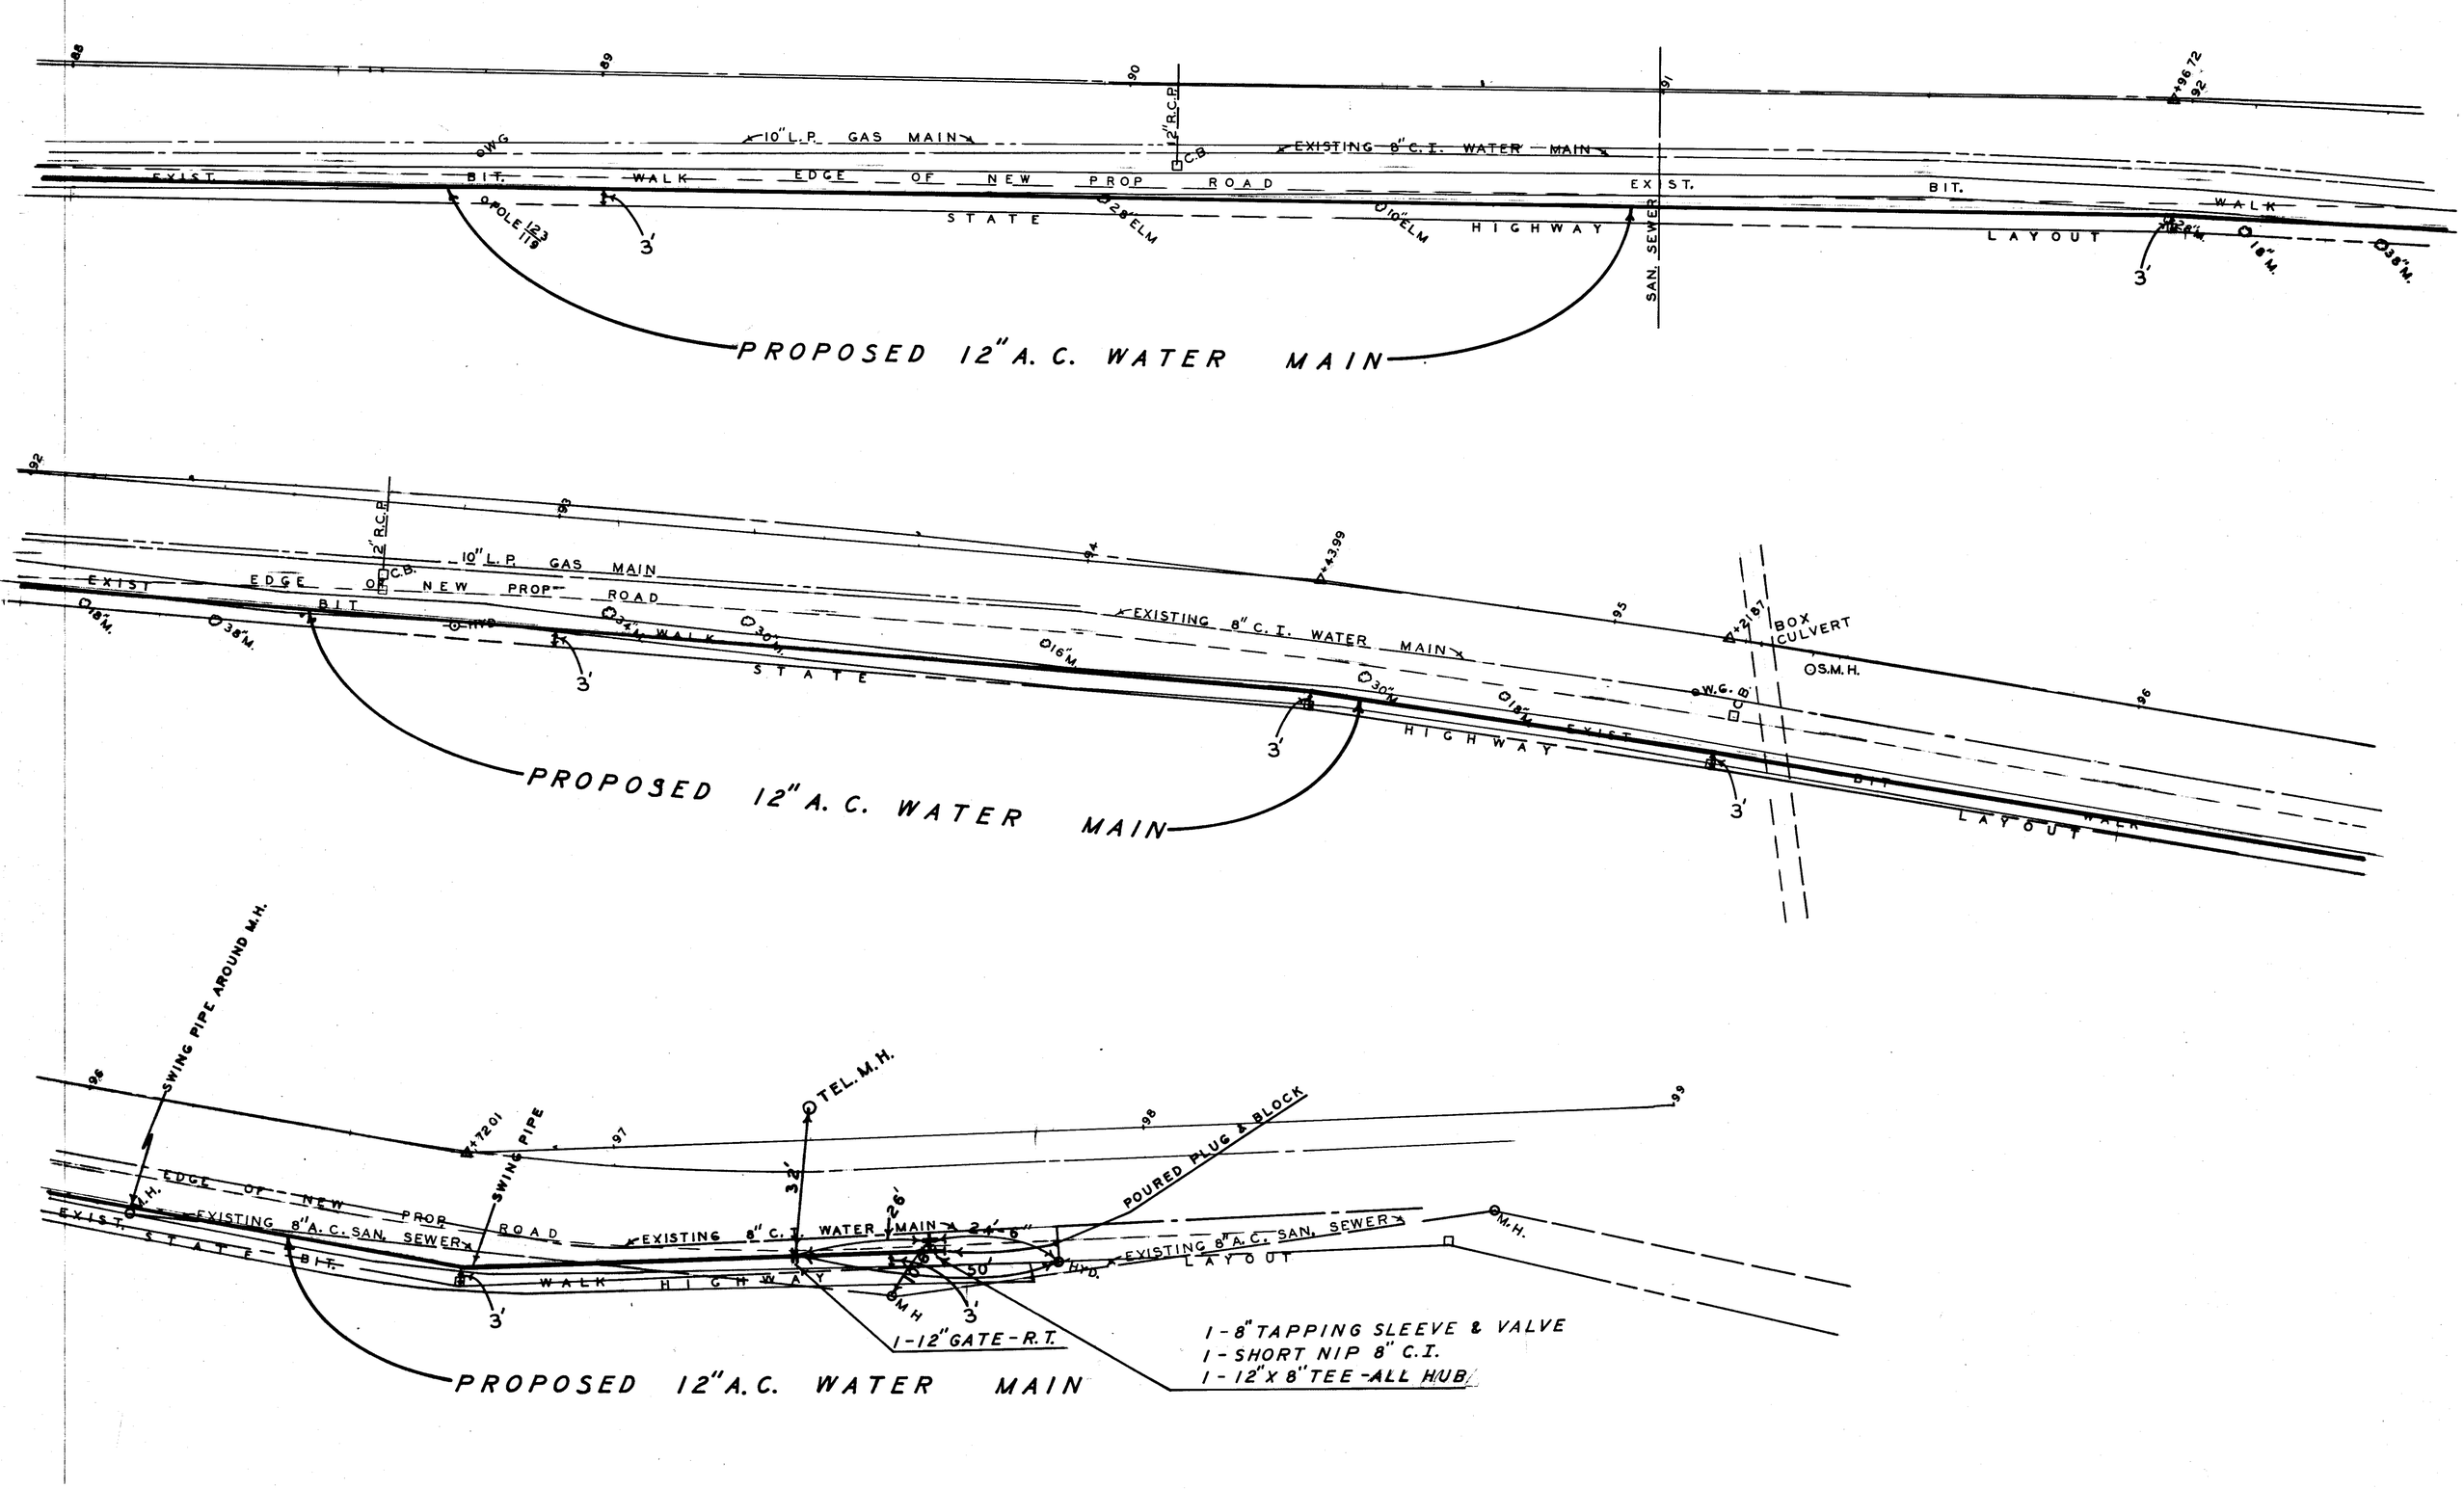

NOTE:
12" A.C. WATER MAIN TO HAVE 4'-6" COVER

PLAN SHOWING
PROPOSED 12" A.C. WATER MAIN
DEPT. OF PUBLIC WORKS A.A. MELIEN, ENG.
TOWN OF EAST LONGMEADOW, MASS.
SCALE: 1" = 20' MAR. 1964

W-240
SHEET IV OF IV