PLAN SHOWING PROPOSED 8" A.C. WATER MAIN

VOYER AVENUE

DEPT. OF PUBLIC WORKS — A. A. MELIEN, ENG.

TOWN OF EAST LONGMEADOW, MASSACHUSETTS.

SCALE: 1" = 40' — MARCH, 1965

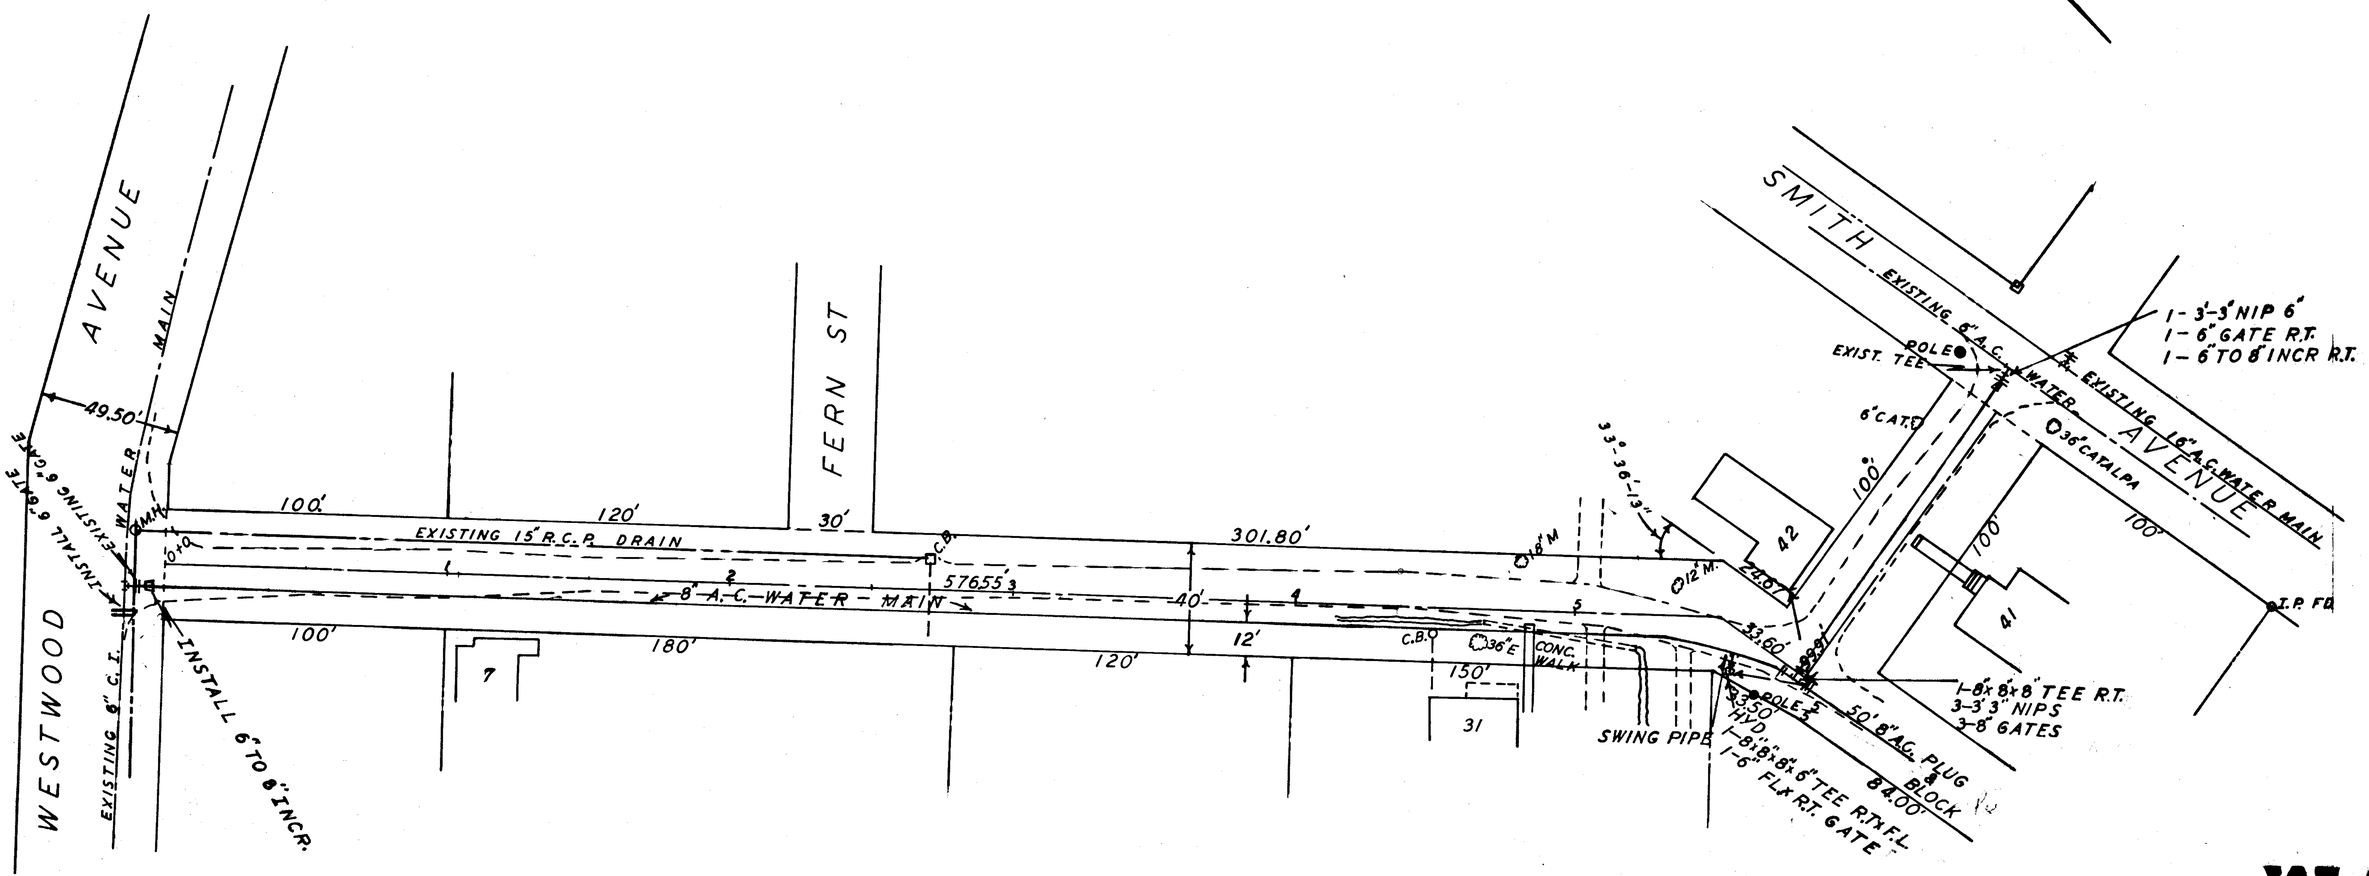

W-254