1986 CONST. →

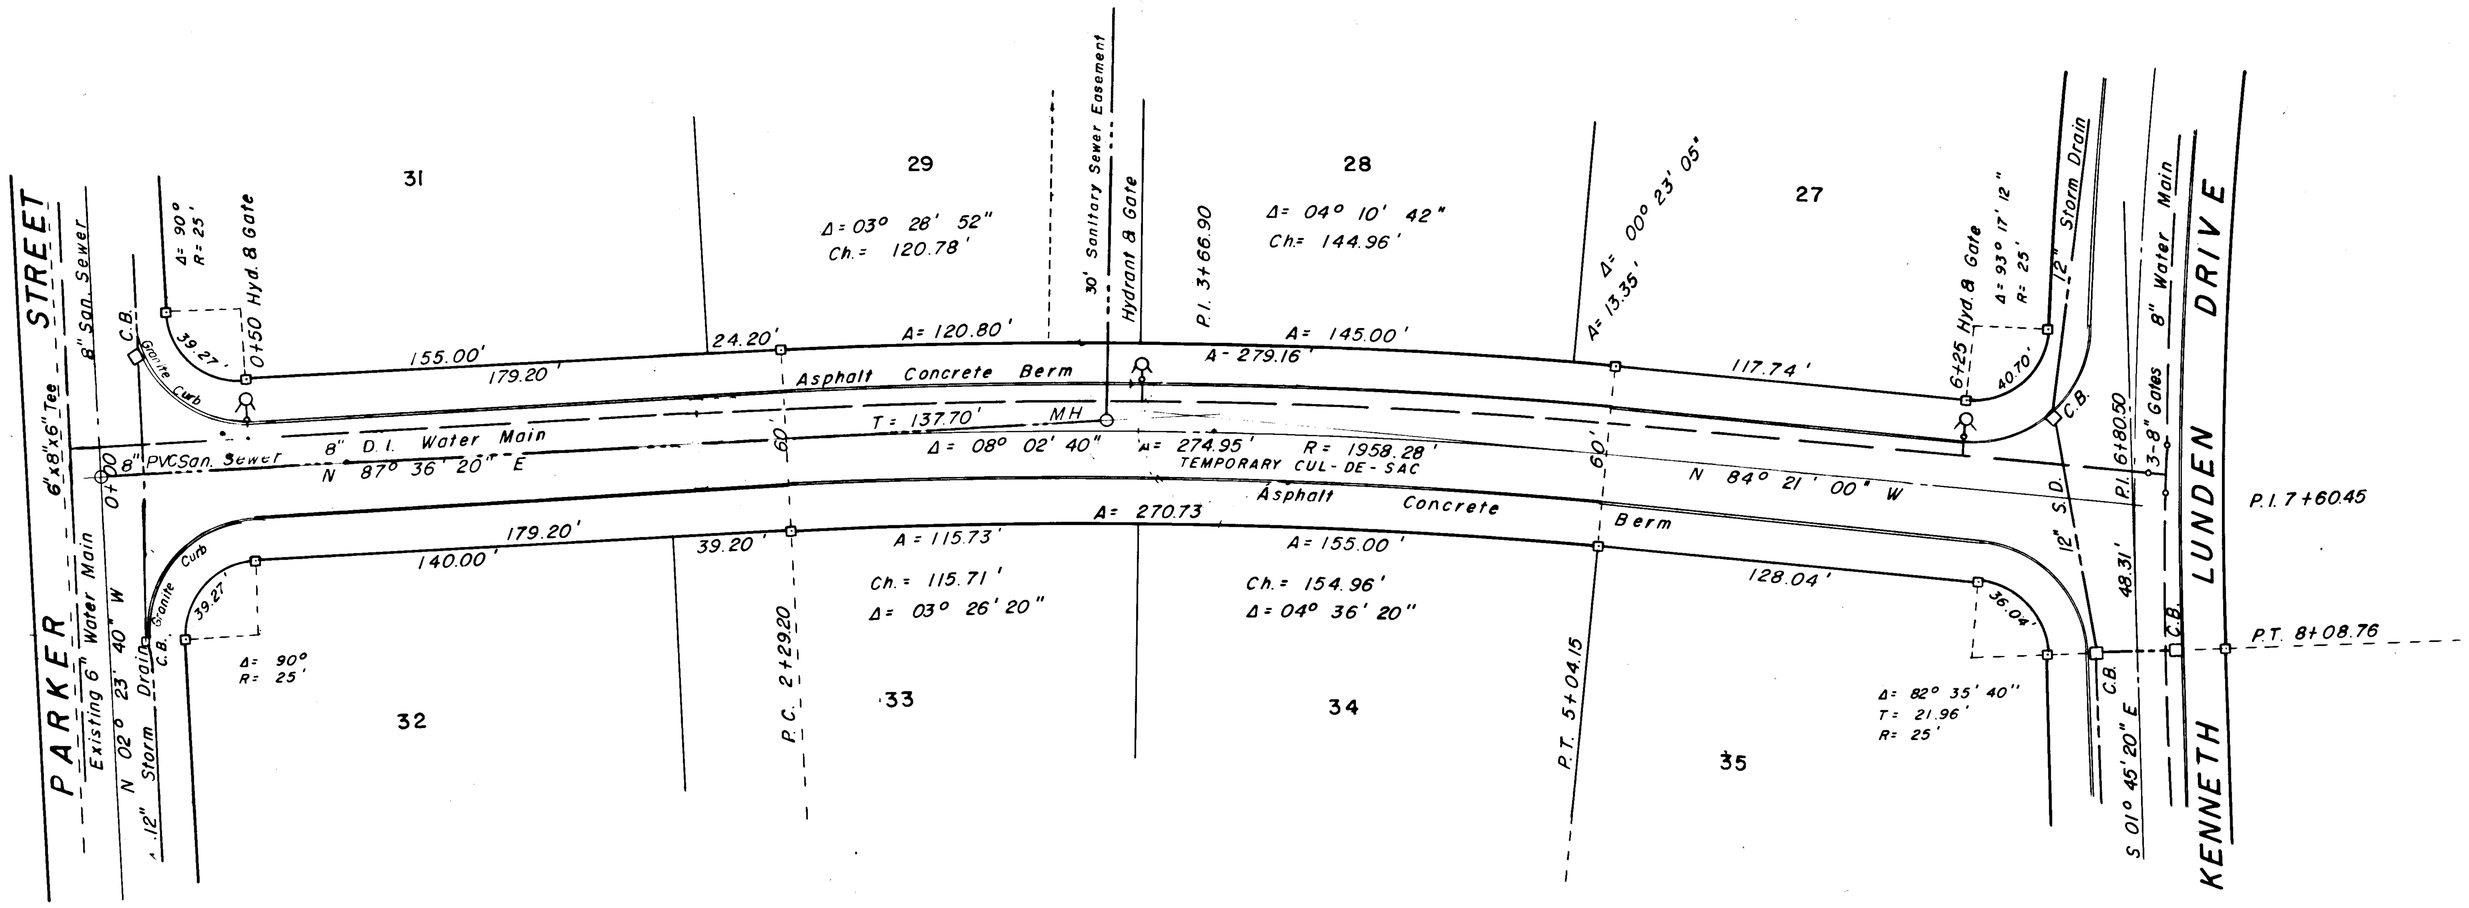

Revised April 15, 1963
June 18, 1984
September 9, 1985

PLAN & PPOFILE FOR
OVERLOOK DRIVE
DEVELOPED BY
JOSEPH CHAPDELAINE & SONS
EAST LONGMEADOW – MASSACHUSETTS

SCALES: Hor. 1 IN. = 40 FT.
Vert. 1 IN. = 4 FT.

MAY, 1962

Note: Construction methods and standards to conform to East Longmeadow Board of Public Works requirements.

APPROVED BY EAST LONGMEADOW PLANNING BOARD
DATE: June 8, 1965

Richard A. Chase
Chairman

C. F. ANDERSON ASSOCIATES
Civil Engineers Land Surveyors
Land Planning Consultants
Springfield — Massachusetts

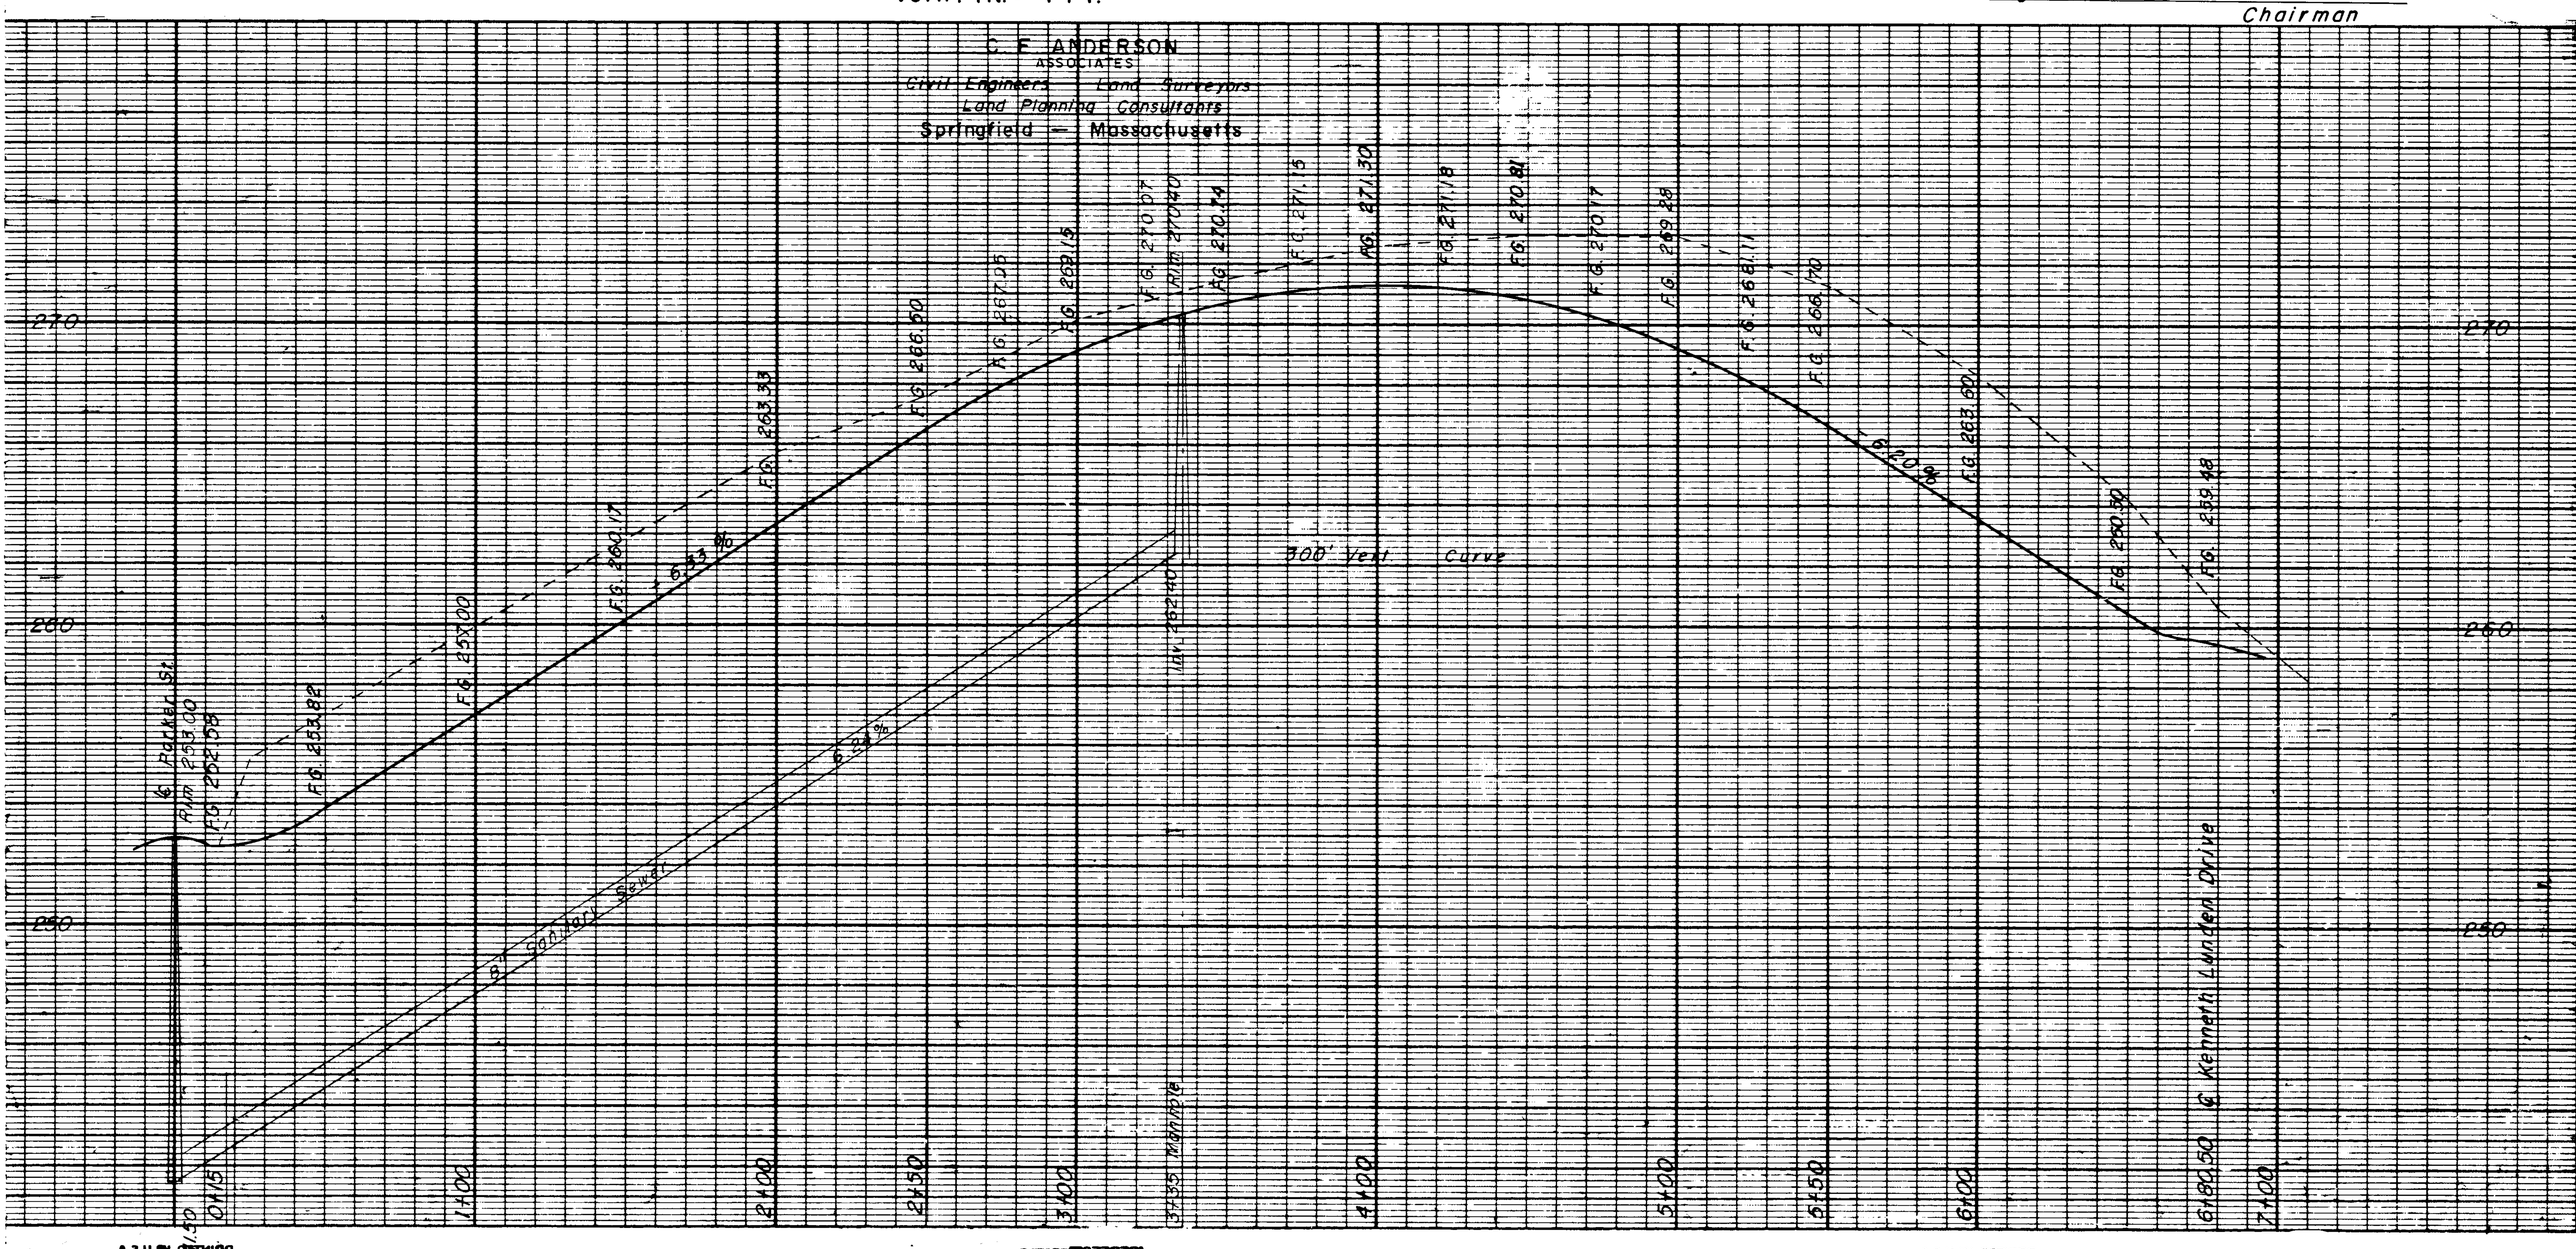

PLAN No. 1401-05

W 389