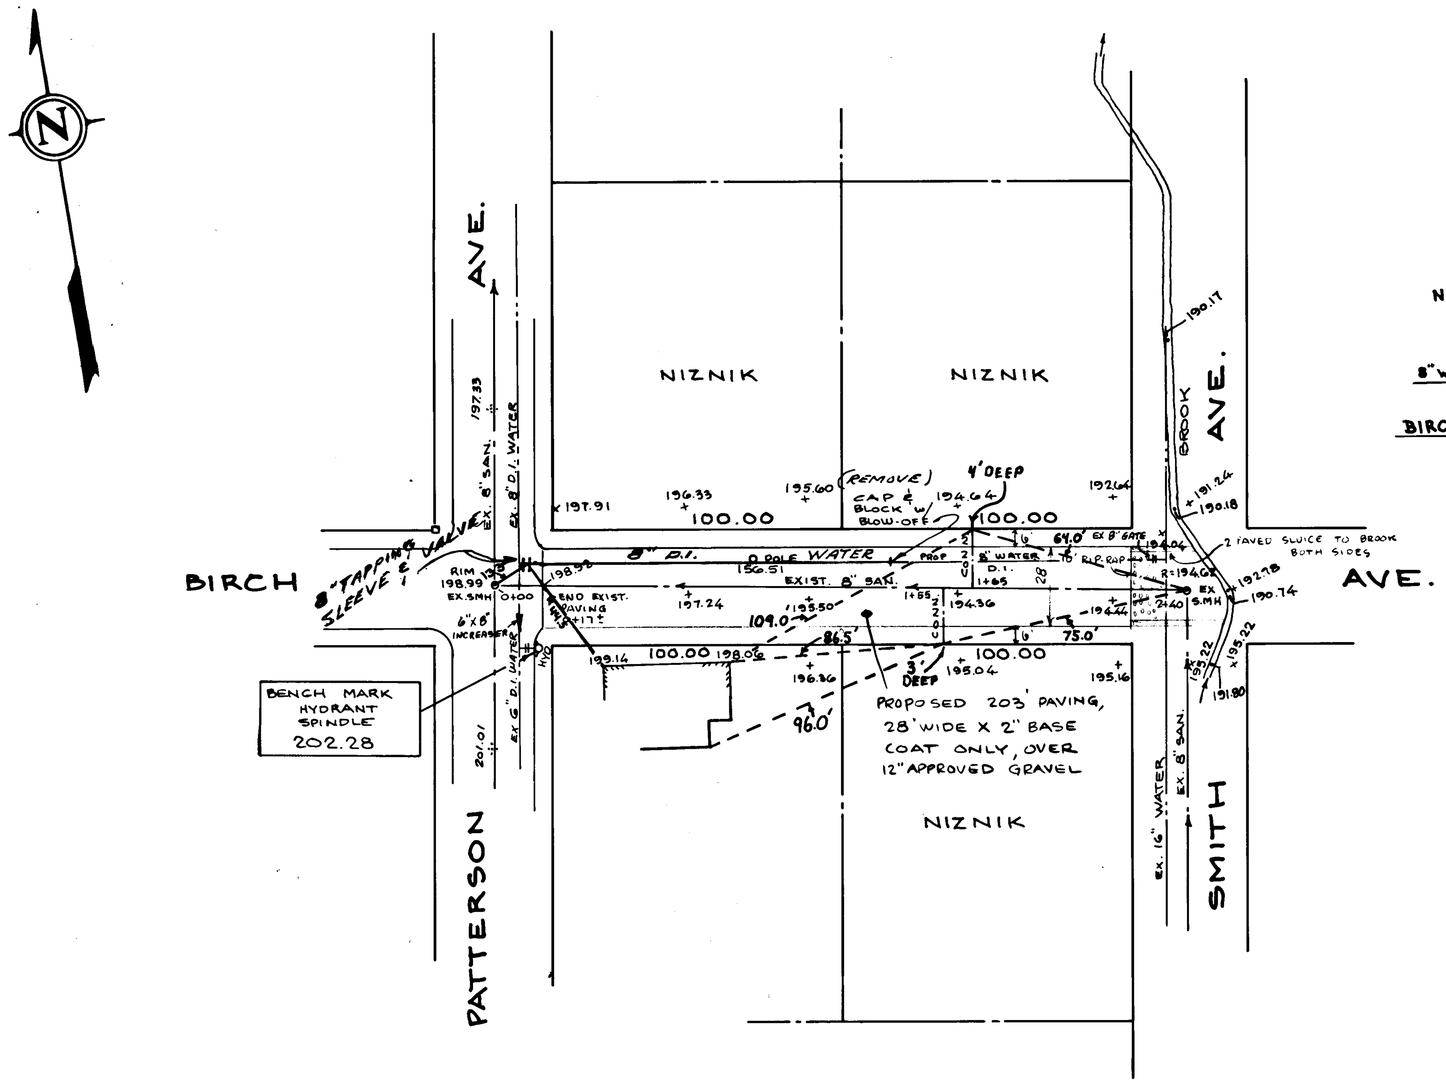

NOTE:

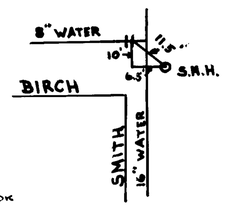

HORIZONTAL GRAPHIC SCALE

0 25 50 100 150

FEET

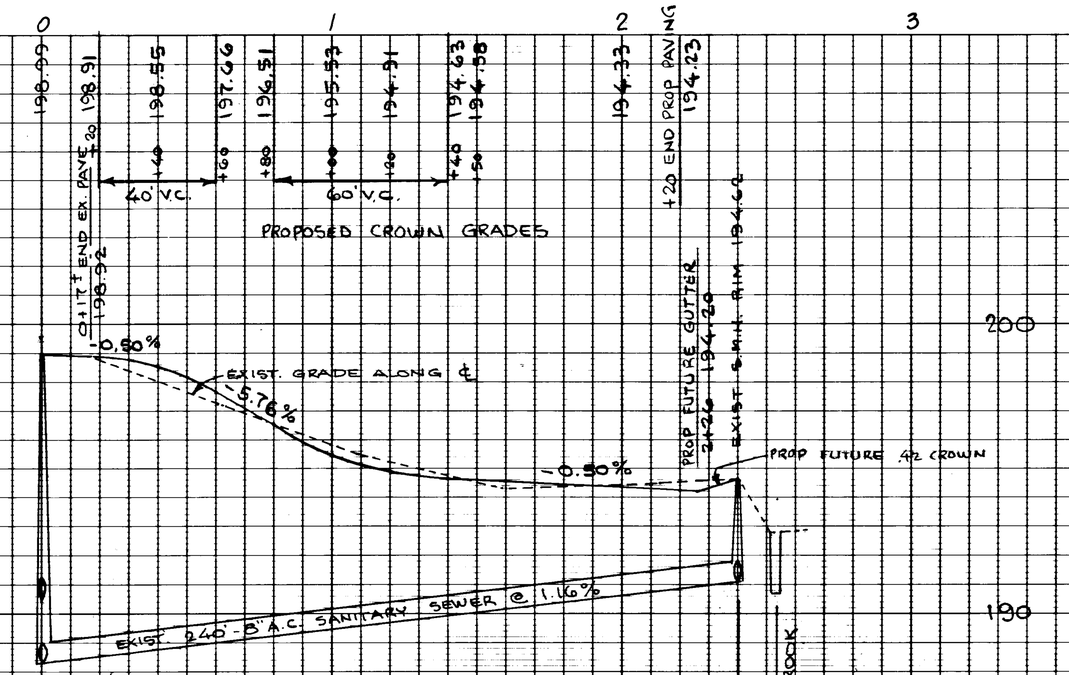

VERTICAL GRAPHIC SCALE

0 2.5 5 10 15

FEET

FRANK R. ELLI No. 24728 COMMONWEALTH OF MASSACHUSETTS REGISTERED PROFESSIONAL ENGINEER

PLAN AND PROFILE

BIRCH AVENUE

EAST LONGMEADOW, MASS.

FOR

WALTER D. JR. & JOSEPH E. NIZNIK

SCALE: 4 FT./IN: VERT. 40 FT./IN: HOR.

DATE- MARCH 1986

SMITH ASSOCIATES
ENGINEERING INC.
ENGINEERS — SURVEYORS
602 WHITE ST., SPRINGFIELD, MASS. 01108

W 396