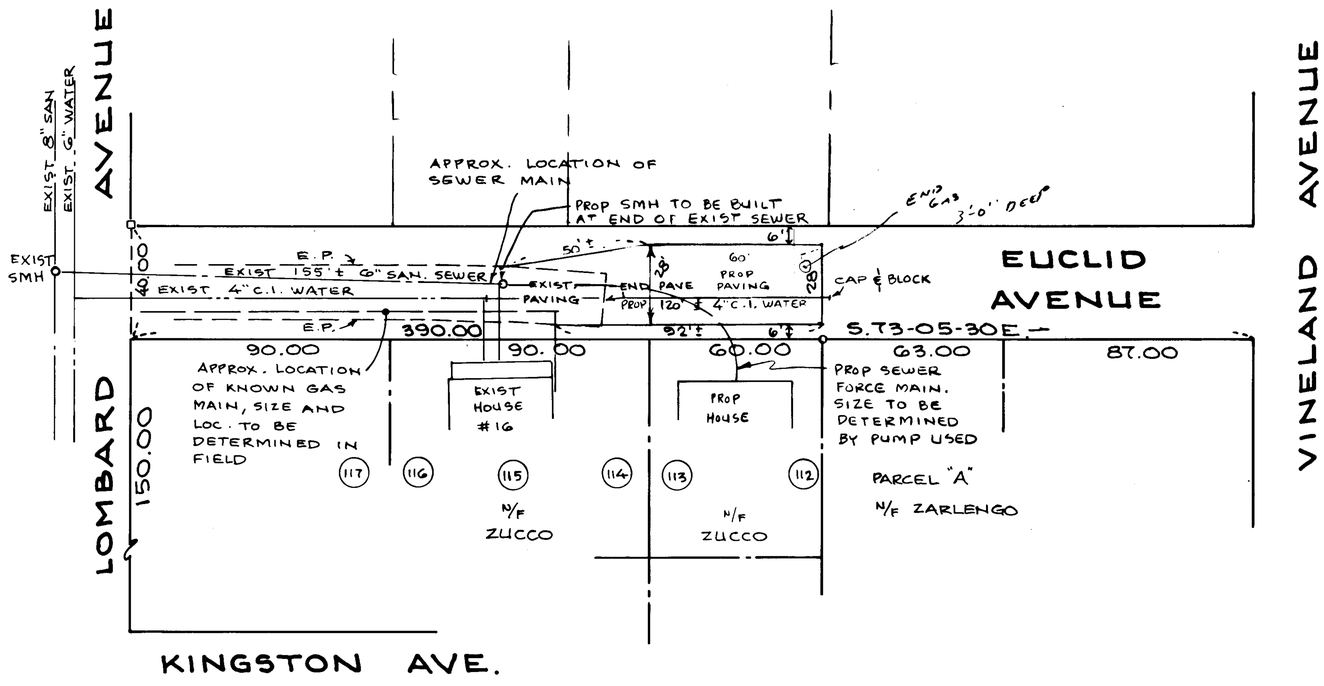

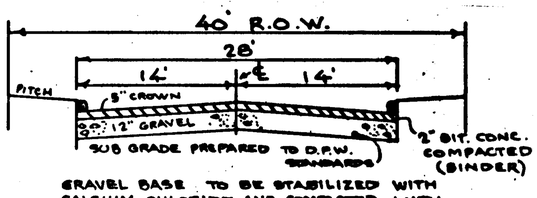

TYPICAL SECTION - NO SCALE

NOTE: ALL MATERIALS AND CONSTRUCTION METHODS TO COMPLY WITH THE STANDARDS OF THE BOARD OF PUBLIC WORKS OF EAST LONGMEADOW.

HORIZONTAL GRAPHIC SCALE

0 25 50 100 150 FEET

VERTICAL GRAPHIC SCALE

0 25 5 10 15 FEET

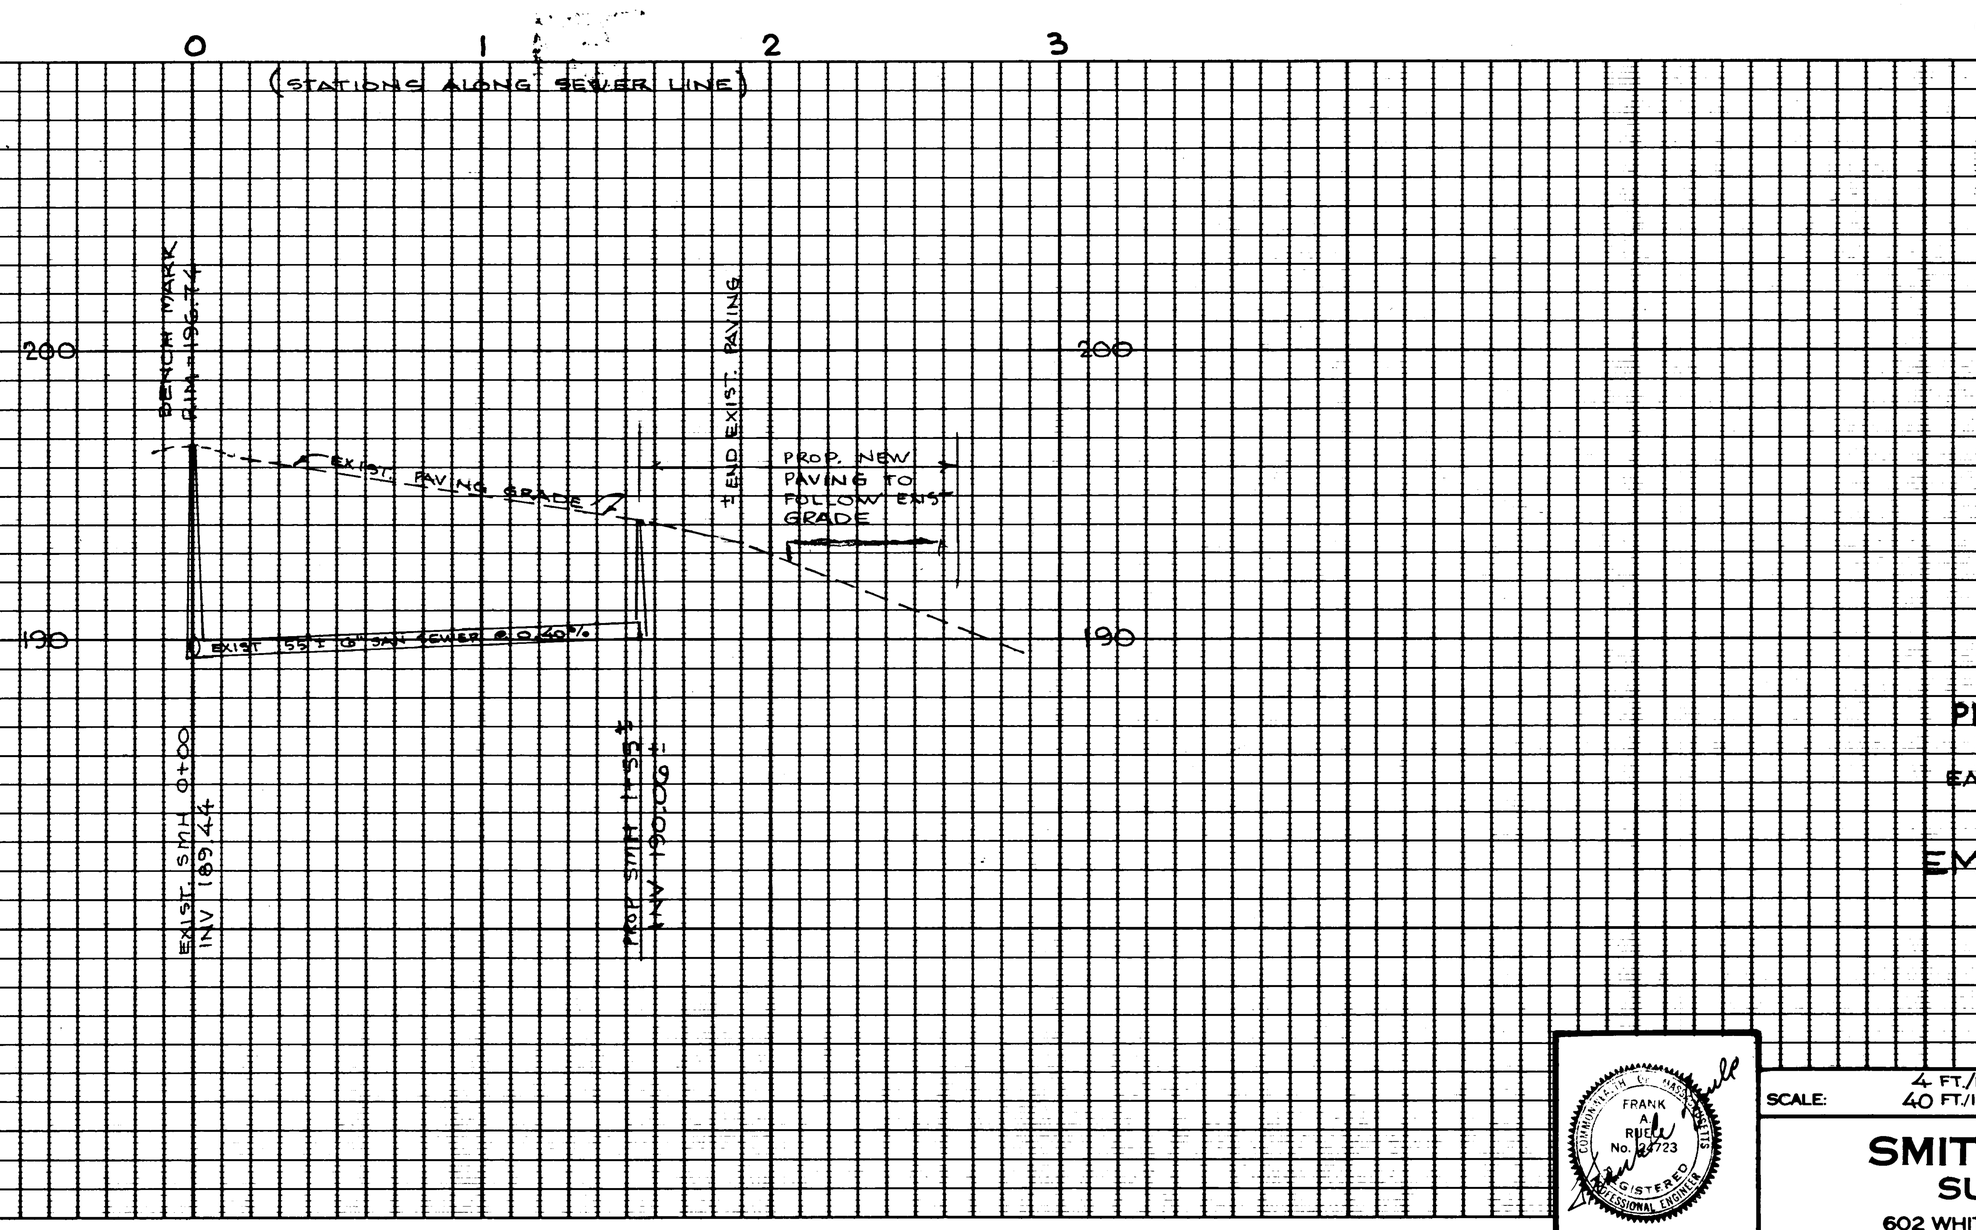

PLAN & PROFILE
EUCLID AVENUE
EAST LONGMEADOW, MASS.
FOR
EMILIO J. ZUCCO

SCALE: 4 FT./IN: VERT
40 FT./IN: HOR.

DATE-APRIL 1988

FRANK A. RUEL No. 22723 REGISTERED PROFESSIONAL ENGINEER COMMONWEALTH OF MASSACHUSETTS

SMITH ASSOCIATES
SURVEYORS, INC.
602 WHITE ST., SPRINGFIELD, MASS. 01108