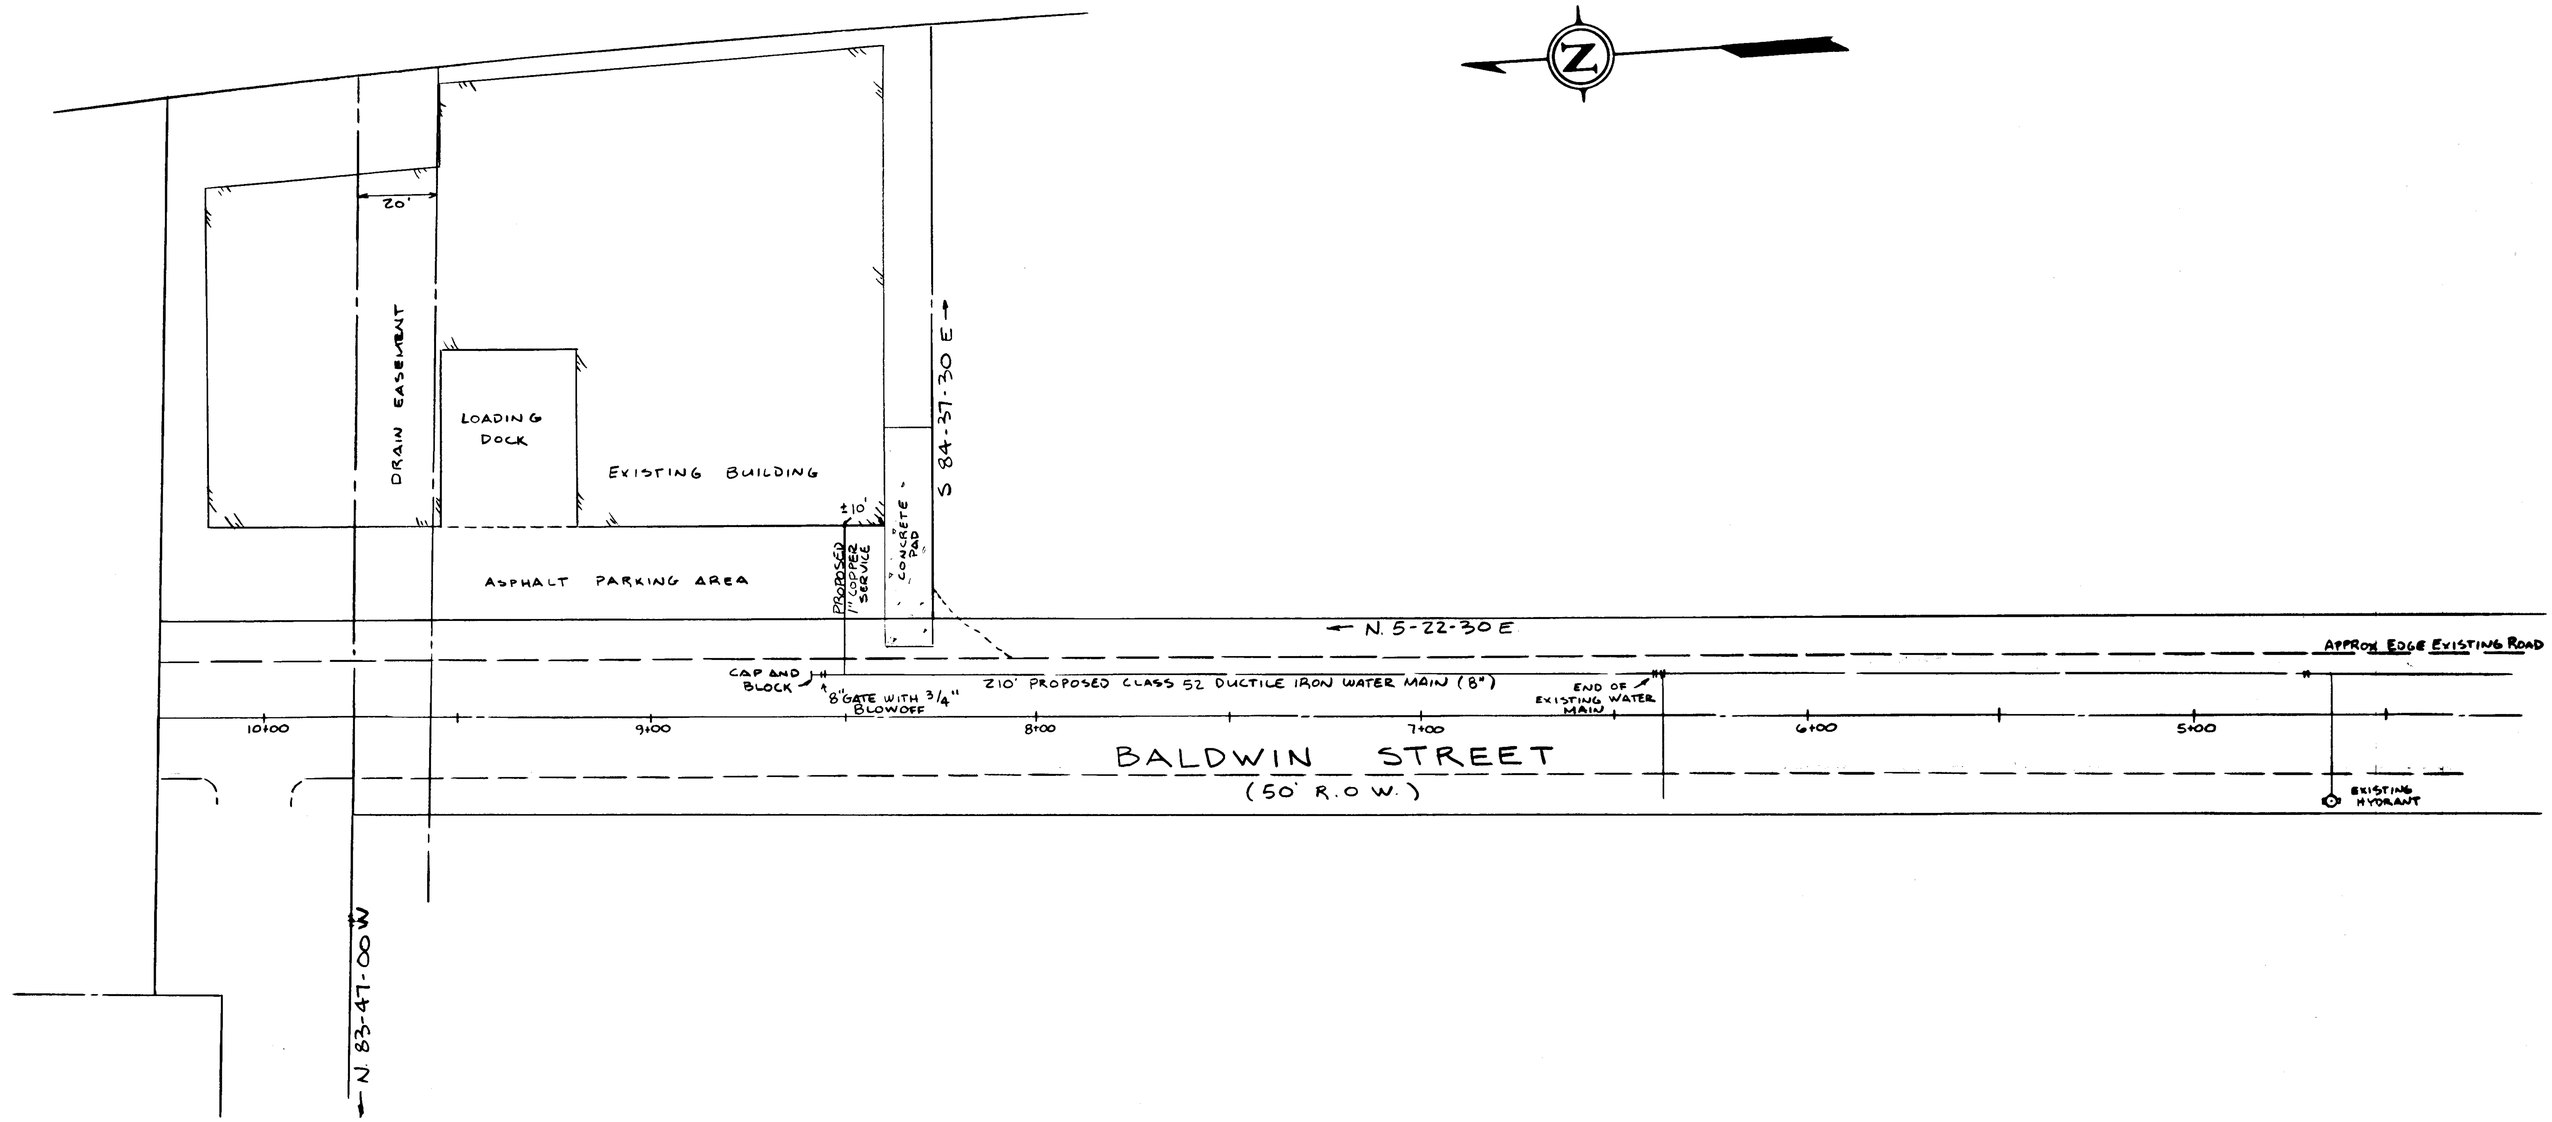

PLAN OF PROPOSED WATER MAIN EXTENSION

BALDWIN STREET
EAST LONGMEADOW, MASS

PREPARED FOR

AMERICAN HIGHWAY SIGN CO.

GRAPHIC SCALE

30 0 15 30 60 120

(IN FEET)
1 inch = 30 ft.

SCALE: 30 FT./IN: DATE- AUGUST 1993

SMITH ASSOCIATES
SURVEYORS, INC.
165 SHAKER RD., EAST LONGMEADOW, MASS. 01028