TYPICAL ROADWAY CROSS-SECTION n.t.s.

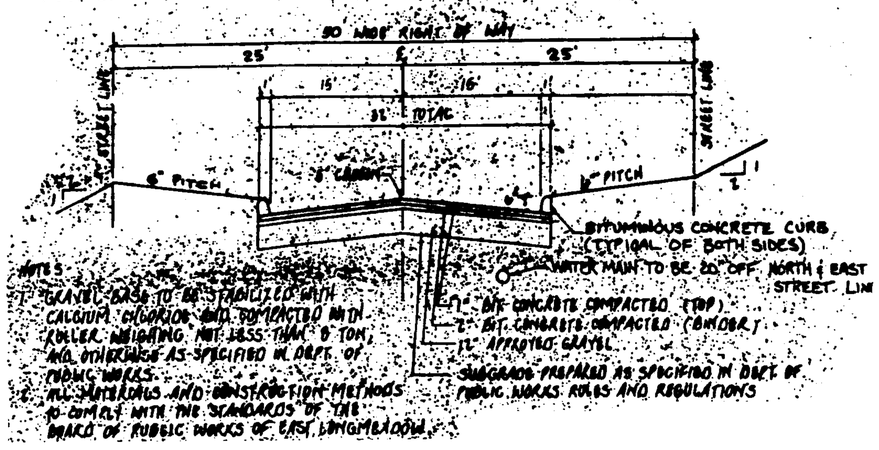

NOTES
1. GRAVEL BASE TO BE STABILIZED WITH CALCIUM CHLORIDE AND COMPACTED WITH ROLLER WEIGHING NOT LESS THAN 8 TON, AND OTHERWISE AS SPECIFIED IN DEPT. OF PUBLIC WORKS.
2. ALL MATERIALS AND CONSTRUCTION METHODS TO COMPLY WITH THE STANDARDS OF THE BOARD OF PUBLIC WORKS OF EAST LONGMEADOW.

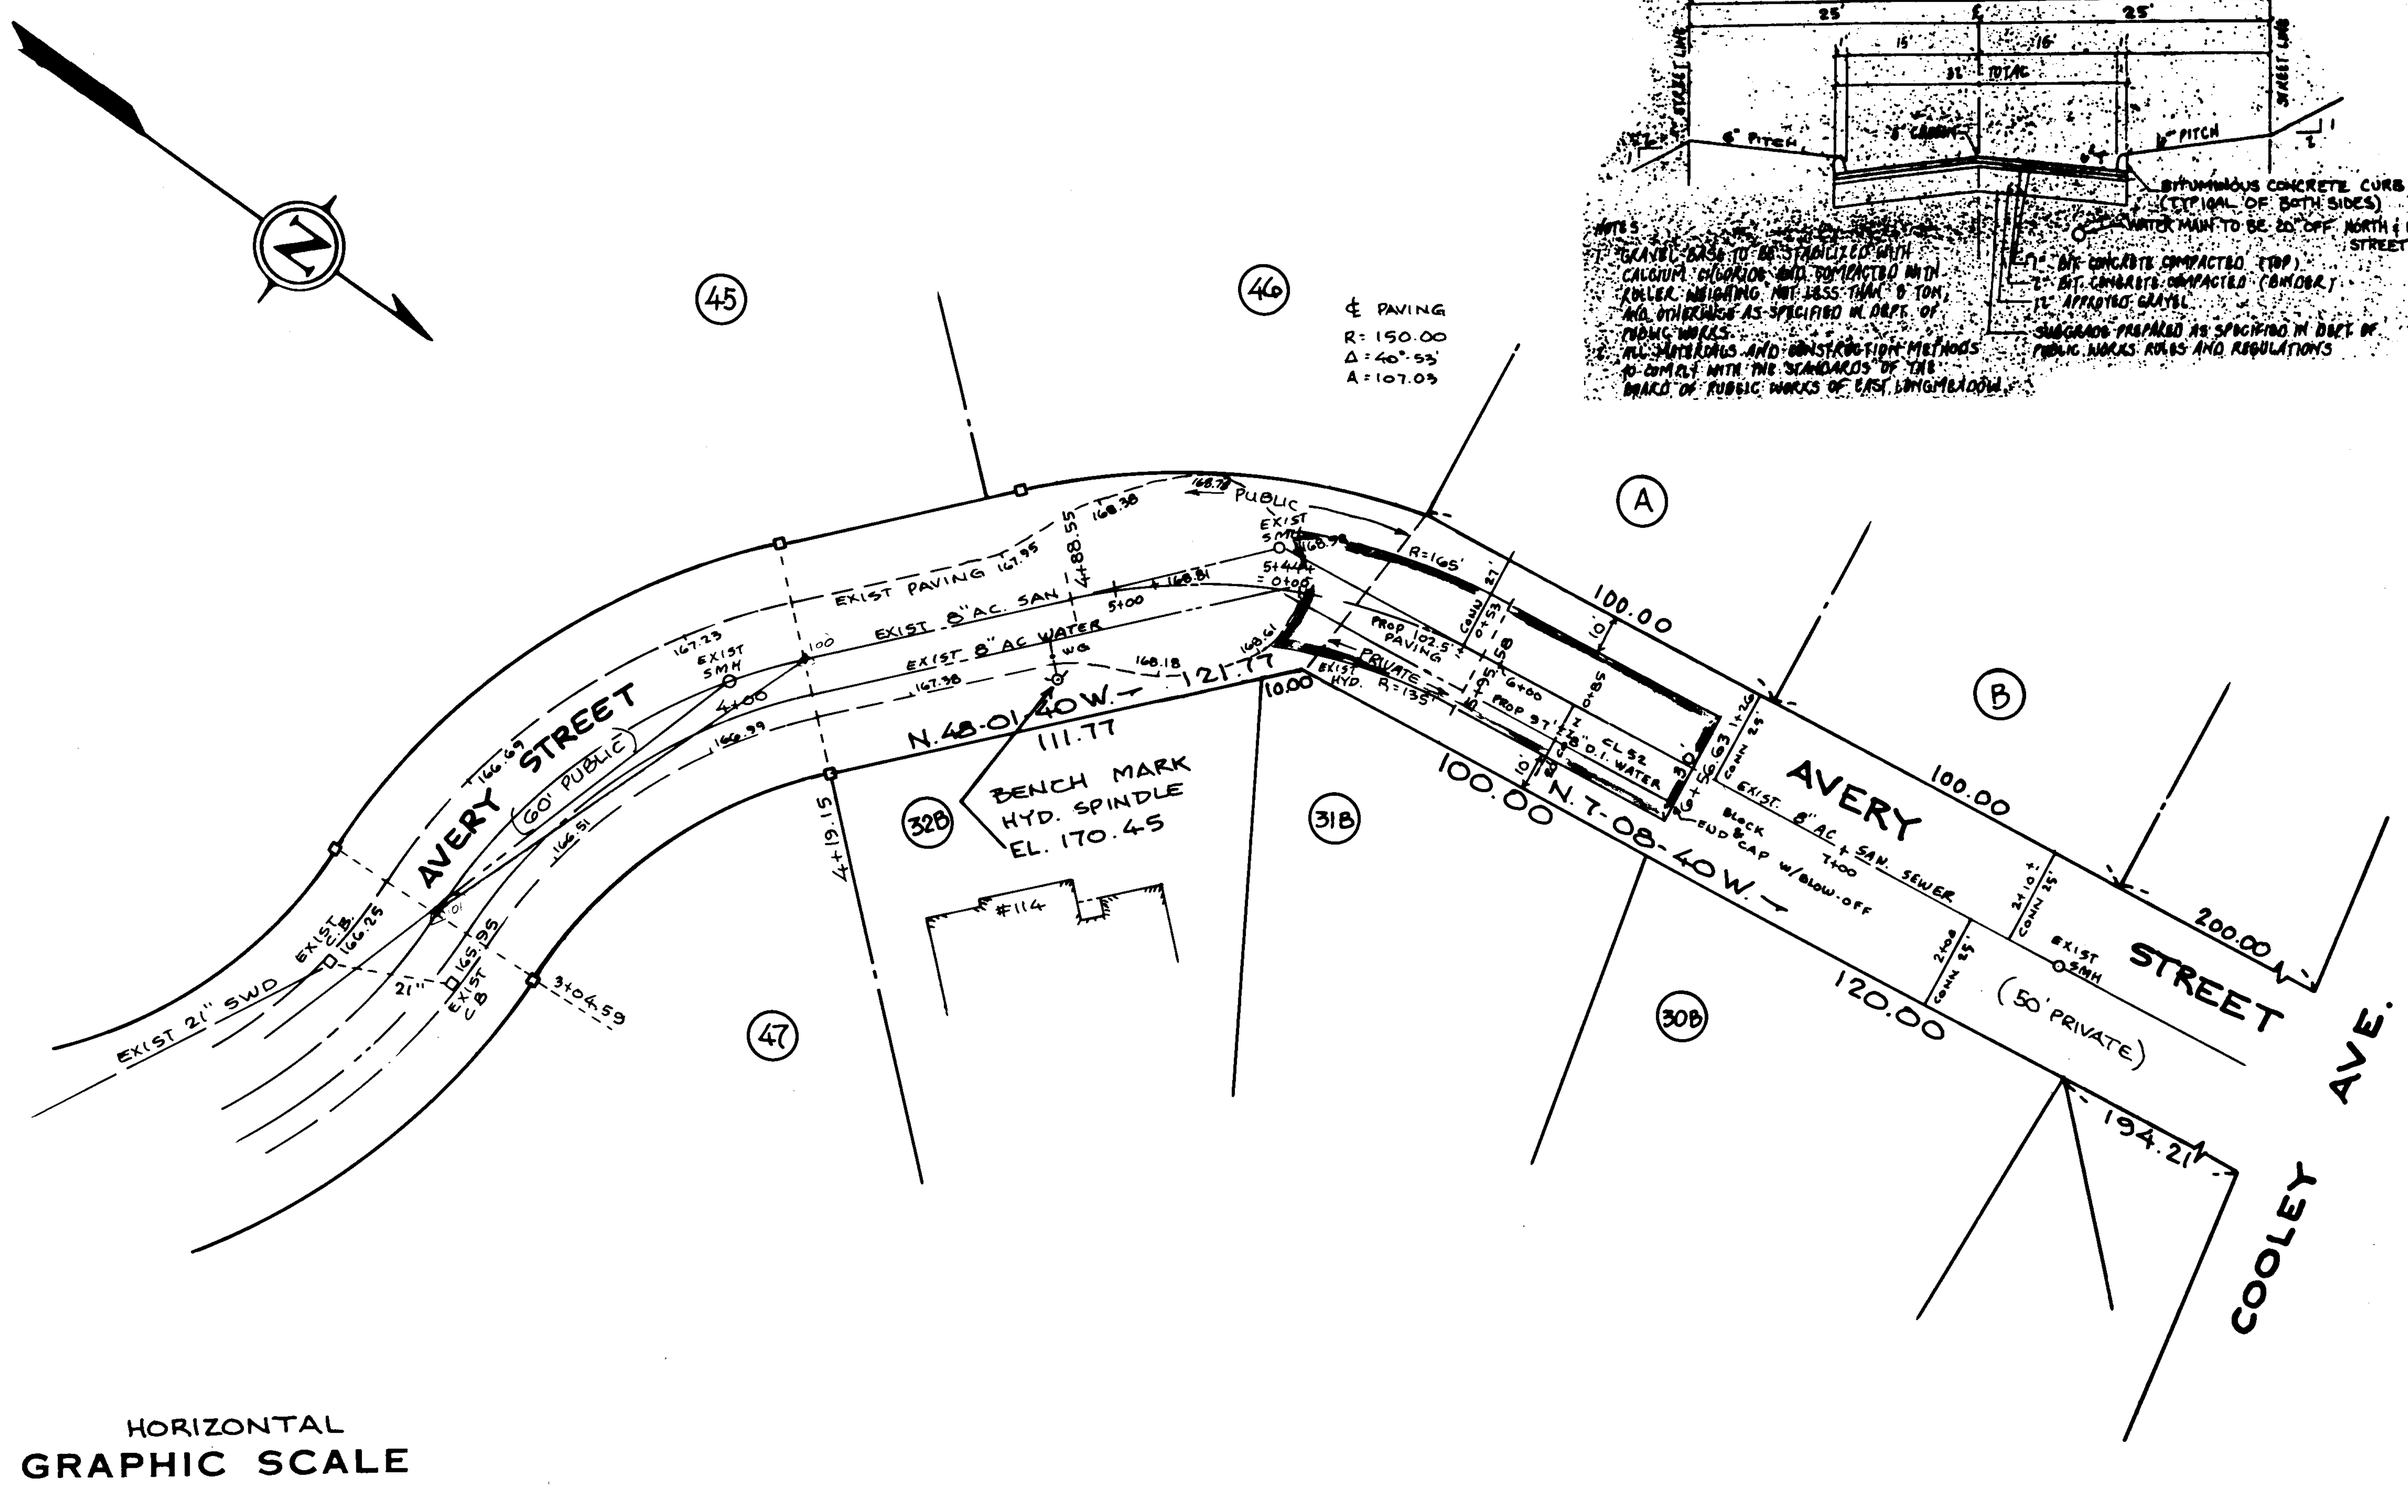

HORIZONTAL
GRAPHIC SCALE
0 25 50 100 150
FEET

VERTICLE
GRAPHIC SCALE
0 2.5 5 10 15
FEET

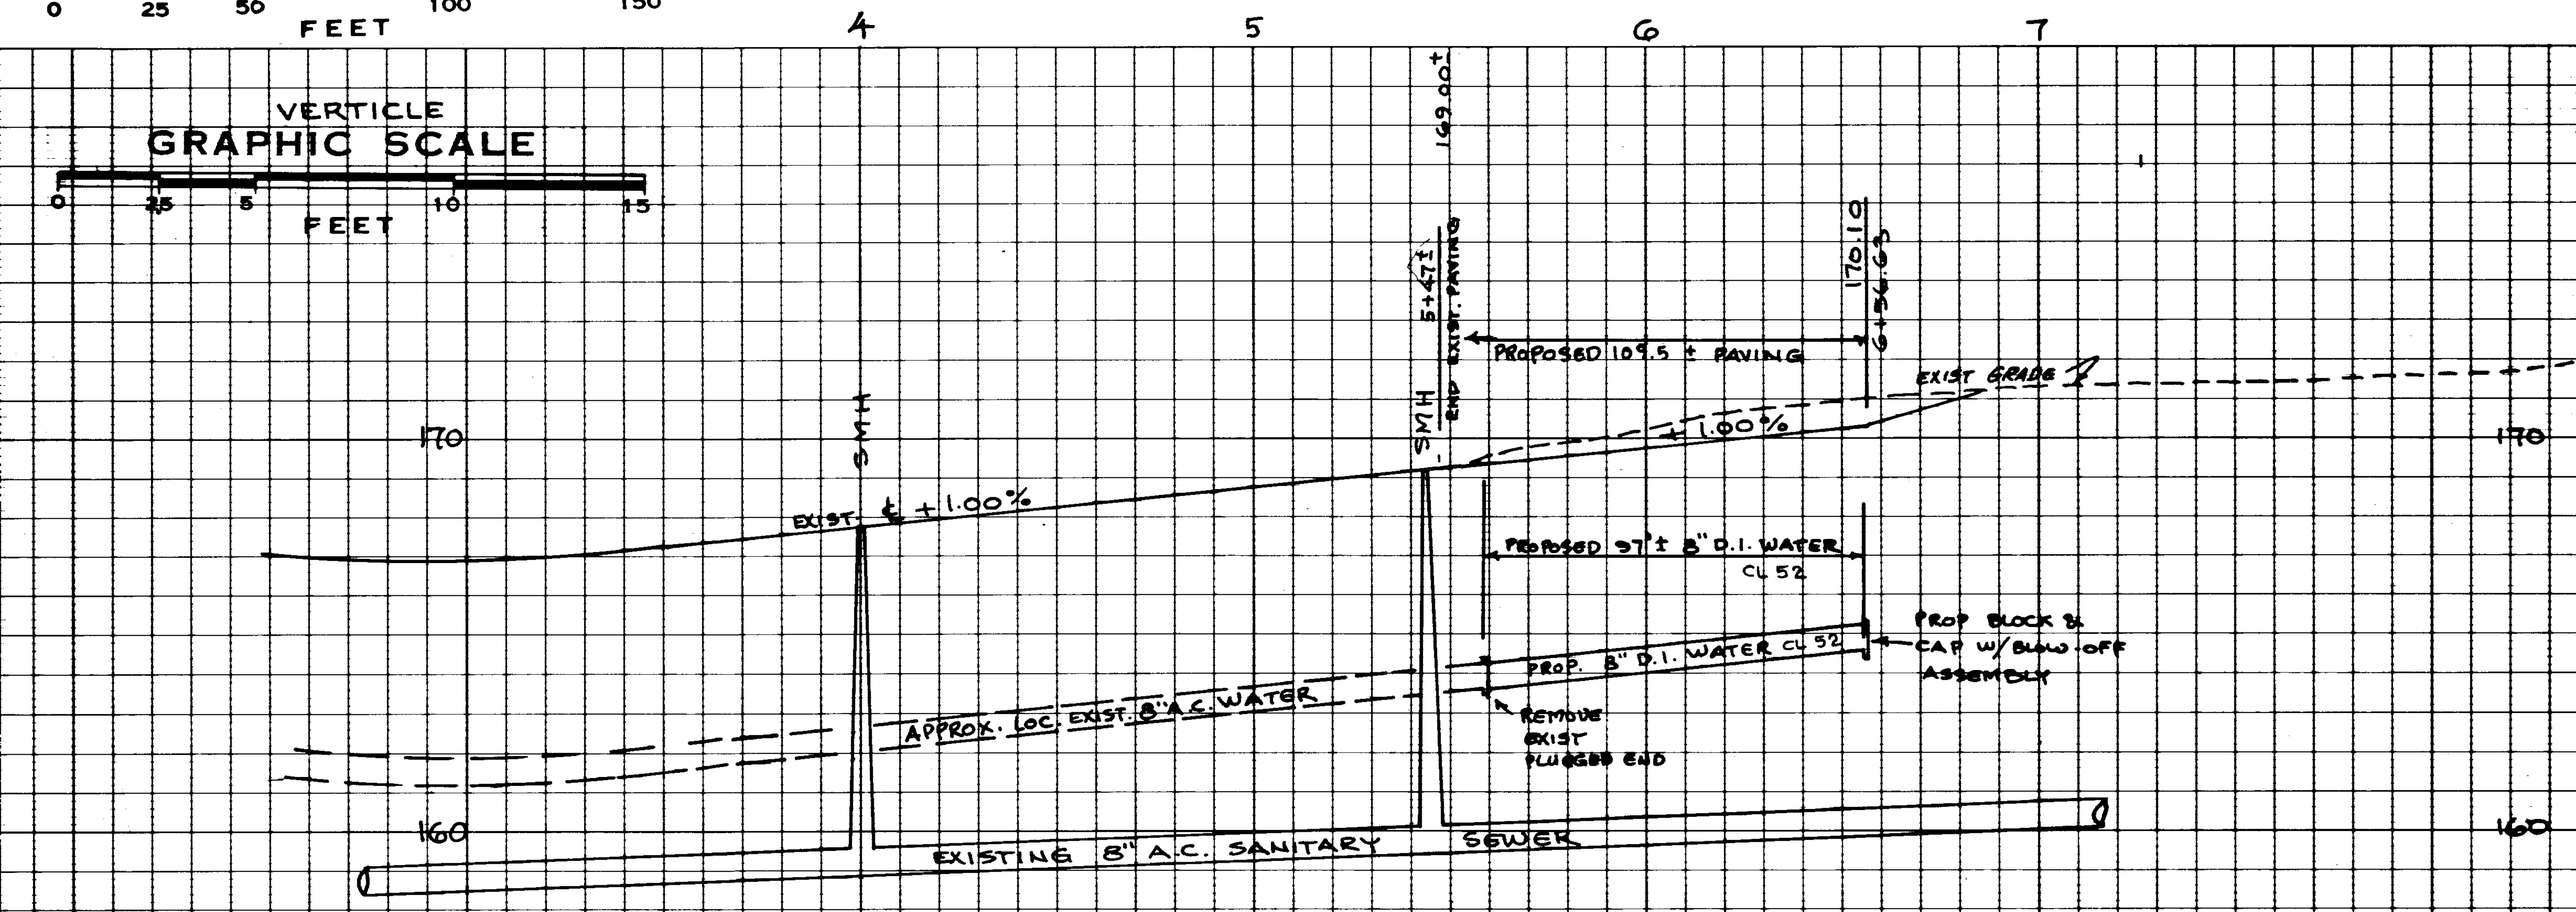

WE HAVE CONFORMED WITH THE RULES & REGULATIONS OF THE REGISTRY OF DEEDS IN PREPARING THIS PLAN.

DONALD J. SMITH - SMITH ASSOCIATES SURVEYORS, INC.

PLAN AND PROFILE

WATER AND PAVING EXTENSION
AVERY STREET
EAST LONGMEADOW, MASS.

PREPARED FOR

PETER VERTERAMO

REVISED

COMMONWEALTH OF MASSACHUSETTS
JOSEPH E. WARD
27242
REGISTERED PROFESSIONAL ENGINEER

SCALE: 40 FT./IN: HOR. 4 FT./IN: VERT.

DATE- OCT. 1993

SMITH ASSOCIATES SURVEYORS, INC.

165 SHAKER RD., EAST LONGMEADOW, MASS. 01028