NOTE
ALL MATERIALS AND CONSTRUCTION METHODS TO COMPLY WITH THE STANDARDS OF THE BOARD OF PUBLIC WORKS OF EAST LONGMEADOW

INSTALL KICK BLOCKS ON ALL BENDS ALONG WATER MAIN

(ALL FITTINGS TO BE MECHANICALLY RESTRAINED)

PROVIDE 4" STORM DRAIN CONN. FOR EA. LOT

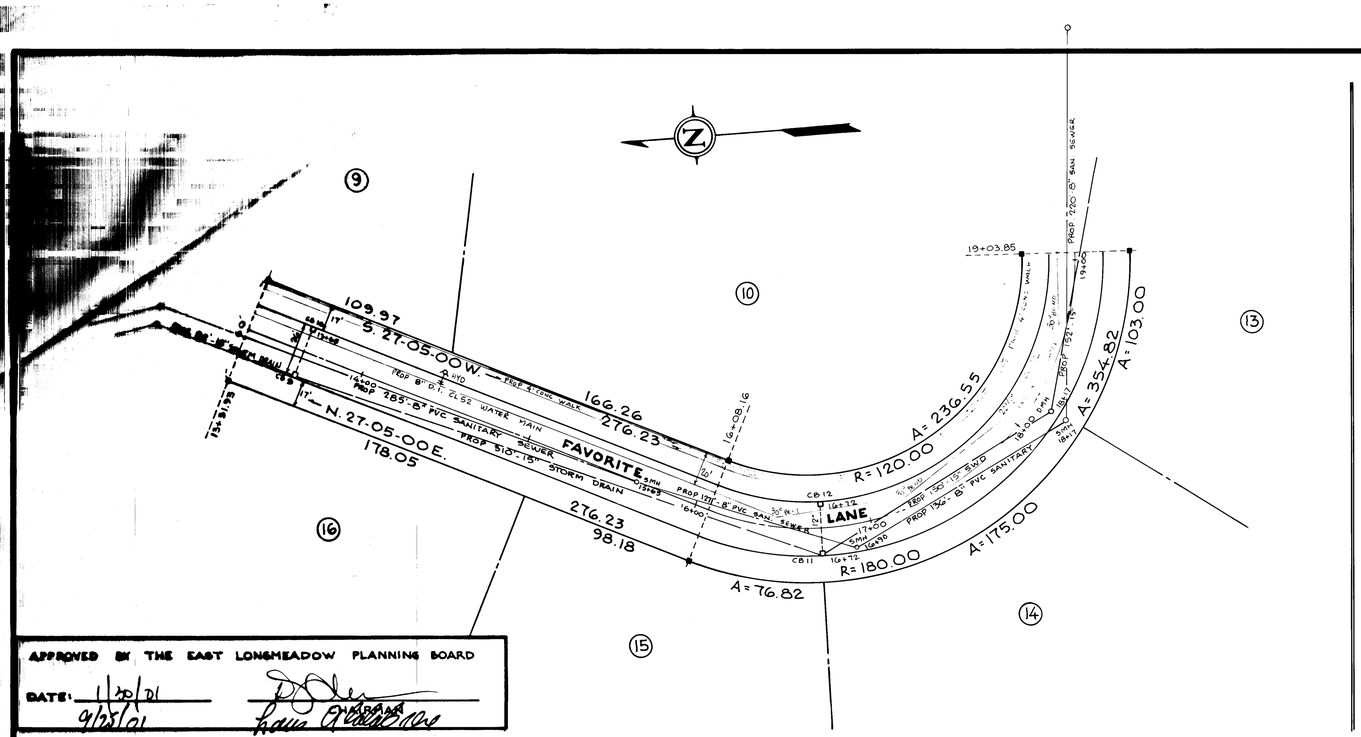

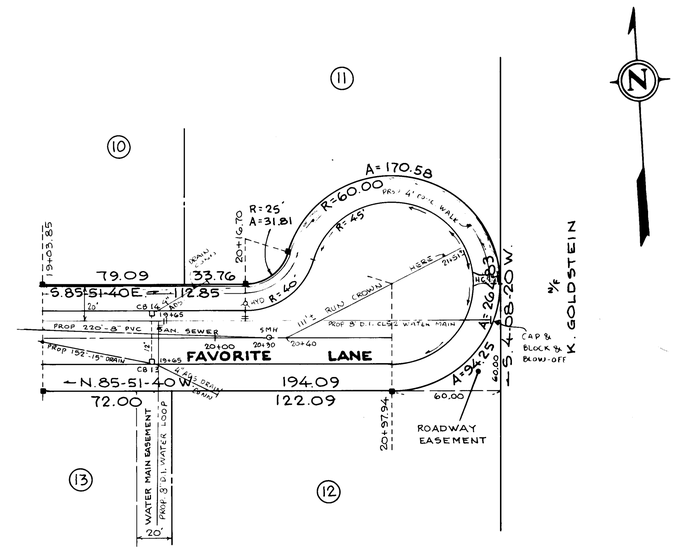

APPROVED BY THE EAST LONGMEADOW PLANNING BOARD
DATE: 1/20/01
9/25/01

HORIZONTAL GRAPHIC SCALE
0 25 50 100 150 FEET

VERTICAL GRAPHIC SCALE
0 25 50 75 100 FEET

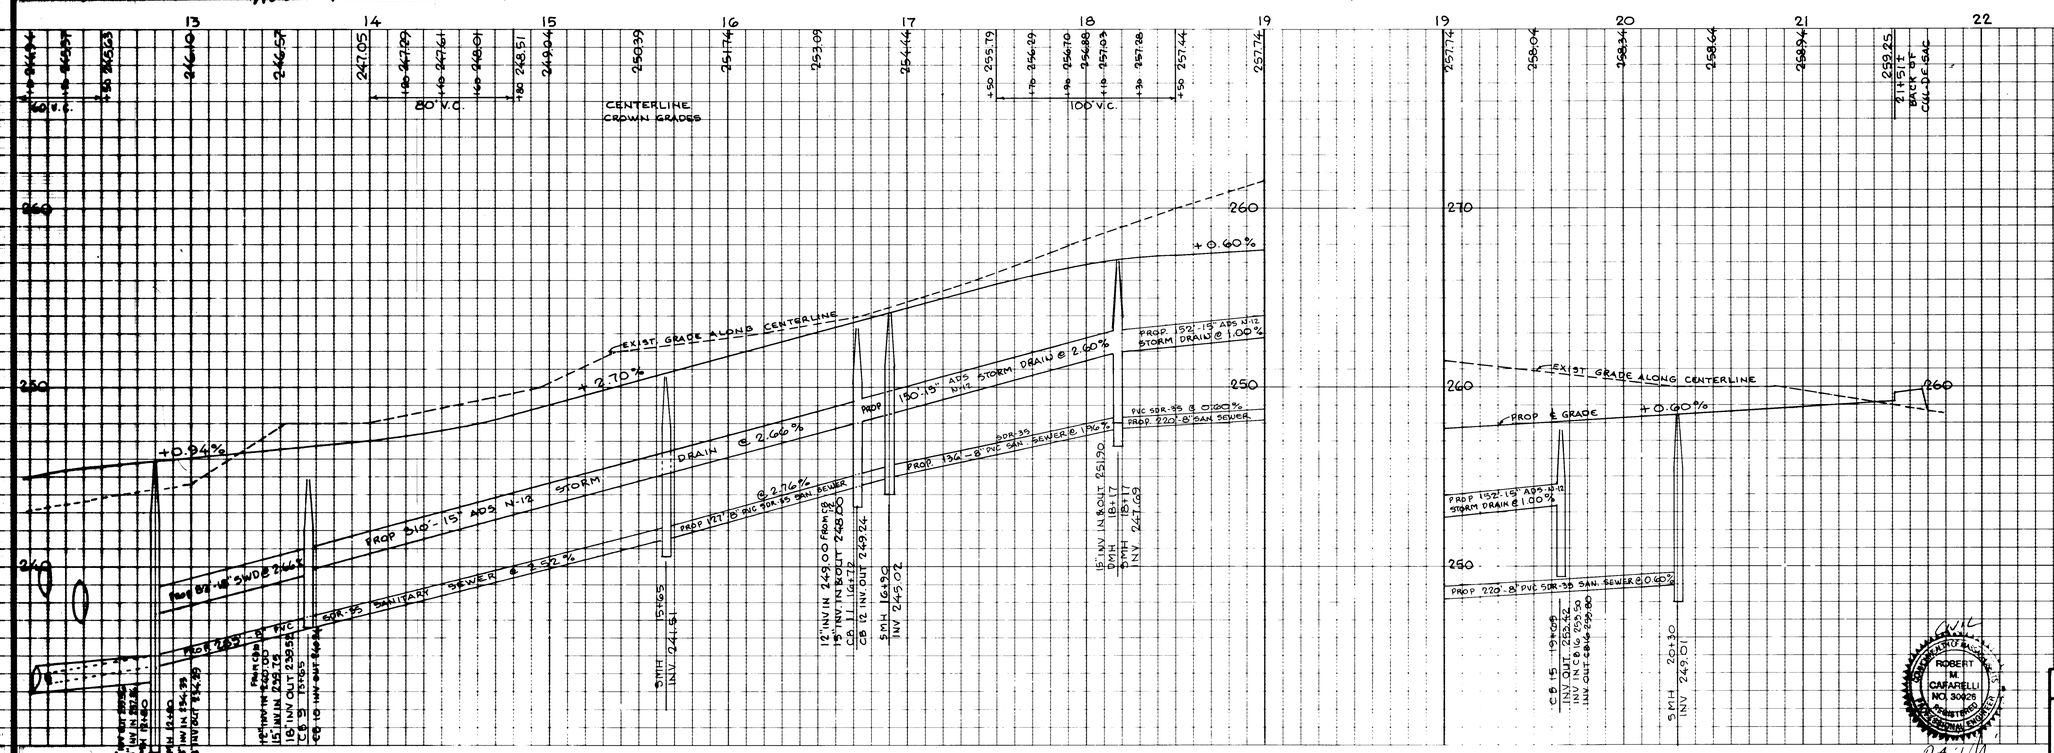

PLAN AND PROFILE
FAVORITE LANE
EAST LONGMEADOW, MA
OWNED BY
FAVORITA REALTY L.L.C.

ROBERT M. CAFARELLI
NO. 30028
REGISTERED PROFESSIONAL ENGINEER
COMMONWEALTH OF MASSACHUSETTS

SHEET 2 OF 4 | REVISED 9-12-01 11-01-00 11-15-00 11-25-01
SCALE: 4 FT./IN: VERT. 40 FT./IN: HOR. | DATE: AUG. 2000

SMITH ASSOCIATES
SURVEYORS, INC.
165 SHAKER RD., EAST LONGMEADOW, MASS. 01028

W-491B