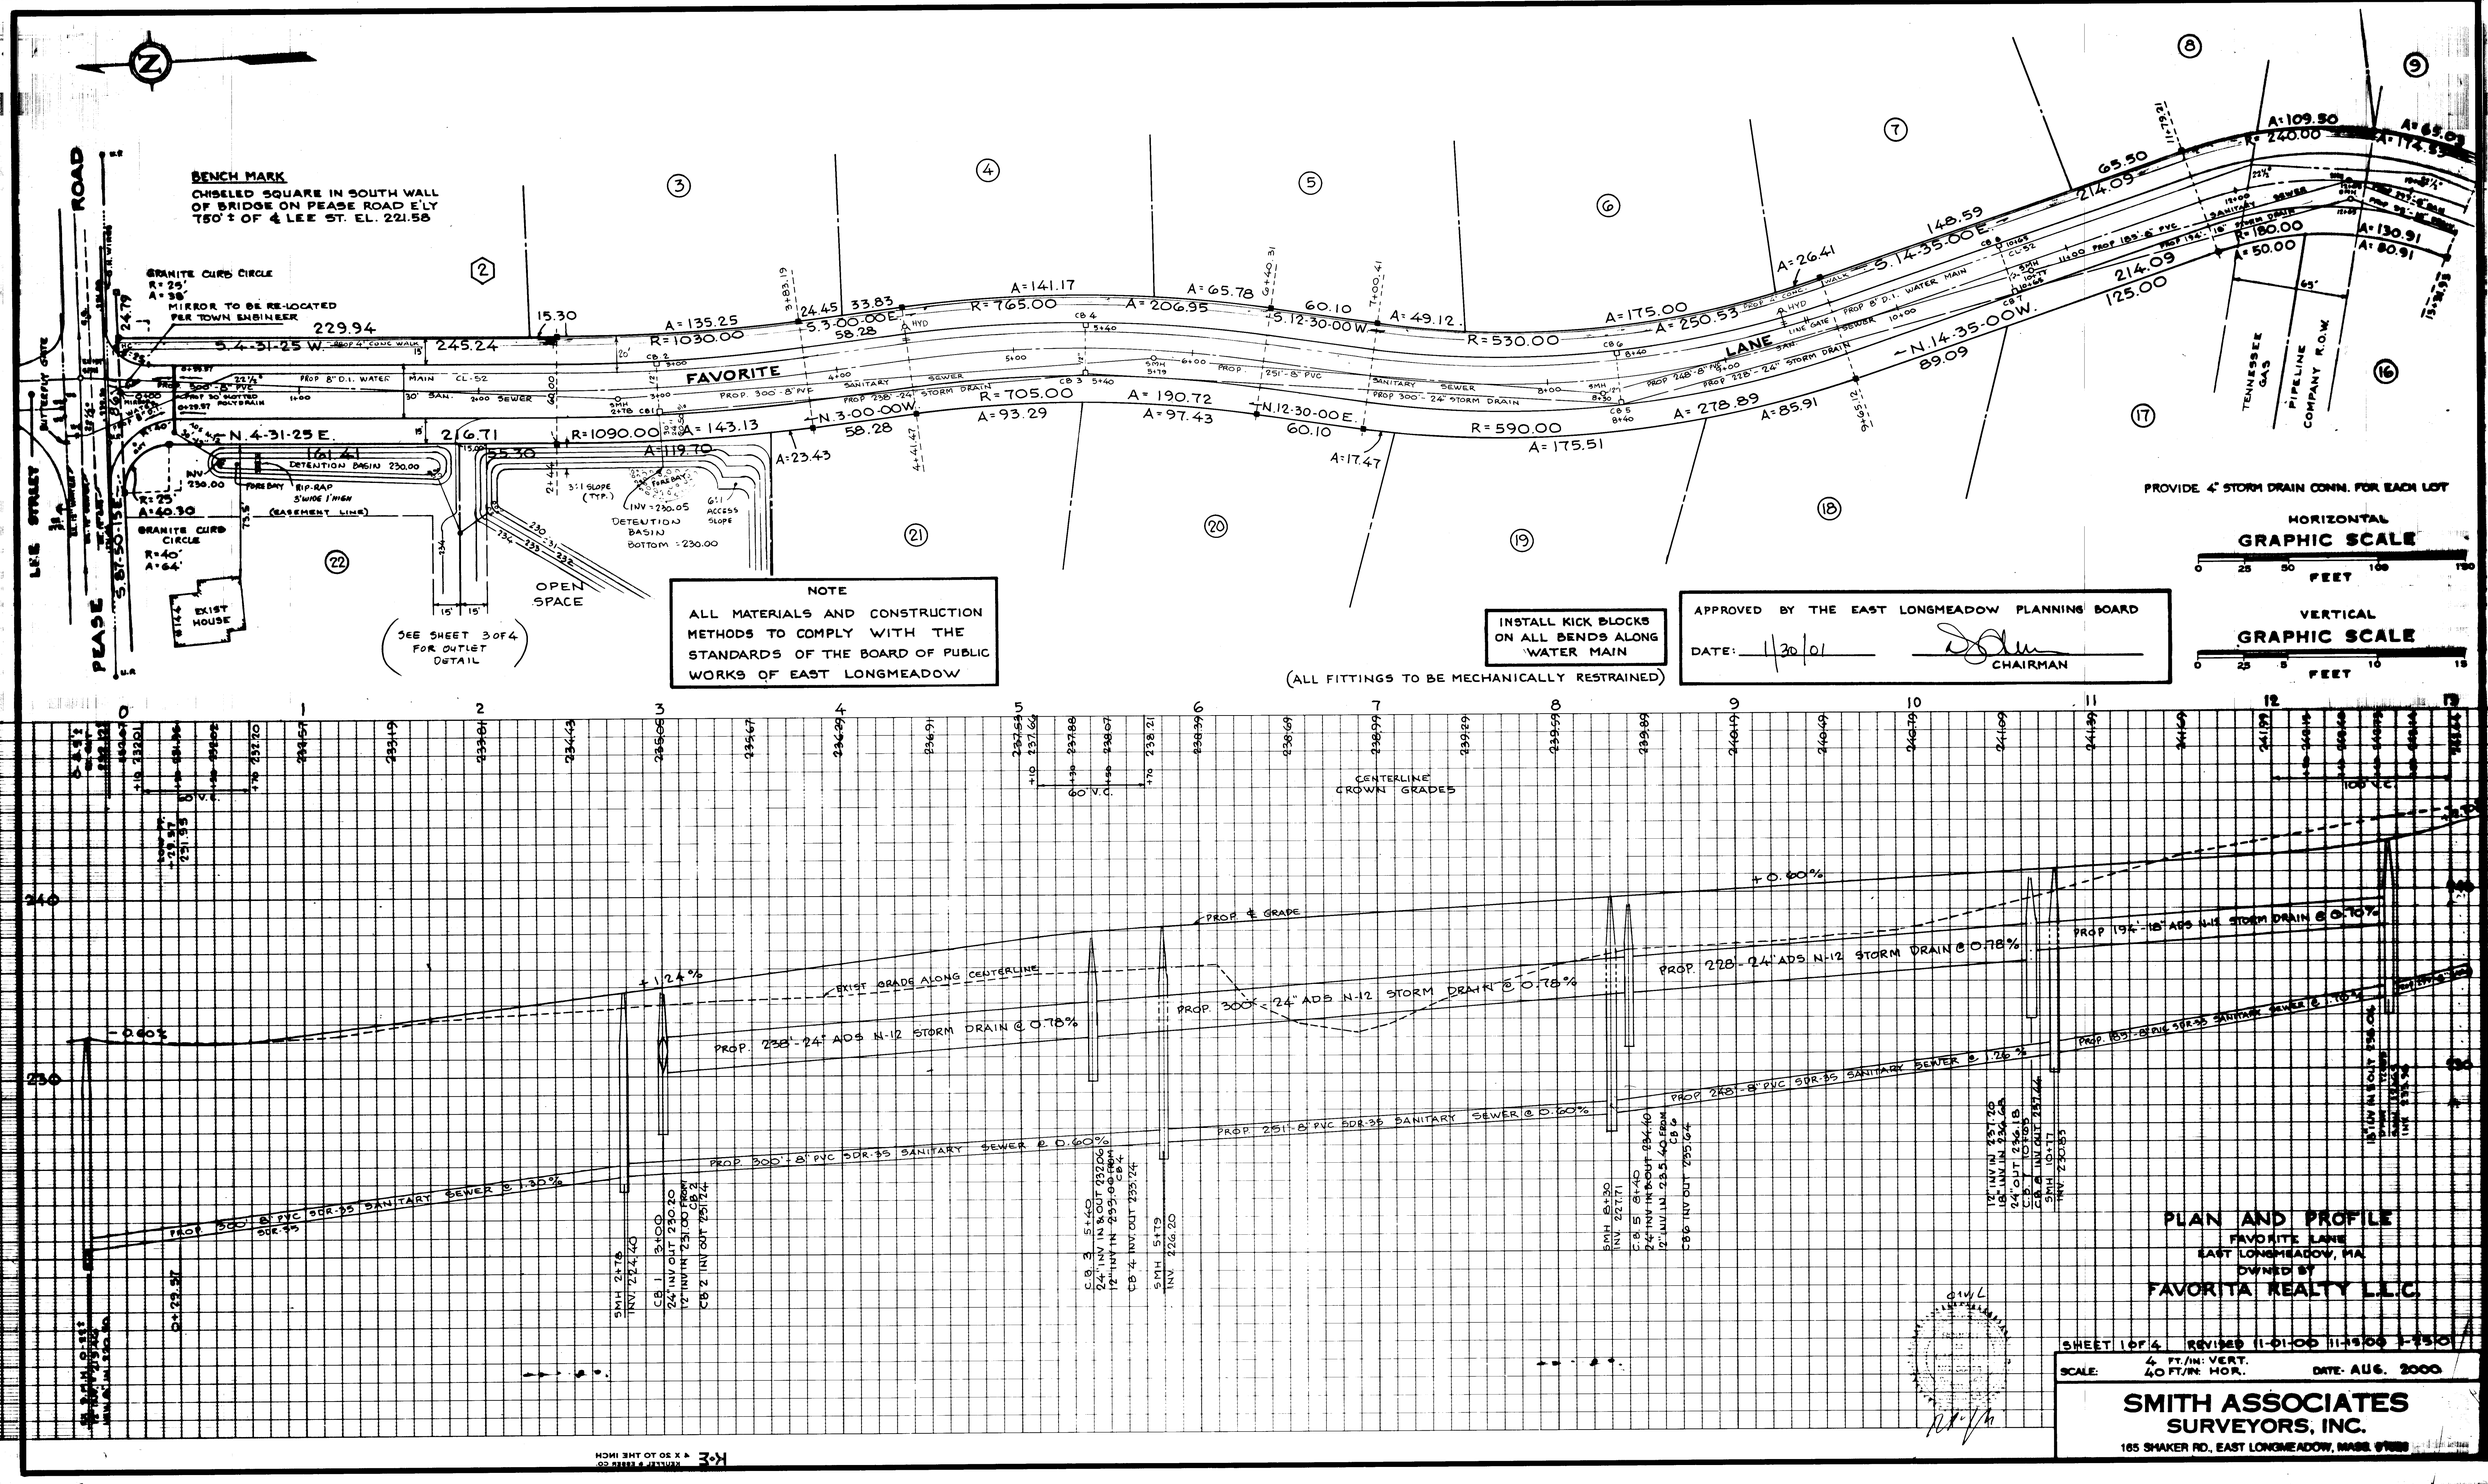

NOTE
ALL MATERIALS AND CONSTRUCTION METHODS TO COMPLY WITH THE STANDARDS OF THE BOARD OF PUBLIC WORKS OF EAST LONGMEADOW

INSTALL KICK BLOCKS ON ALL BENDS ALONG WATER MAIN
(ALL FITTINGS TO BE MECHANICALLY RESTRAINED)

APPROVED BY THE EAST LONGMEADOW PLANNING BOARD
DATE: 1/30/01
CHAIRMAN

W-4916