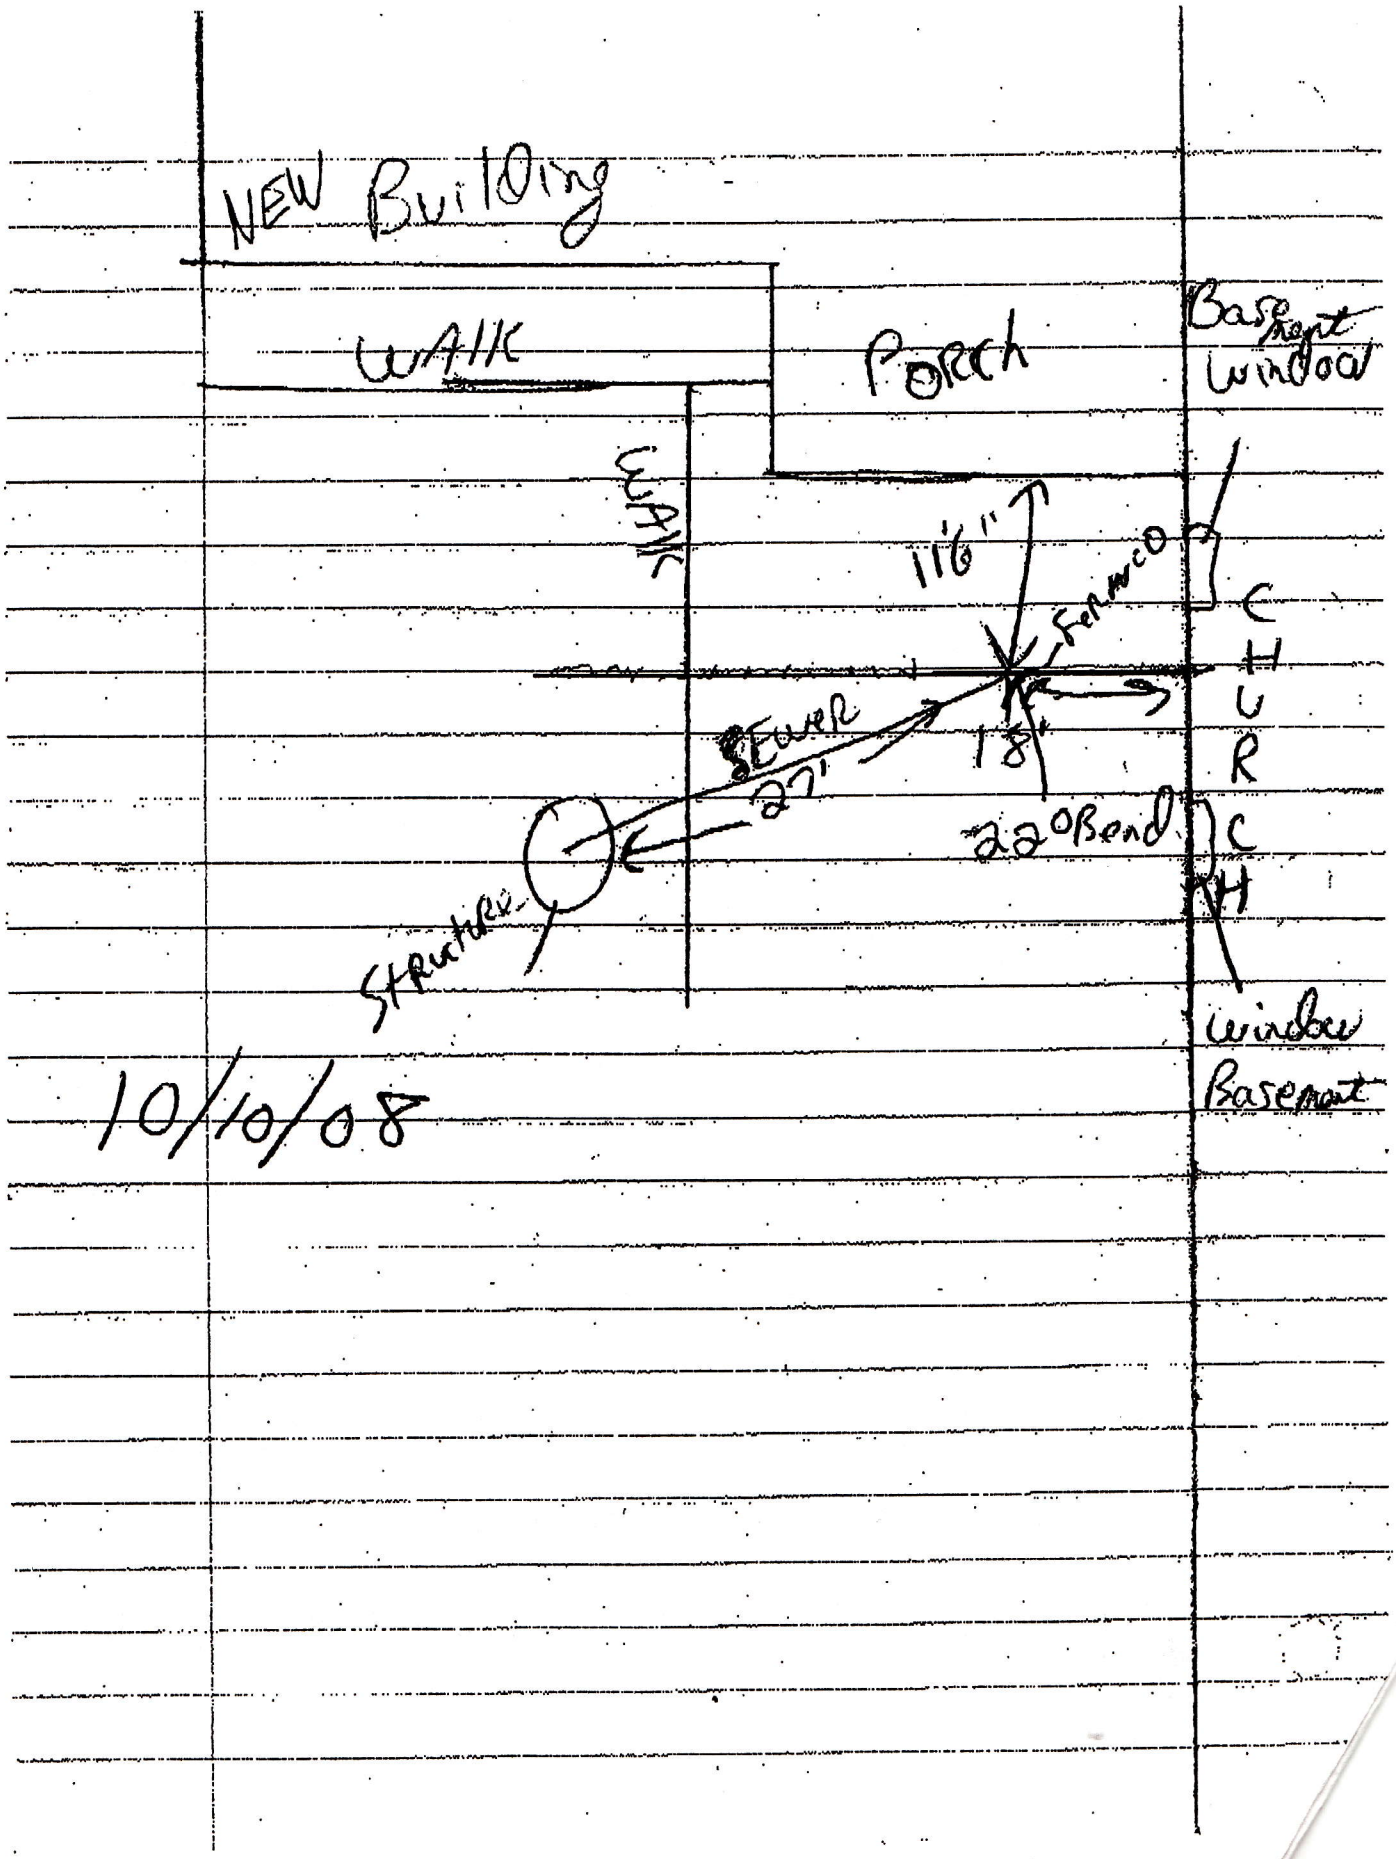
NEW Building
WALK
Porch
Basement window
WALK
116"
Fence
CHURCH
SEWER
27'
18"
22° Bend
Structure
Window Basement
10/10/08