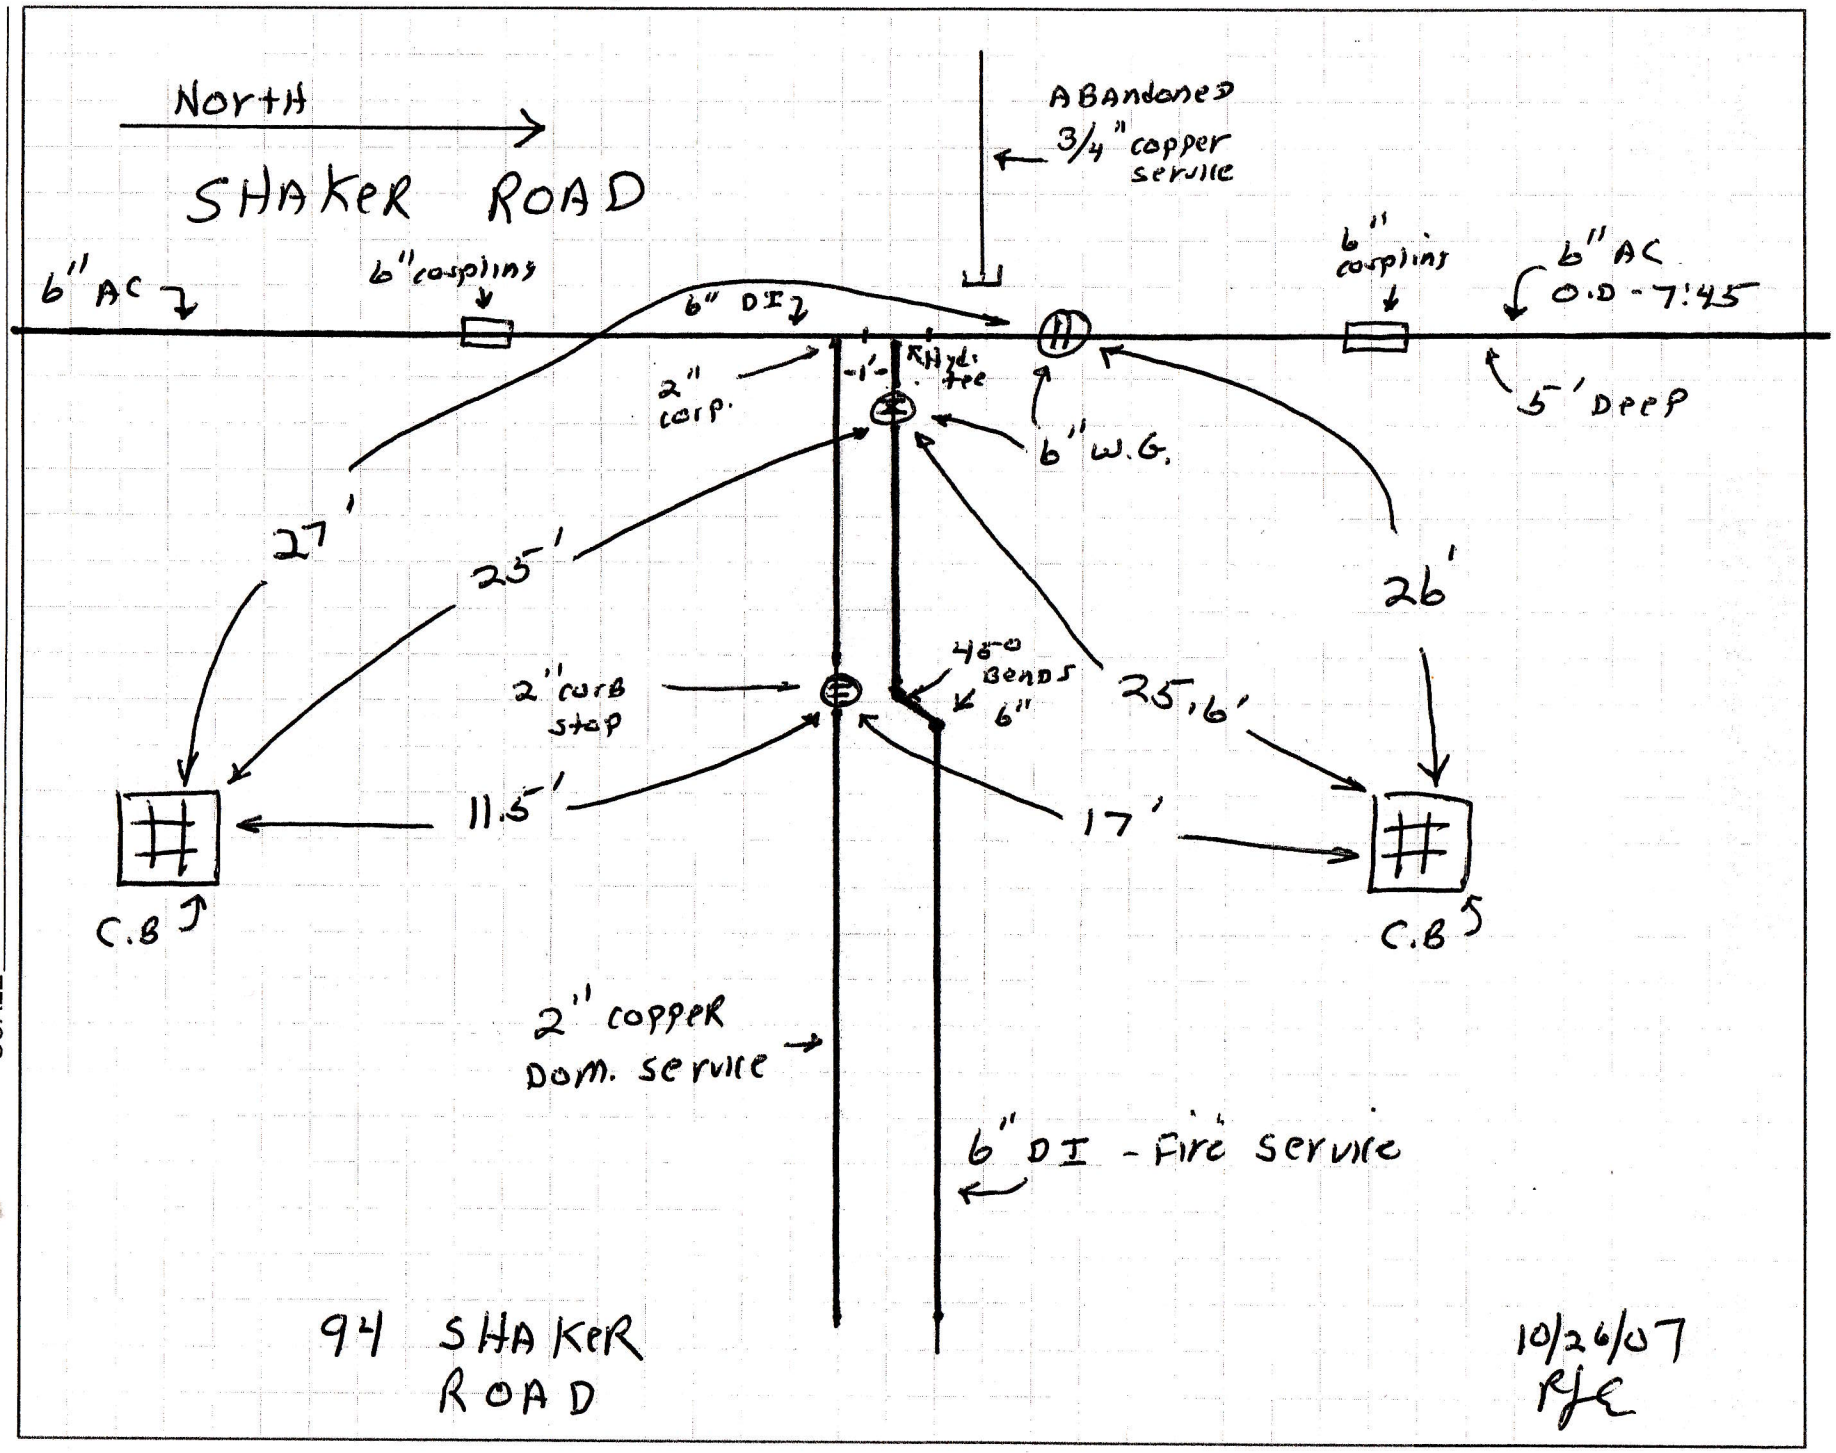

JOB ____ SHEET NO.: ____ OF ____ CALCULATED BY: ____ DATE ____ SCALE ____

Pipeline Specialists TEAM EJP Everett J. Prescott, Inc.