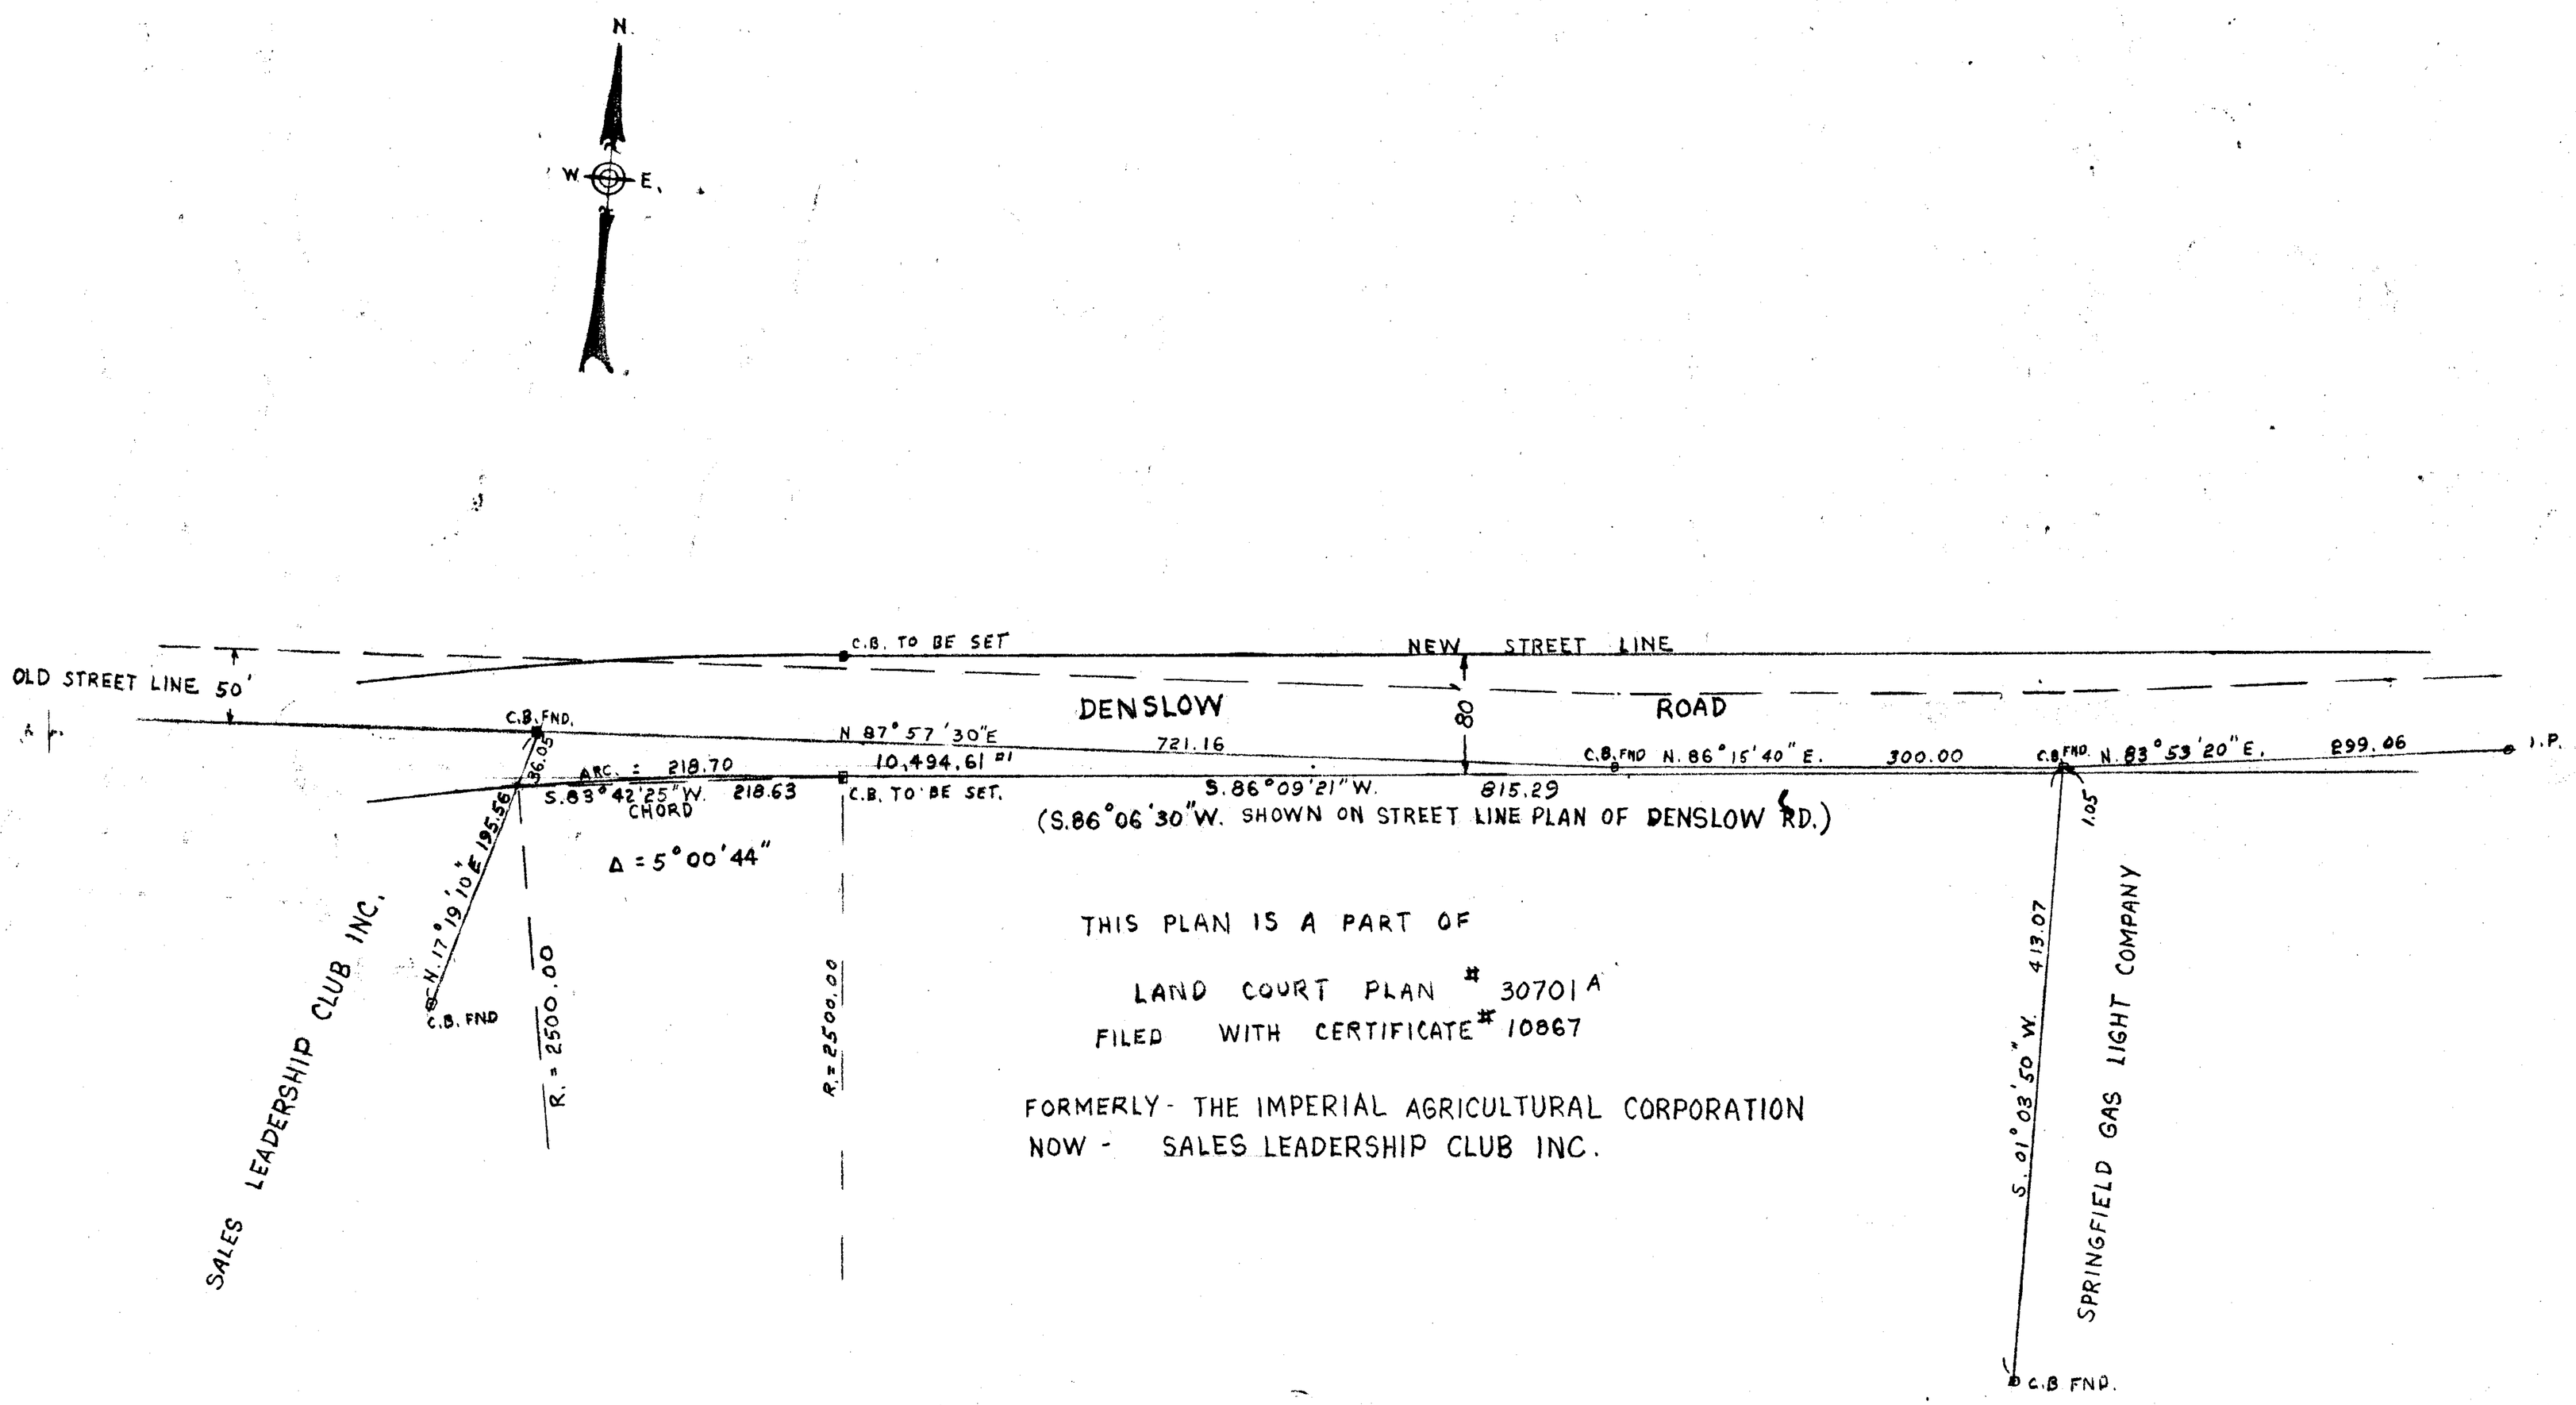

THIS PLAN IS A PART OF

LAND COURT PLAN # 30701 A
FILED WITH CERTIFICATE # 10867

FORMERLY - THE IMPERIAL AGRICULTURAL CORPORATION
NOW - SALES LEADERSHIP CLUB INC.

I CERTIFY THAT THIS ACTUAL SURVEY WAS MADE ON THE GROUND IN ACCORDANCE WITH THE LAND COURT INSTRUCTIONS OF 1959 ON MAY 19, 1967.
DATE: MAY 27, 1967

ALFRED A. MELIEN

PLAN OF LAND TO BE TAKEN FOR
HIGHWAY PURPOSES IN
EAST LONGMEADOW MASS.
SCALE: 1" = 100' OCT. , 1966

A.A MELIEN ENG.

THIS PLAN DOES NOT CONSTITUTE A SUBDIVISION, THEREFORE APPROVAL UNDER THE SUBDIVISION CONTROL LAW NOT REQUIRED

EAST LONGMEADOW PLANNING BOARD

CLERK

DATE:

E-108