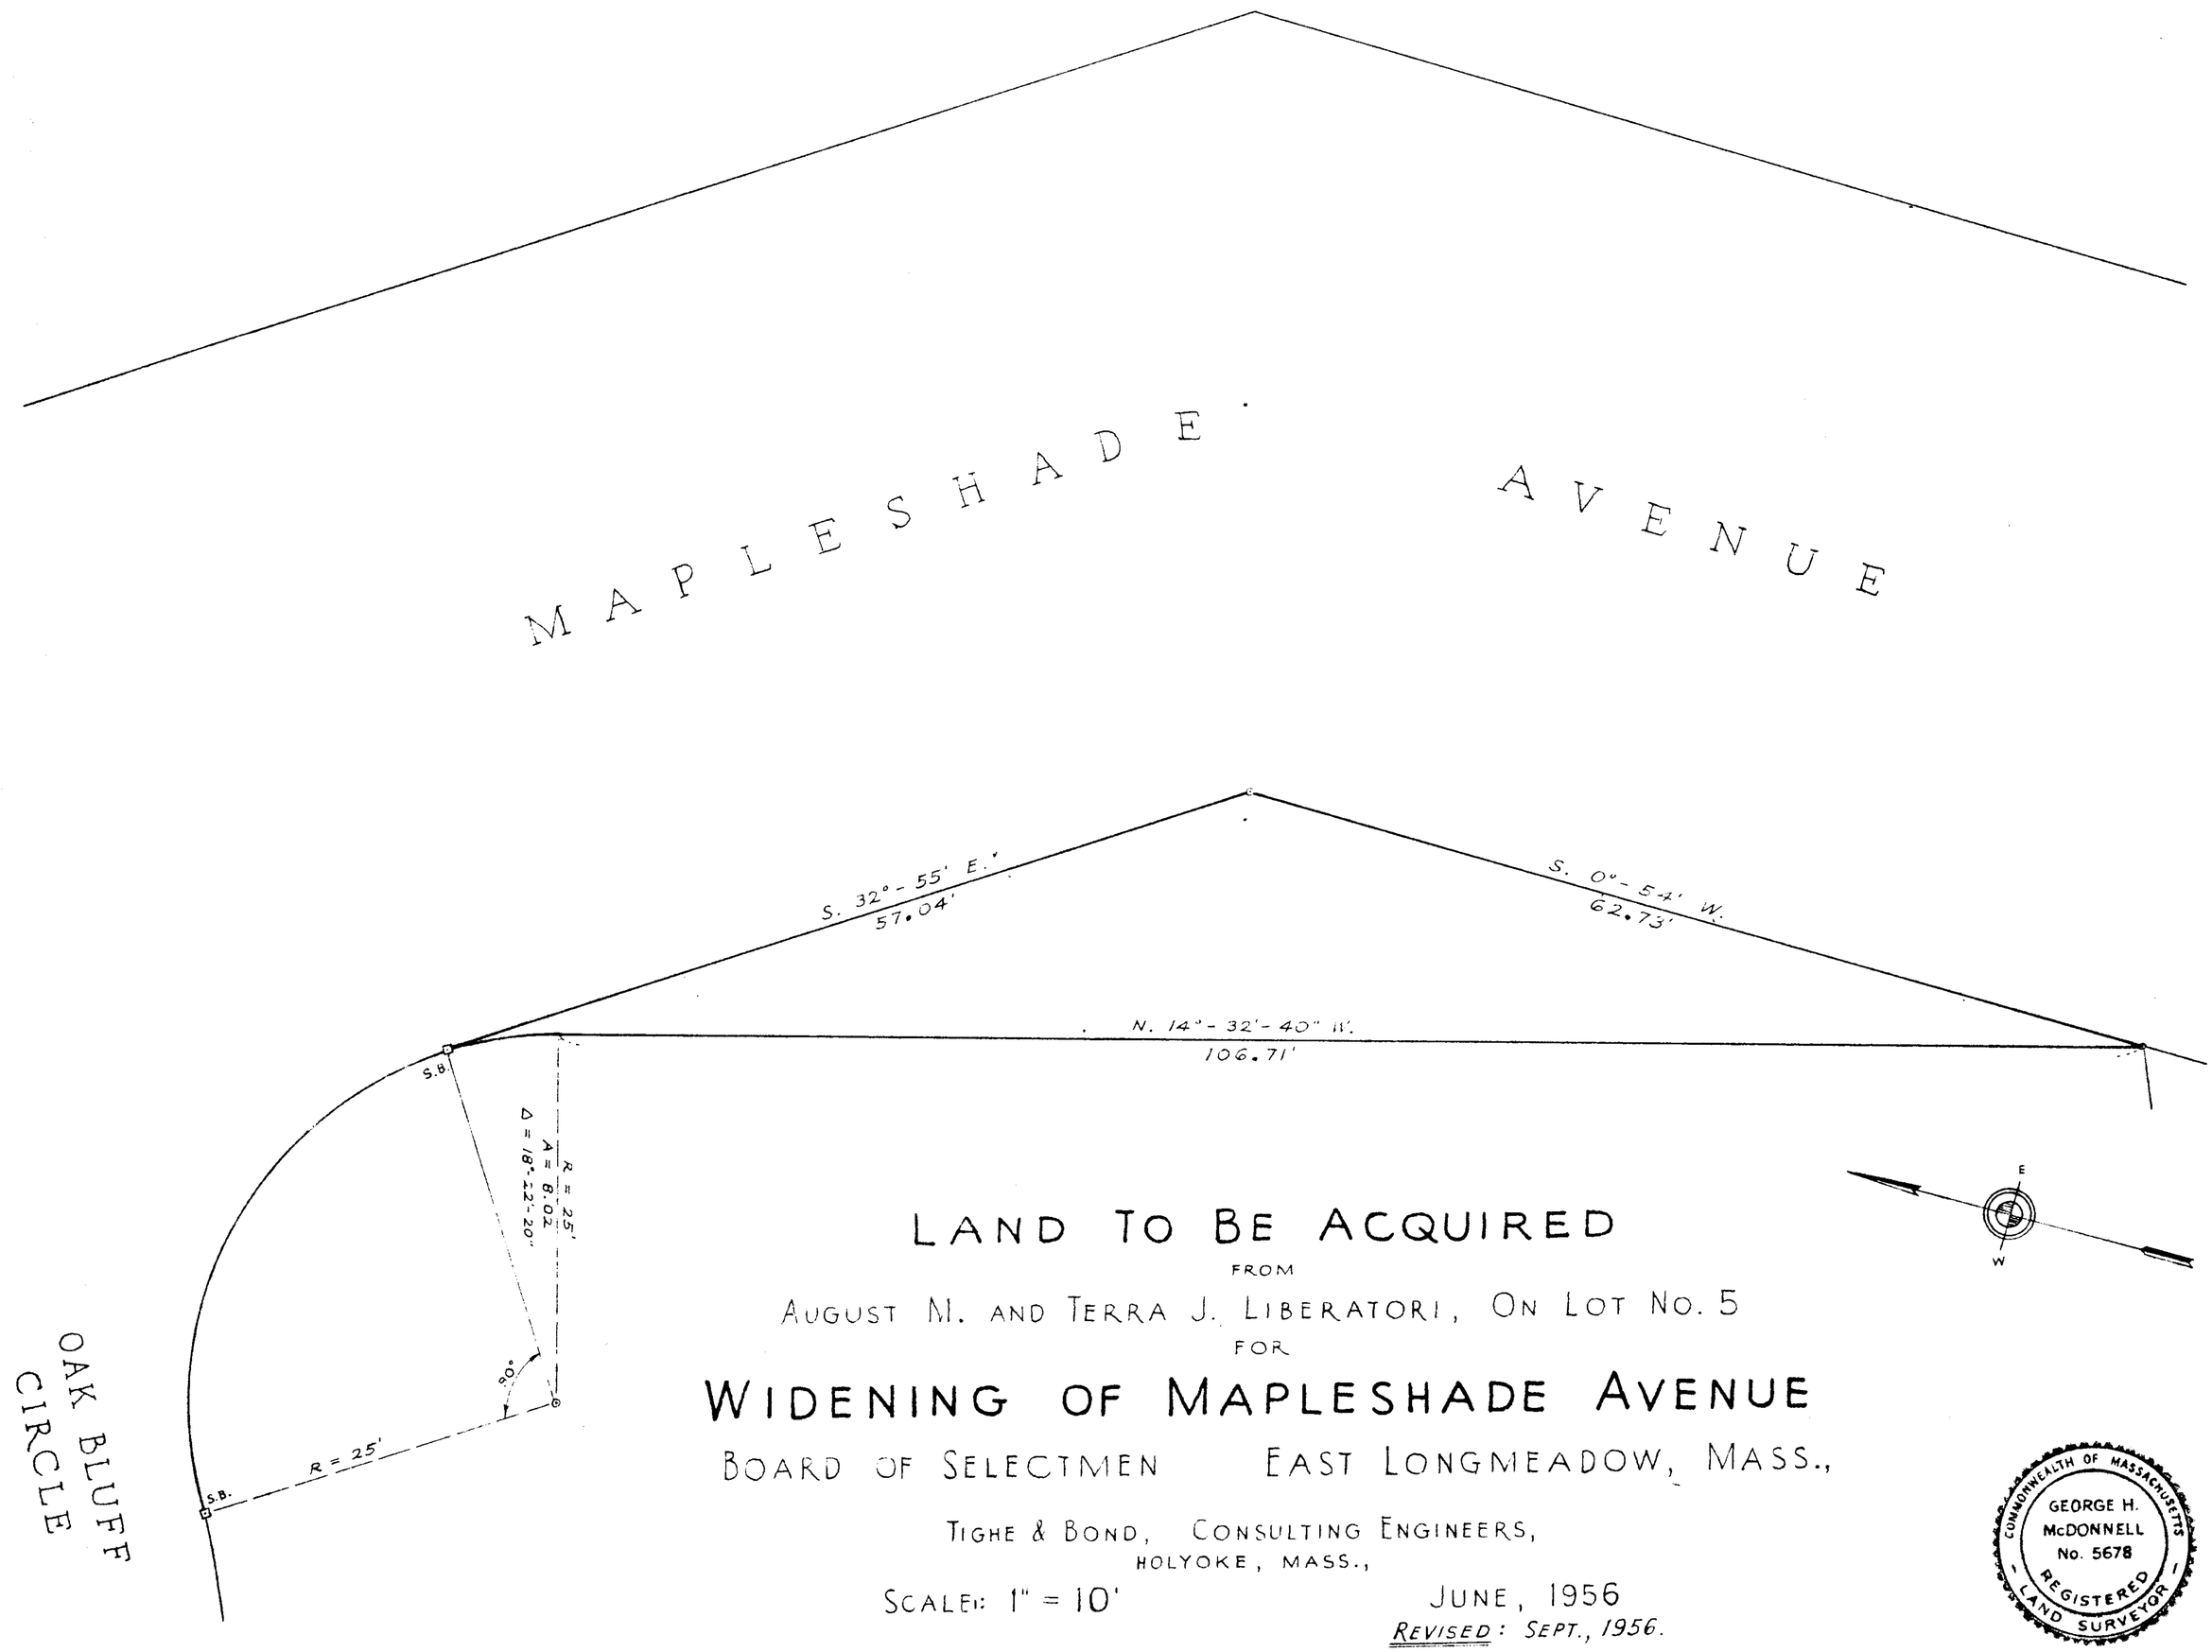
MAPLESHADE AVENUE
S. 32° - 55' E.
57.04'
S. 0° - 54' W.
62.73'
N. 14° - 32' - 40" W.
106.71'
S.B.
R = 25'
A = 8.02
Δ = 18° - 22' - 20"
90°
R = 25'
S.B.
OAK BLUFF CIRCLE
E
W
LAND TO BE ACQUIRED
FROM
AUGUST M. AND TERRA J. LIBERATORI, ON LOT NO. 5
FOR
WIDENING OF MAPLESHADE AVENUE
BOARD OF SELECTMEN EAST LONGMEADOW, MASS.,
TIGHE & BOND, CONSULTING ENGINEERS,
HOLYOKE, MASS.,
SCALE: 1" = 10'
JUNE, 1956
REVISED: SEPT., 1956.
COMMONWEALTH OF MASSACHUSETTS
GEORGE H. McDONNELL
No. 5678
REGISTERED
LAND SURVEYOR

E-15