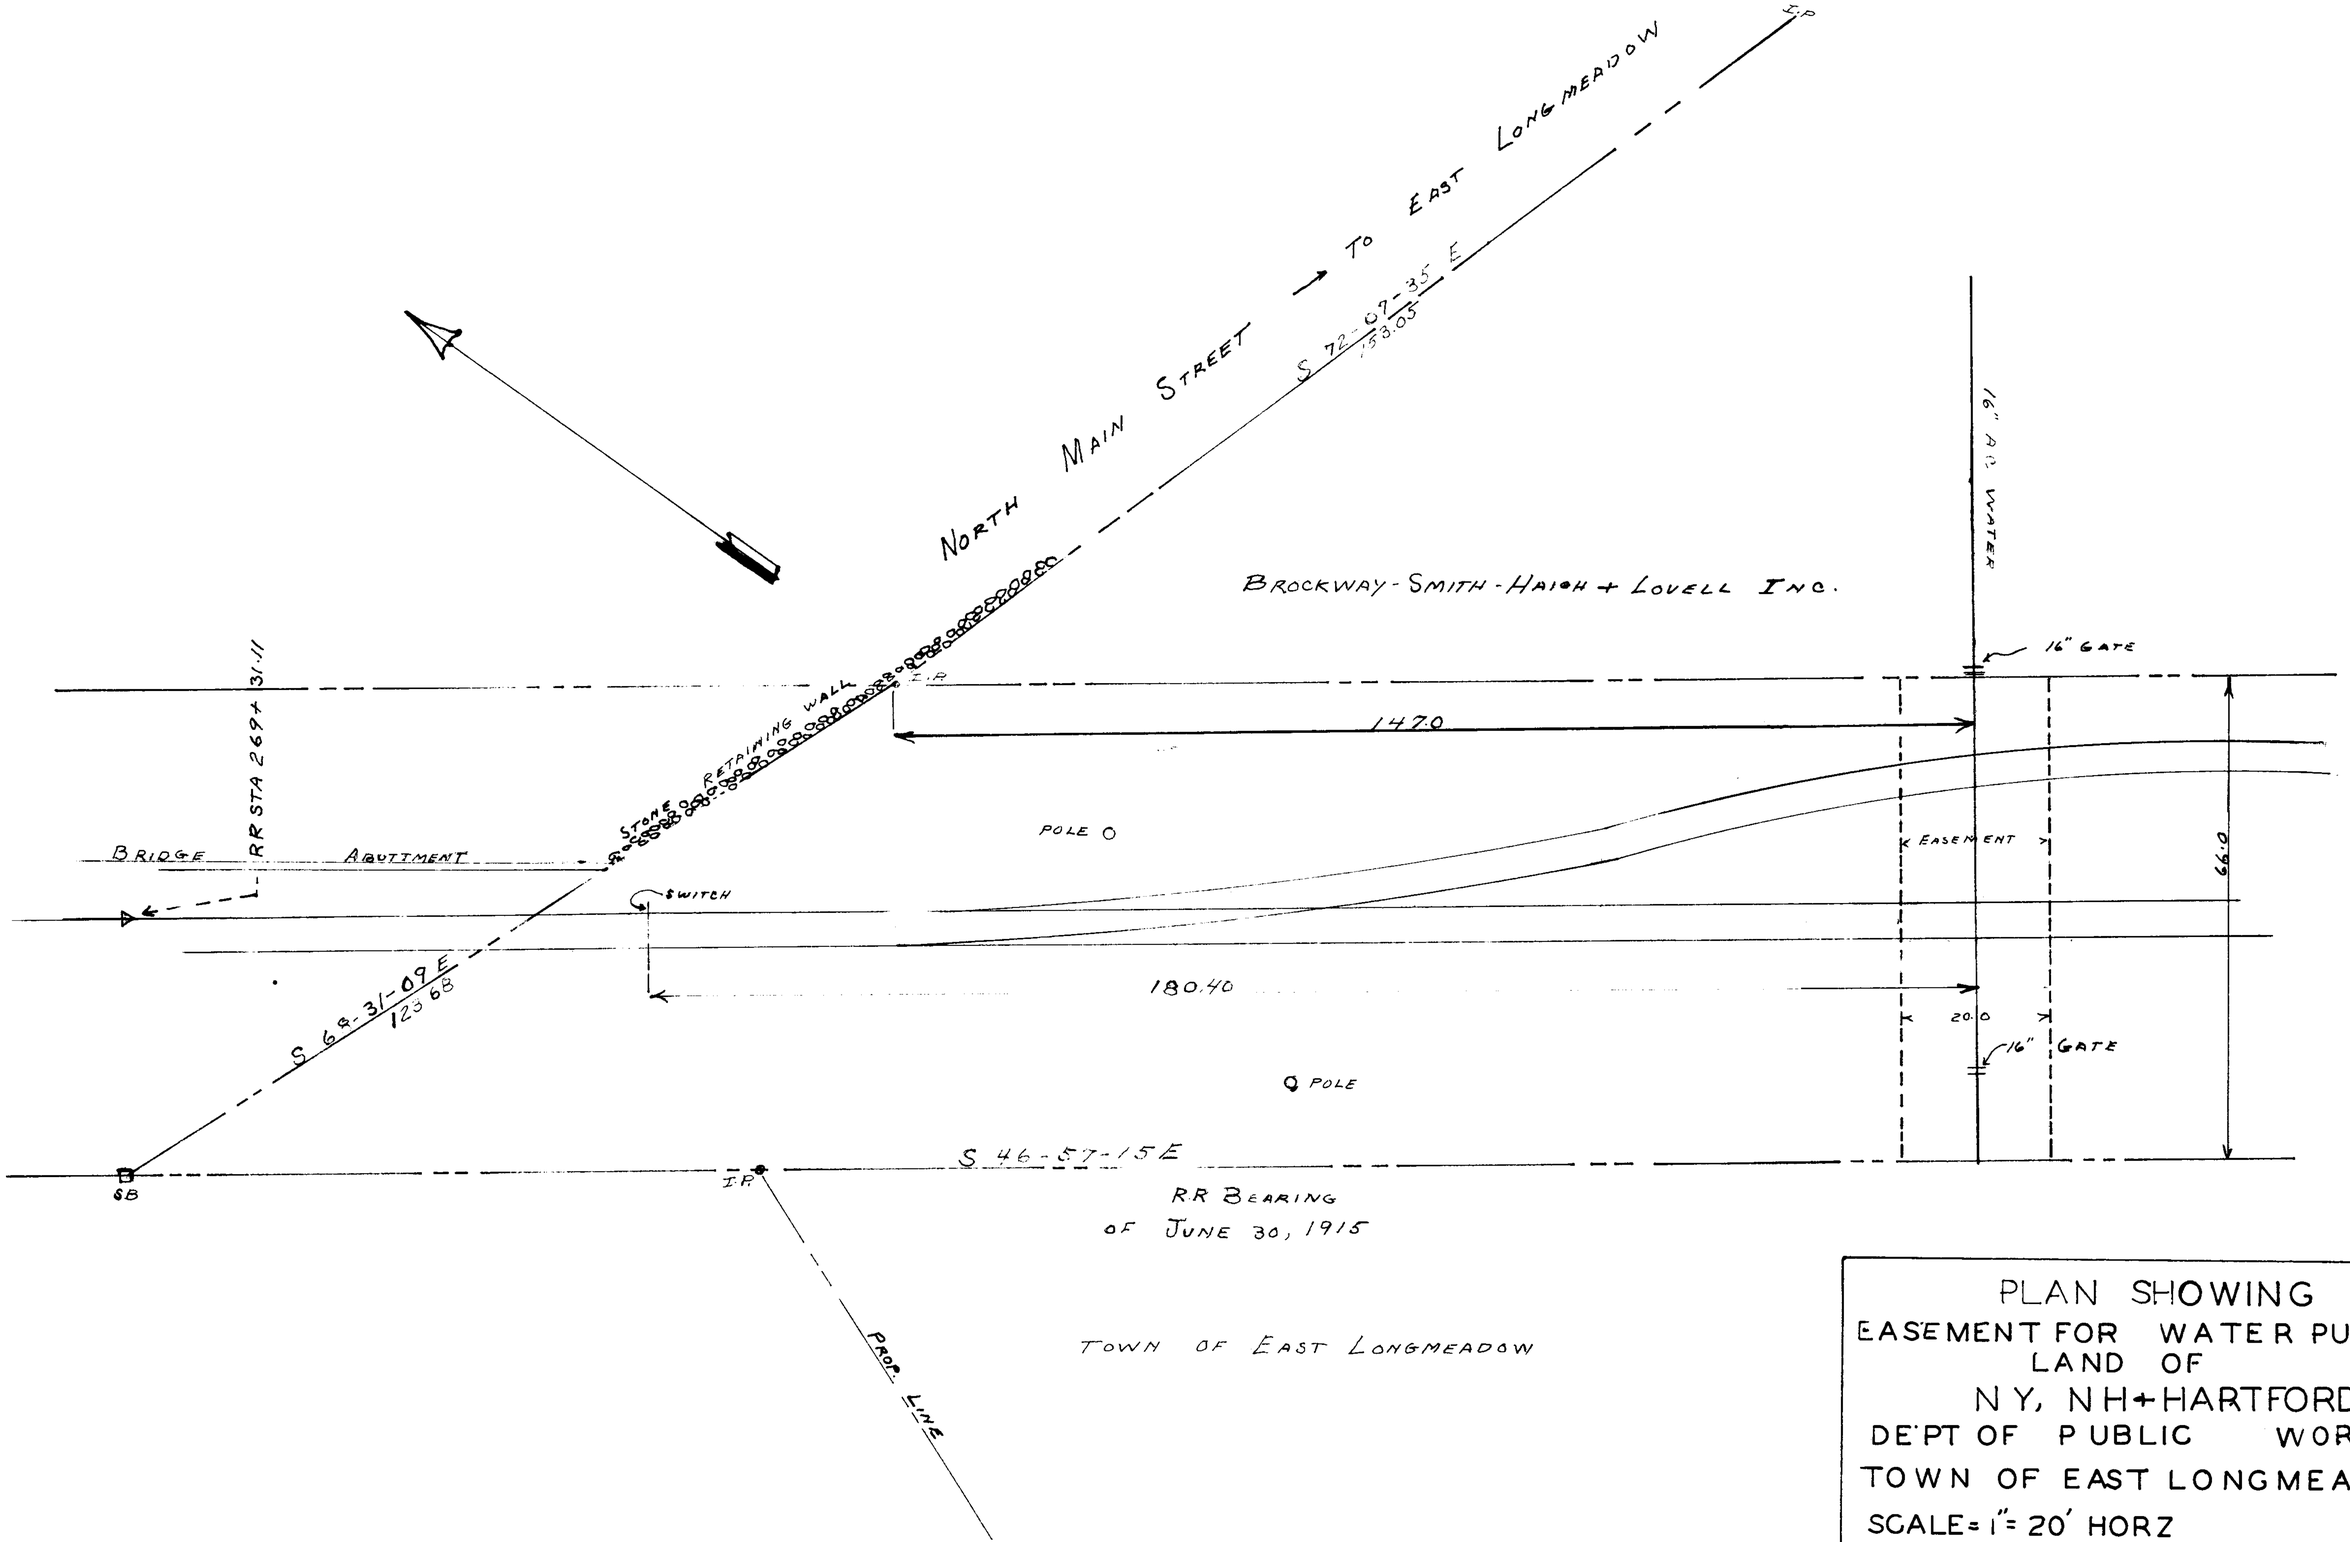


PLAN SHOWING
EASEMENT FOR WATER PURPOSES
LAND OF
N.Y., N.H. + HARTFORD R.R.
DE'PT OF PUBLIC WORKS
TOWN OF EAST LONGMEADOW
SCALE = 1" = 20' HORZ
MARCH 1959

A.A. MELIEN - ENG