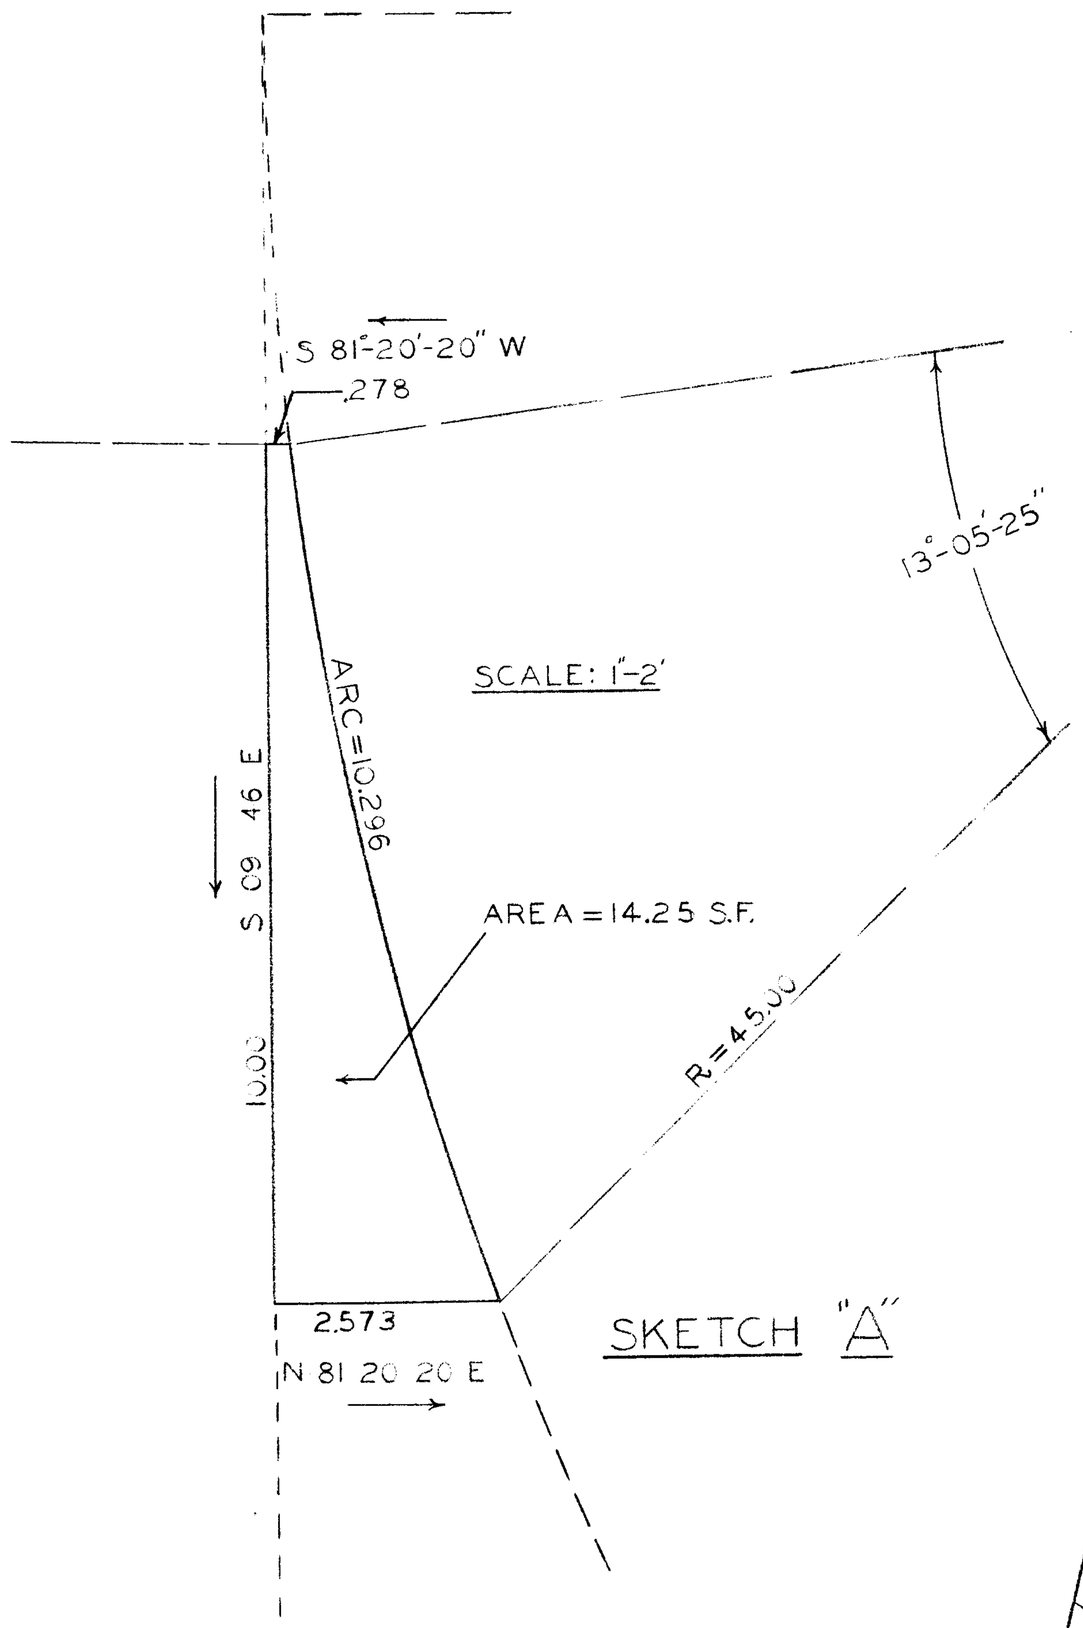

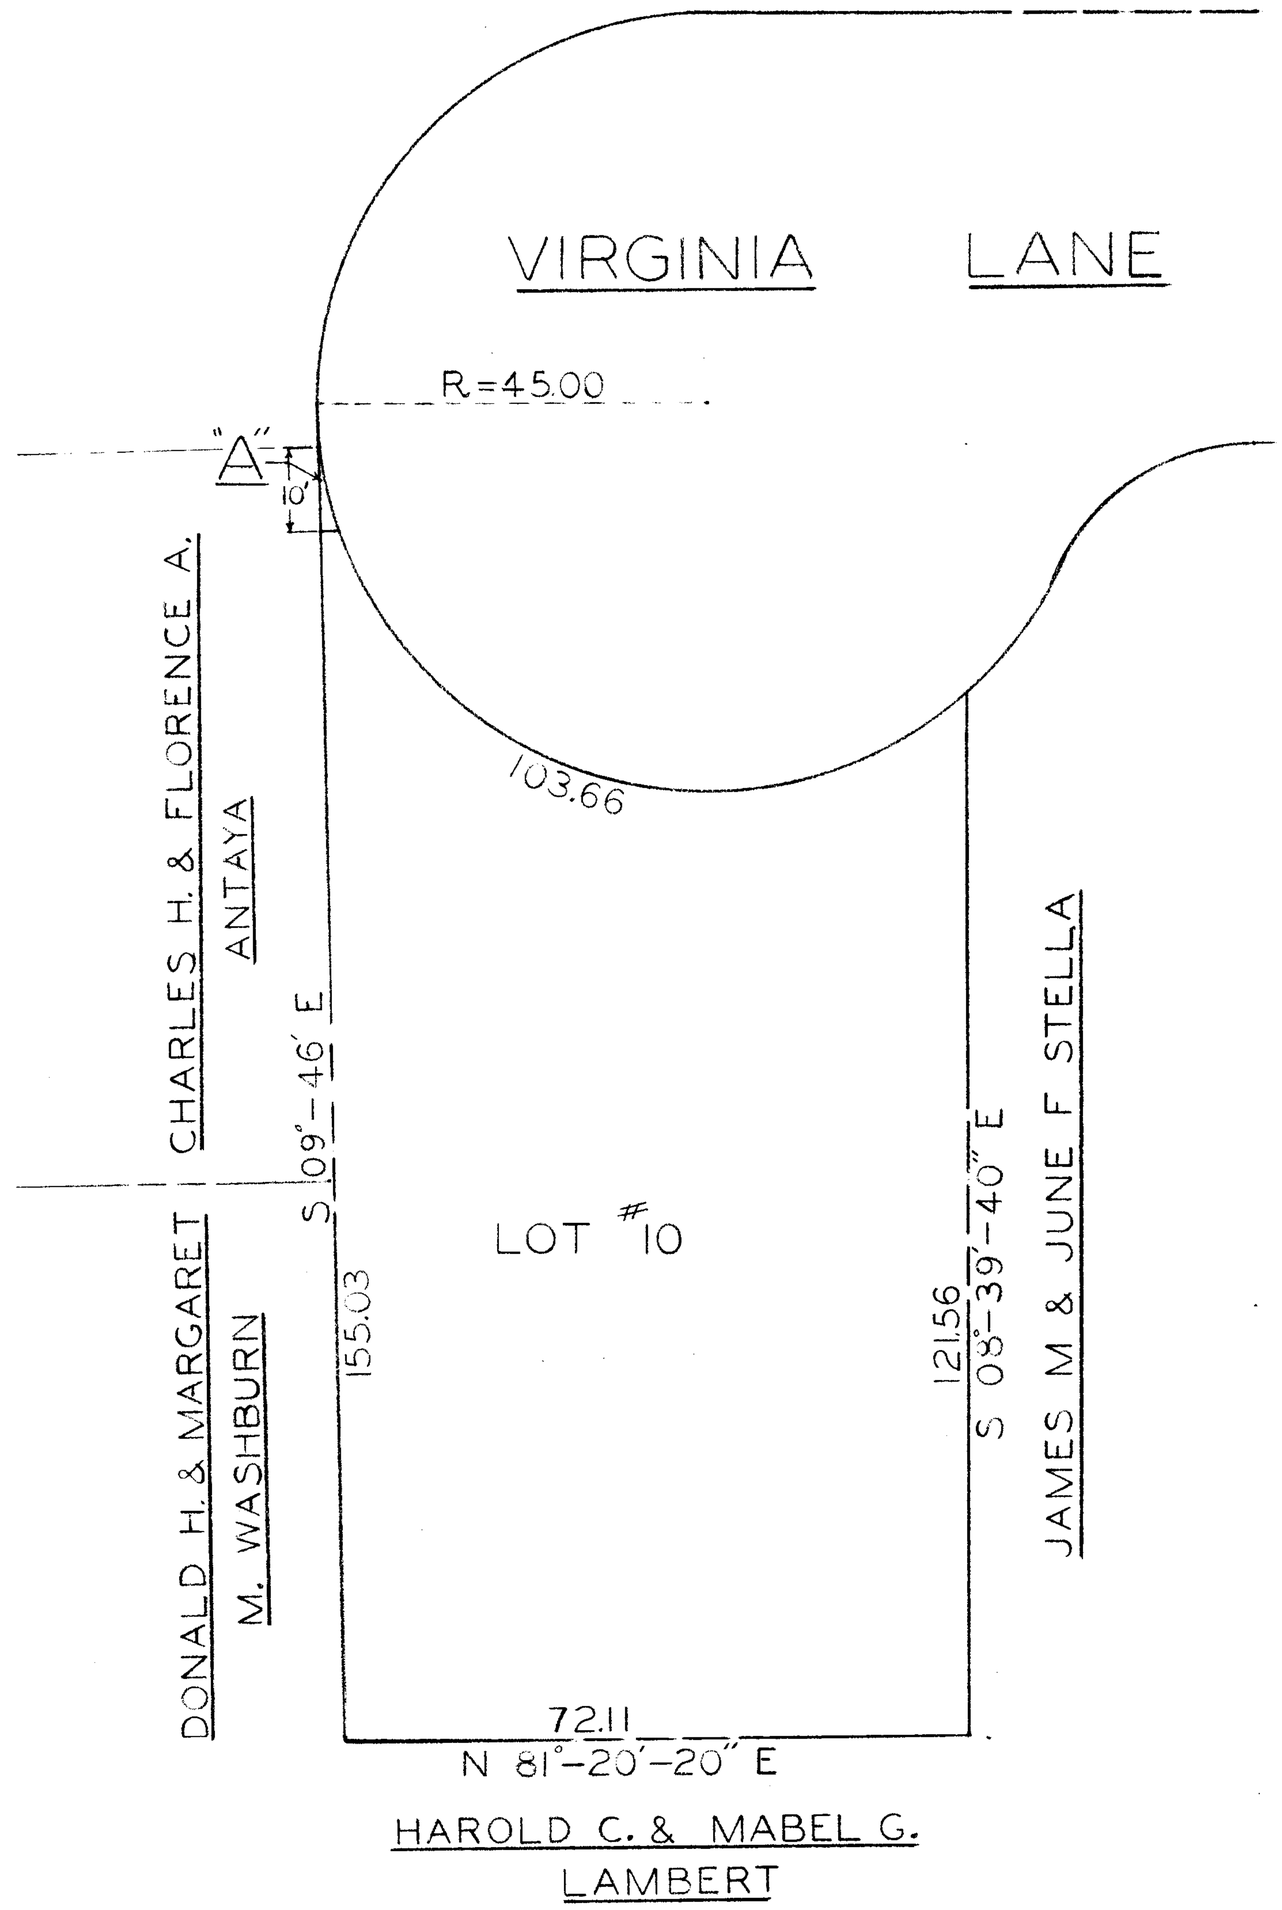

MAR. 1960

PLAN SHOWING EASEMENT FOR SANITARY SEWER LAND OF

HARLOW E. & ESTHER I. PENDLETON

DEPT OF PUBLIC WORKS
TOWN OF EAST LONGMEADOW

SCALE: 1"=20' ENG. A.A. MELIEN

E-23