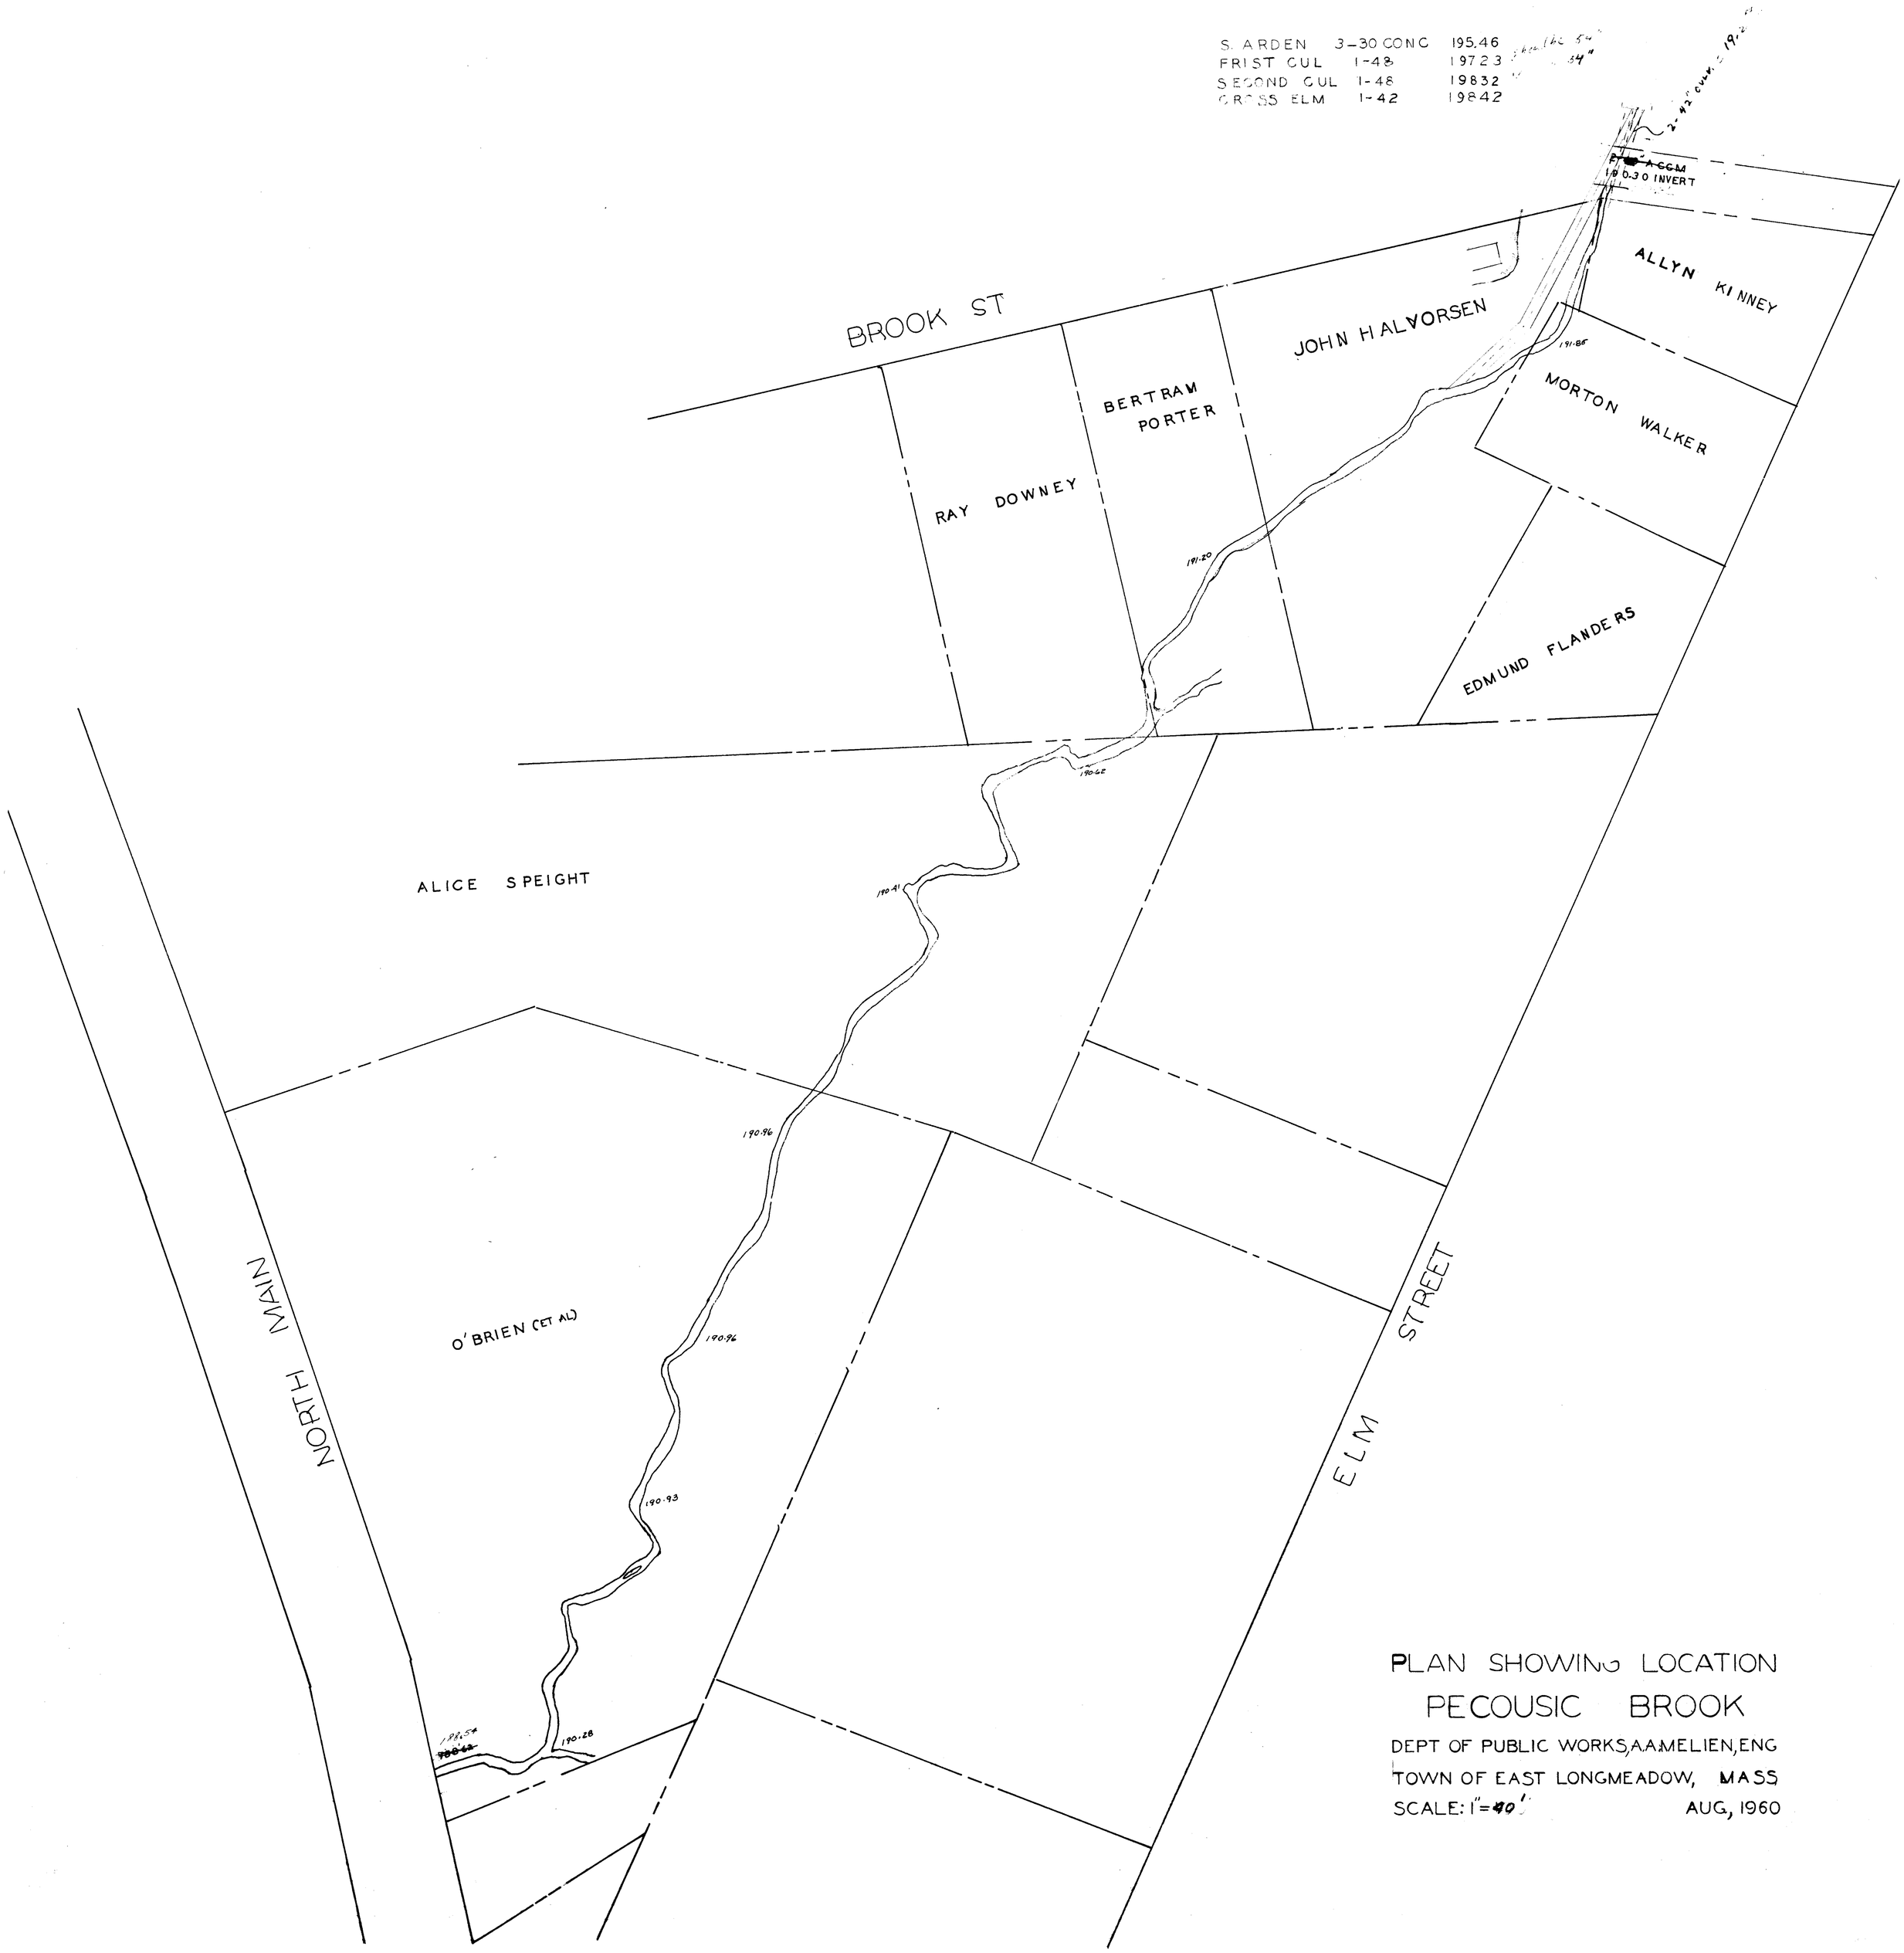
S. ARDEN 3-30 CONC 195.46
FRIST CUL 1-48 197.23
SECOND CUL 1-48 198.32
CROSS ELM 1-42 198.42
0.30 INVERT
BROOK ST
JOHN HALVORSEN
ALLYN KINNEY
MORTON WALKER
BERTRAM PORTER
RAY DOWNEY
EDMUND FLANDERS
ALICE SPEIGHT
O'BRIEN (ET AL)
NORTH MAIN
ELM STREET
191.85
191.20
190.62
190.41
190.96
190.96
190.93
190.28
PLAN SHOWING LOCATION
PECOUSIC BROOK
DEPT OF PUBLIC WORKS, A.A. MELIEN, ENG
TOWN OF EAST LONGMEADOW, MASS
SCALE: 1" = 40'
AUG, 1960