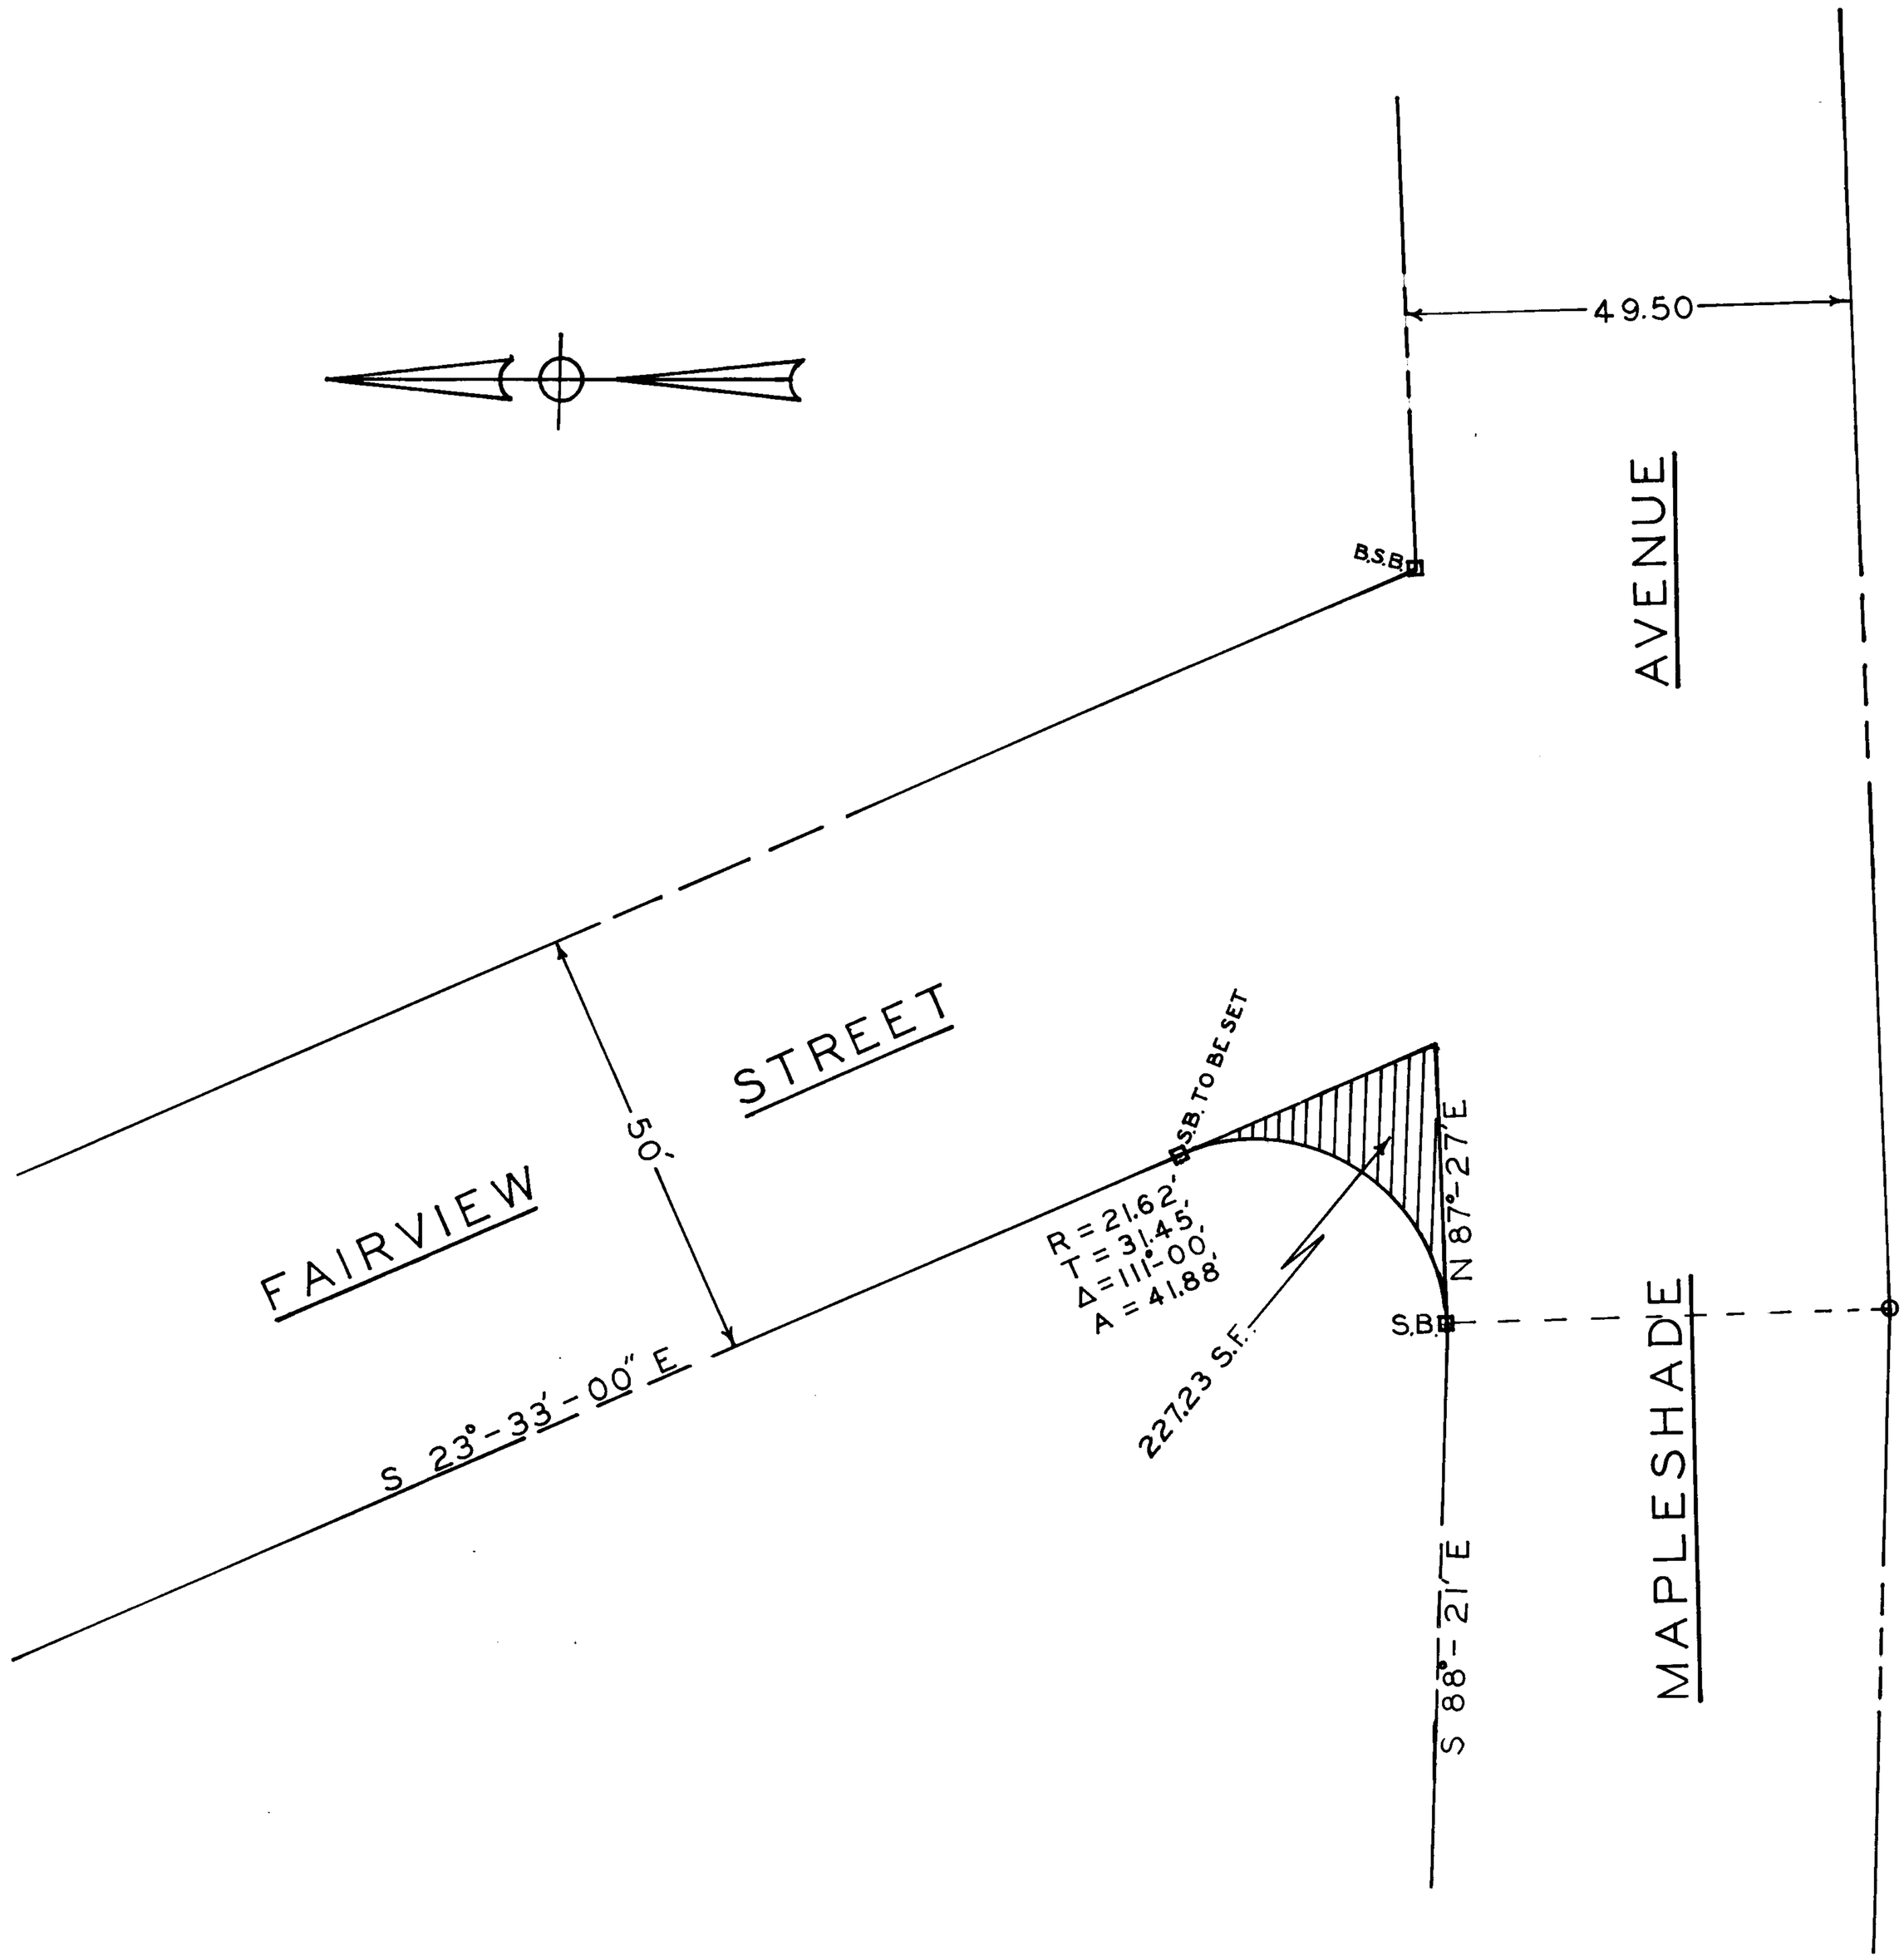

PLAN SHOWING LAND TO BE ACQUIRED
FOR HIGHWAY PURPOSES
PROPERTY OF
EUGENE F. NOWAK
&
ROBERT F. PRICE

DEPT. OF PUBLIC WORKS A. A. MELIEN, ENG.

TOWN OF EAST LONGMEADOW, MASSACHUSETTS

SCALE: 1"=20' FEBRUARY, 1962