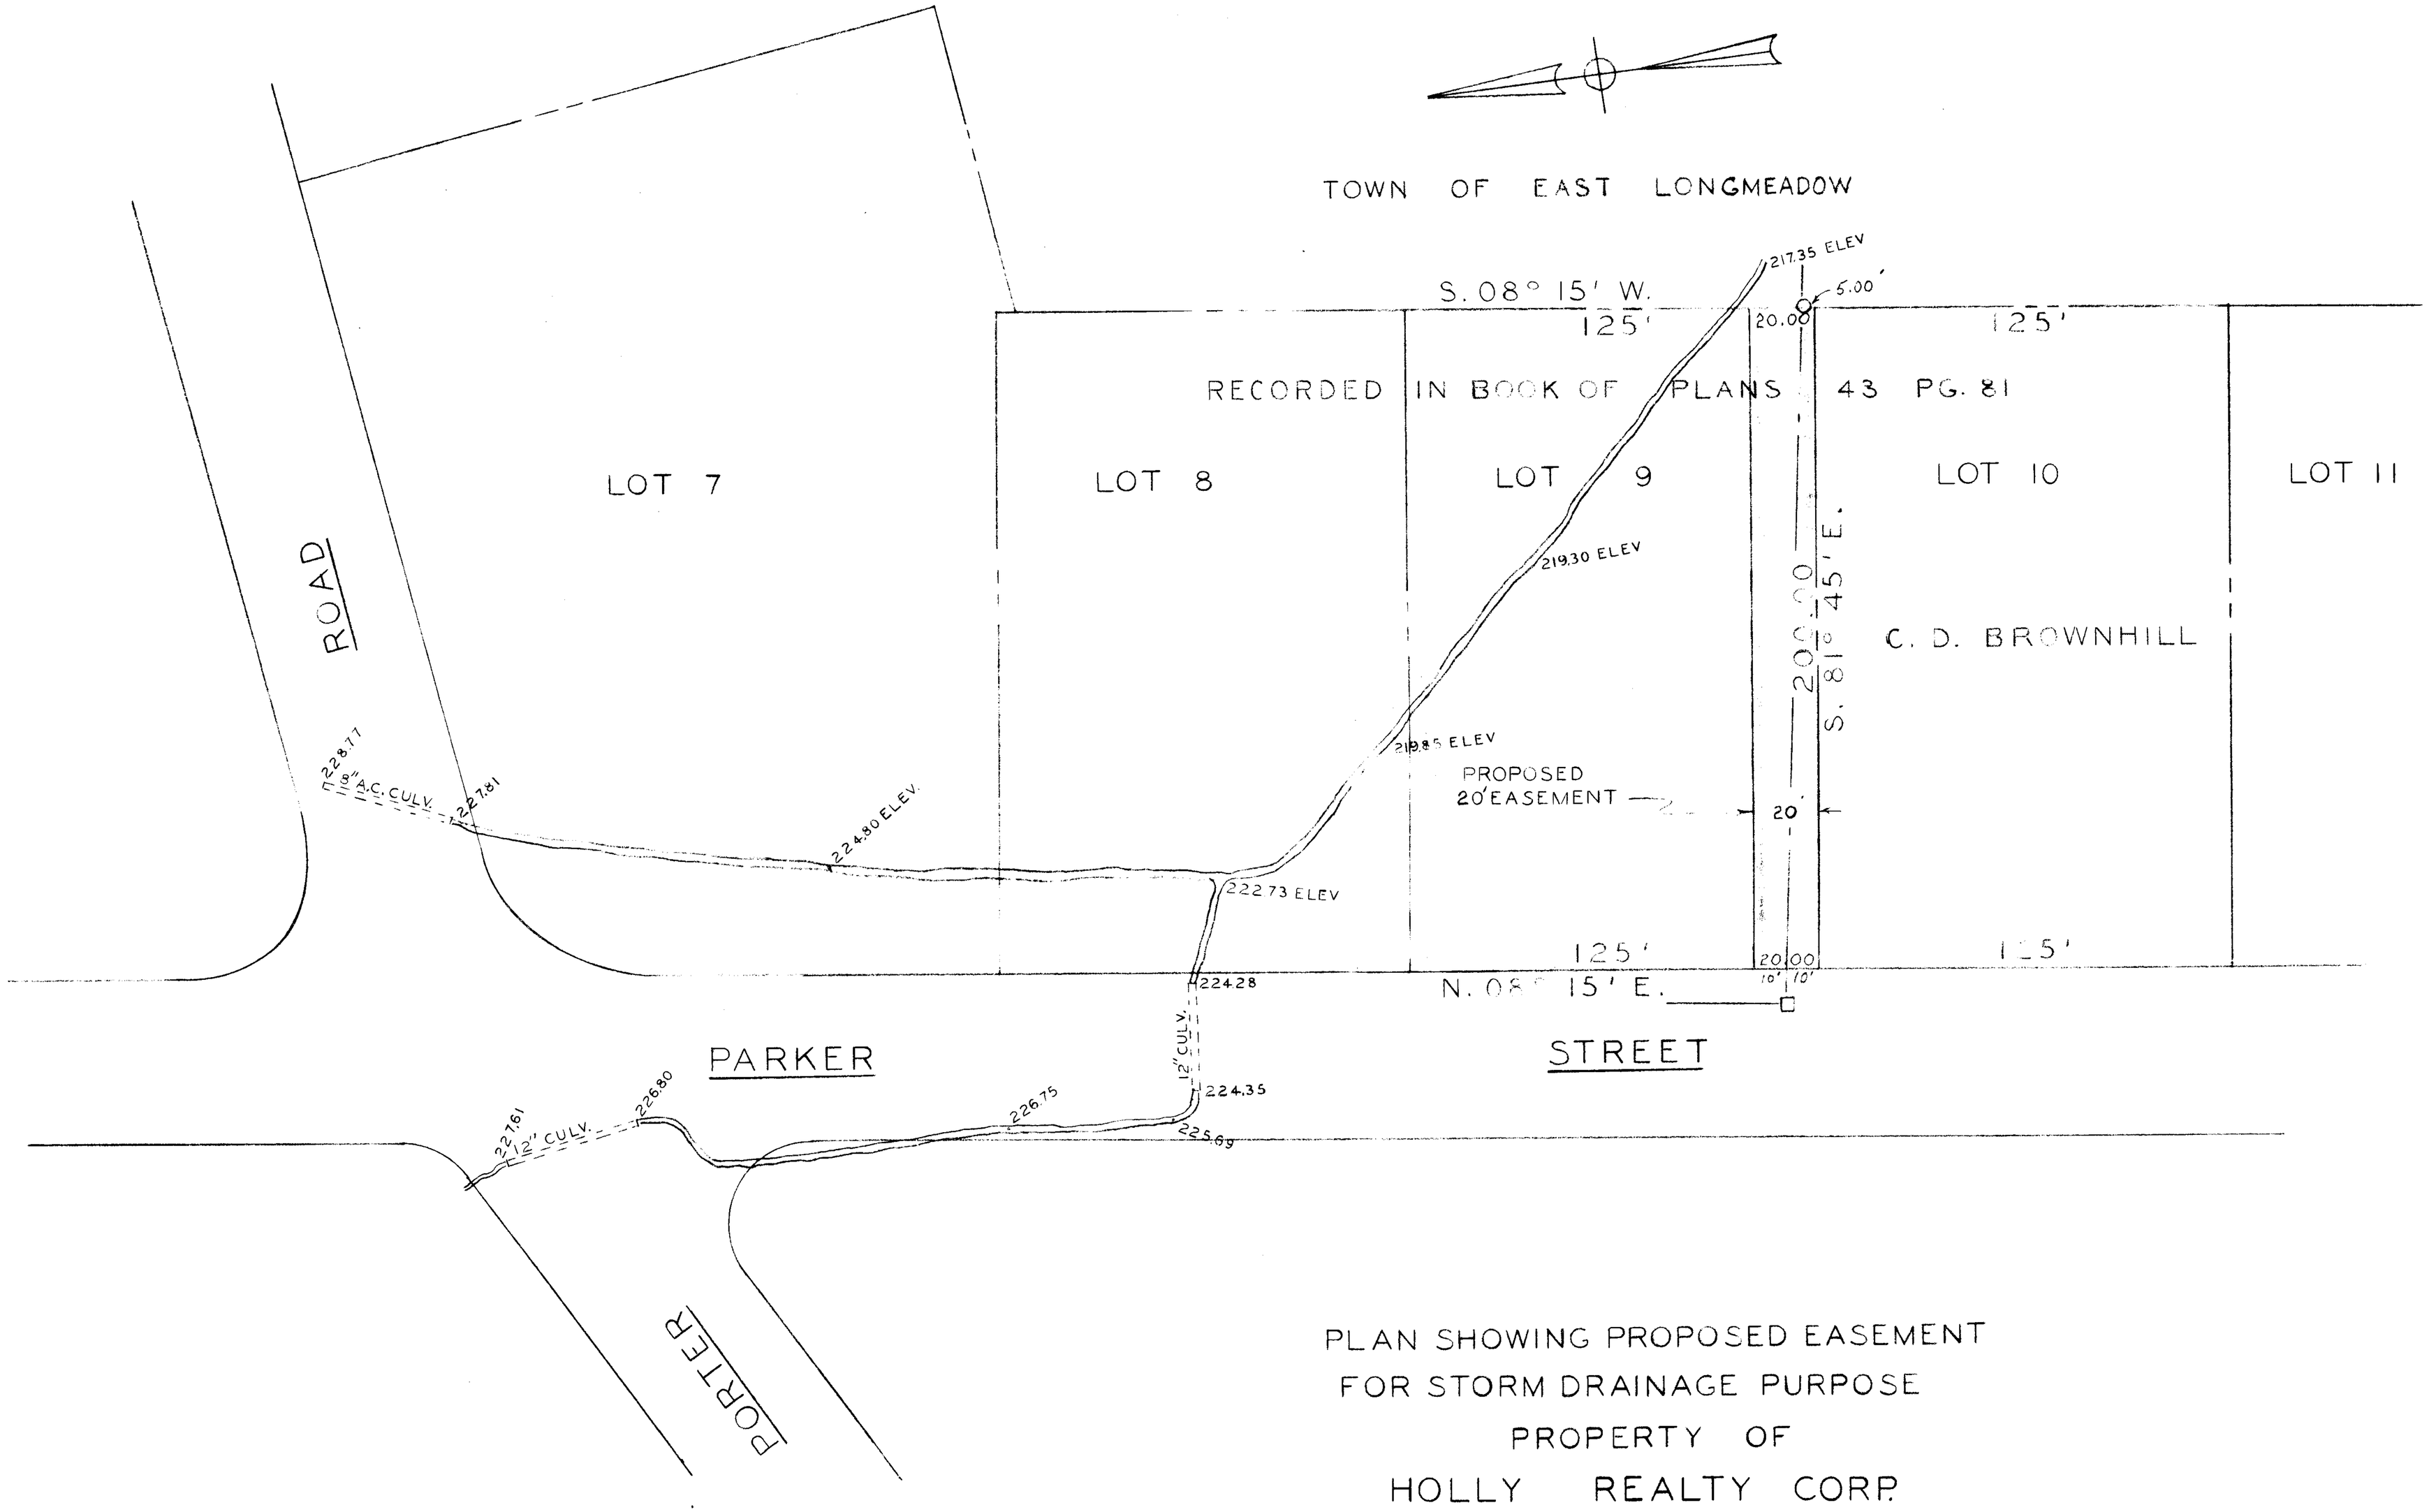

PLAN SHOWING PROPOSED EASEMENT
FOR STORM DRAINAGE PURPOSE
PROPERTY OF
HOLLY REALTY CORP.

DEPT. OF PUBLIC WORKS_ _ _ _ A. A. MELIEN, ENG.
TOWN OF EAST LONGMEADOW, MASSACHUSETTS
SCALE: 1"=40'_ _ _ _ _ _ _ _ _ _ _ _ FEB., 1962
— REVISED DEC. 1967 —