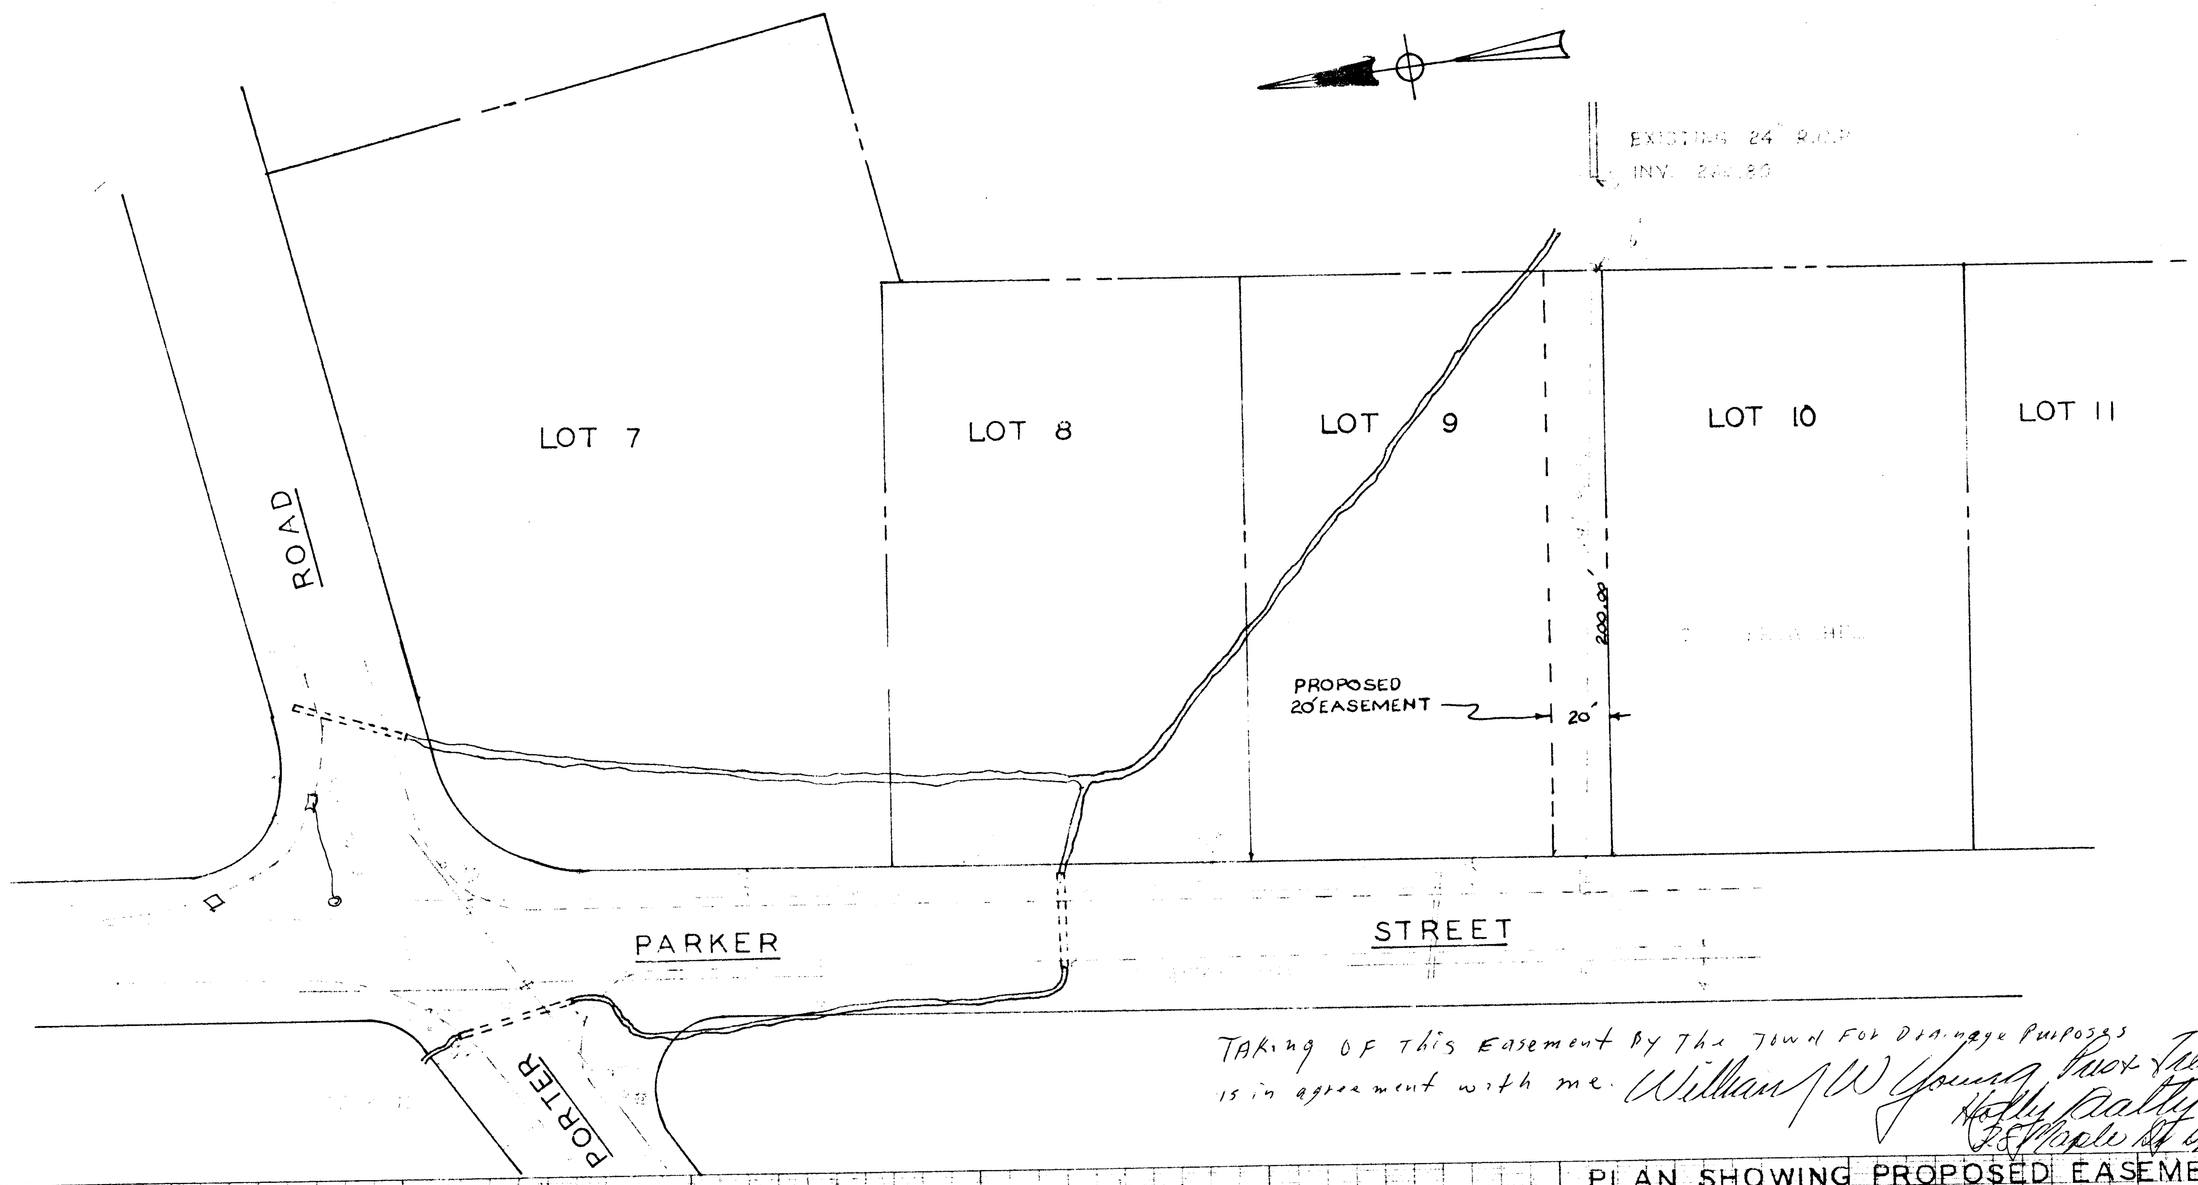

Taking of this Easement by the Town for Drainage Purposes is in agreement with me. William W Young Pres. Trea. Holly Realty 25 Maple St Springfield

PLAN SHOWING PROPOSED EASEMENT
FOR STORM DRAINAGE PURPOSES
PROPERTY OF
HOLLY REALTY CORP.
DEPT. OF PUBLIC WORKS A.A. MELIEN ENG
TOWN OF EAST LONGMEADOW, MASS.
SCALE: HOR. 1"=40'
VER. 1"=40'

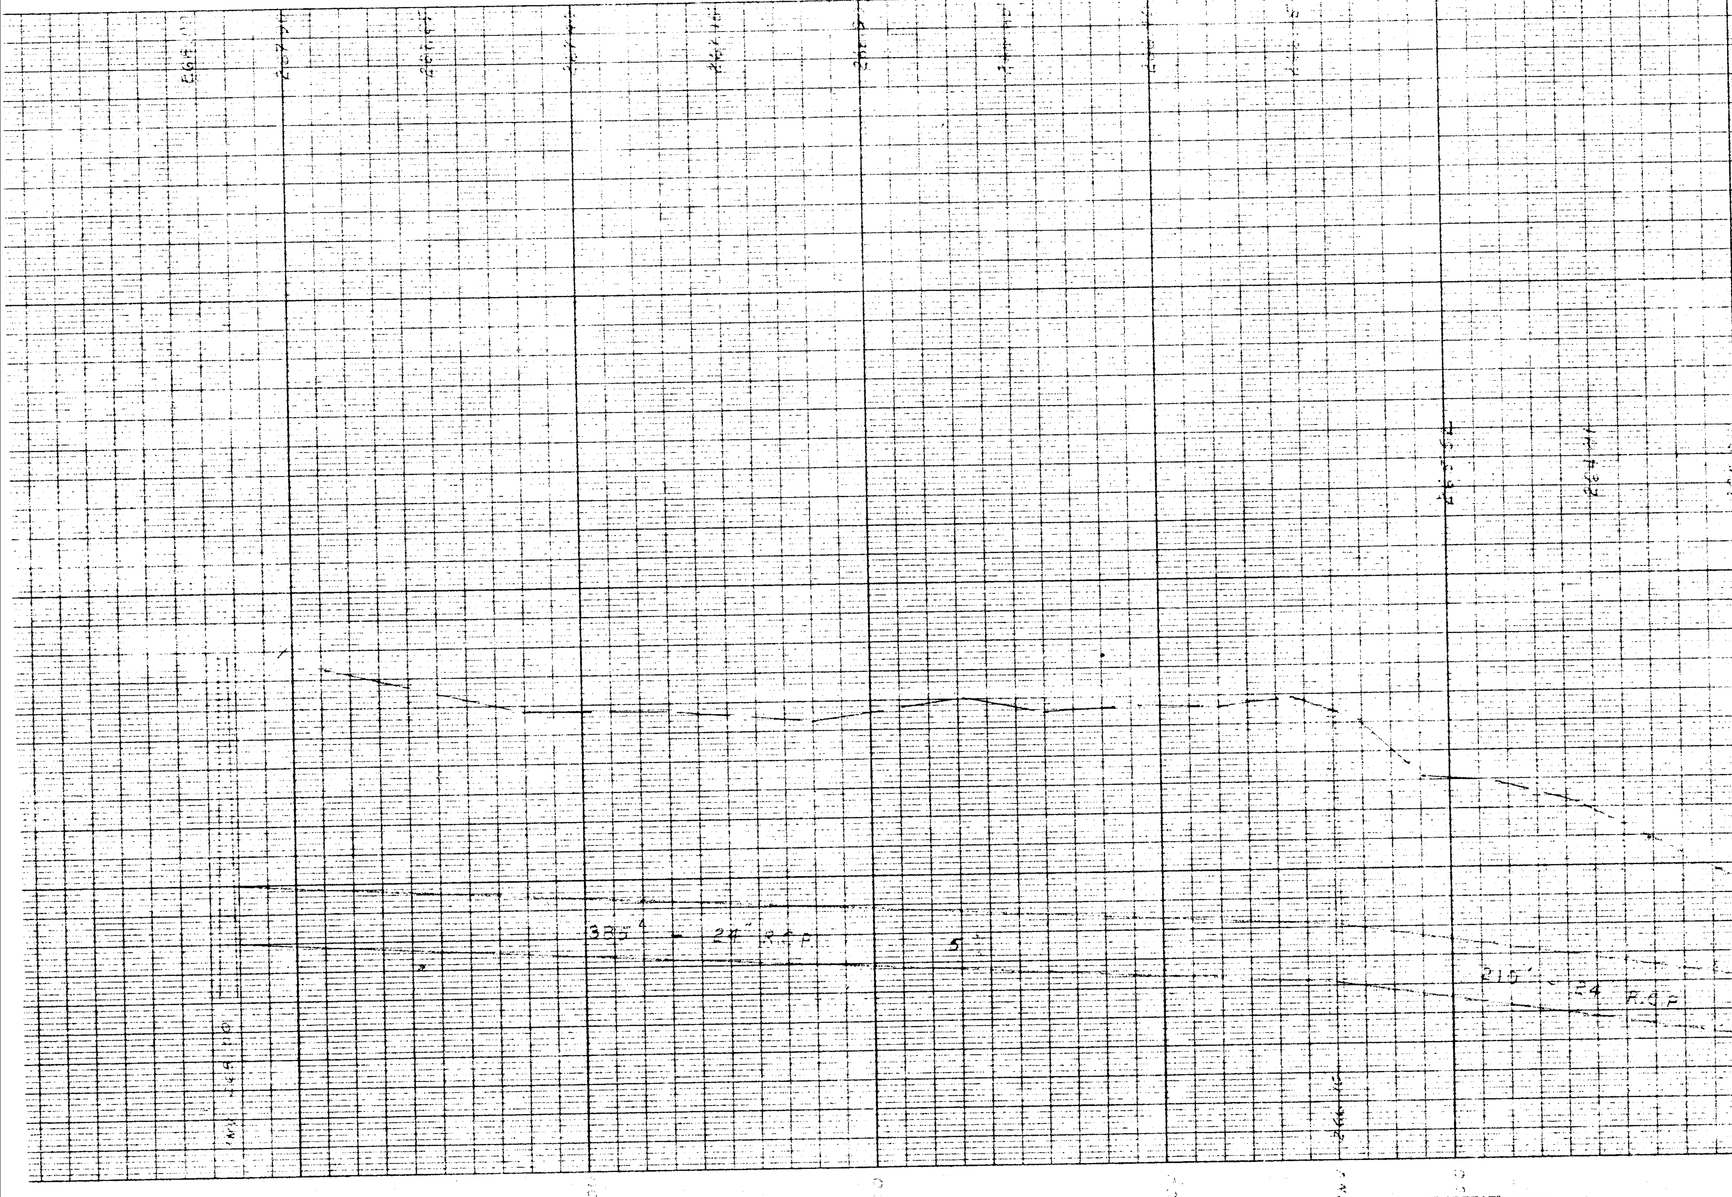

E 52a

PRINTED IN U.S.A.
ON 100% RAG PAPER MADE IN U.S.A.

"PERFECT" PROFILE
PLATE A
EUGENE DIETZGEN CO.