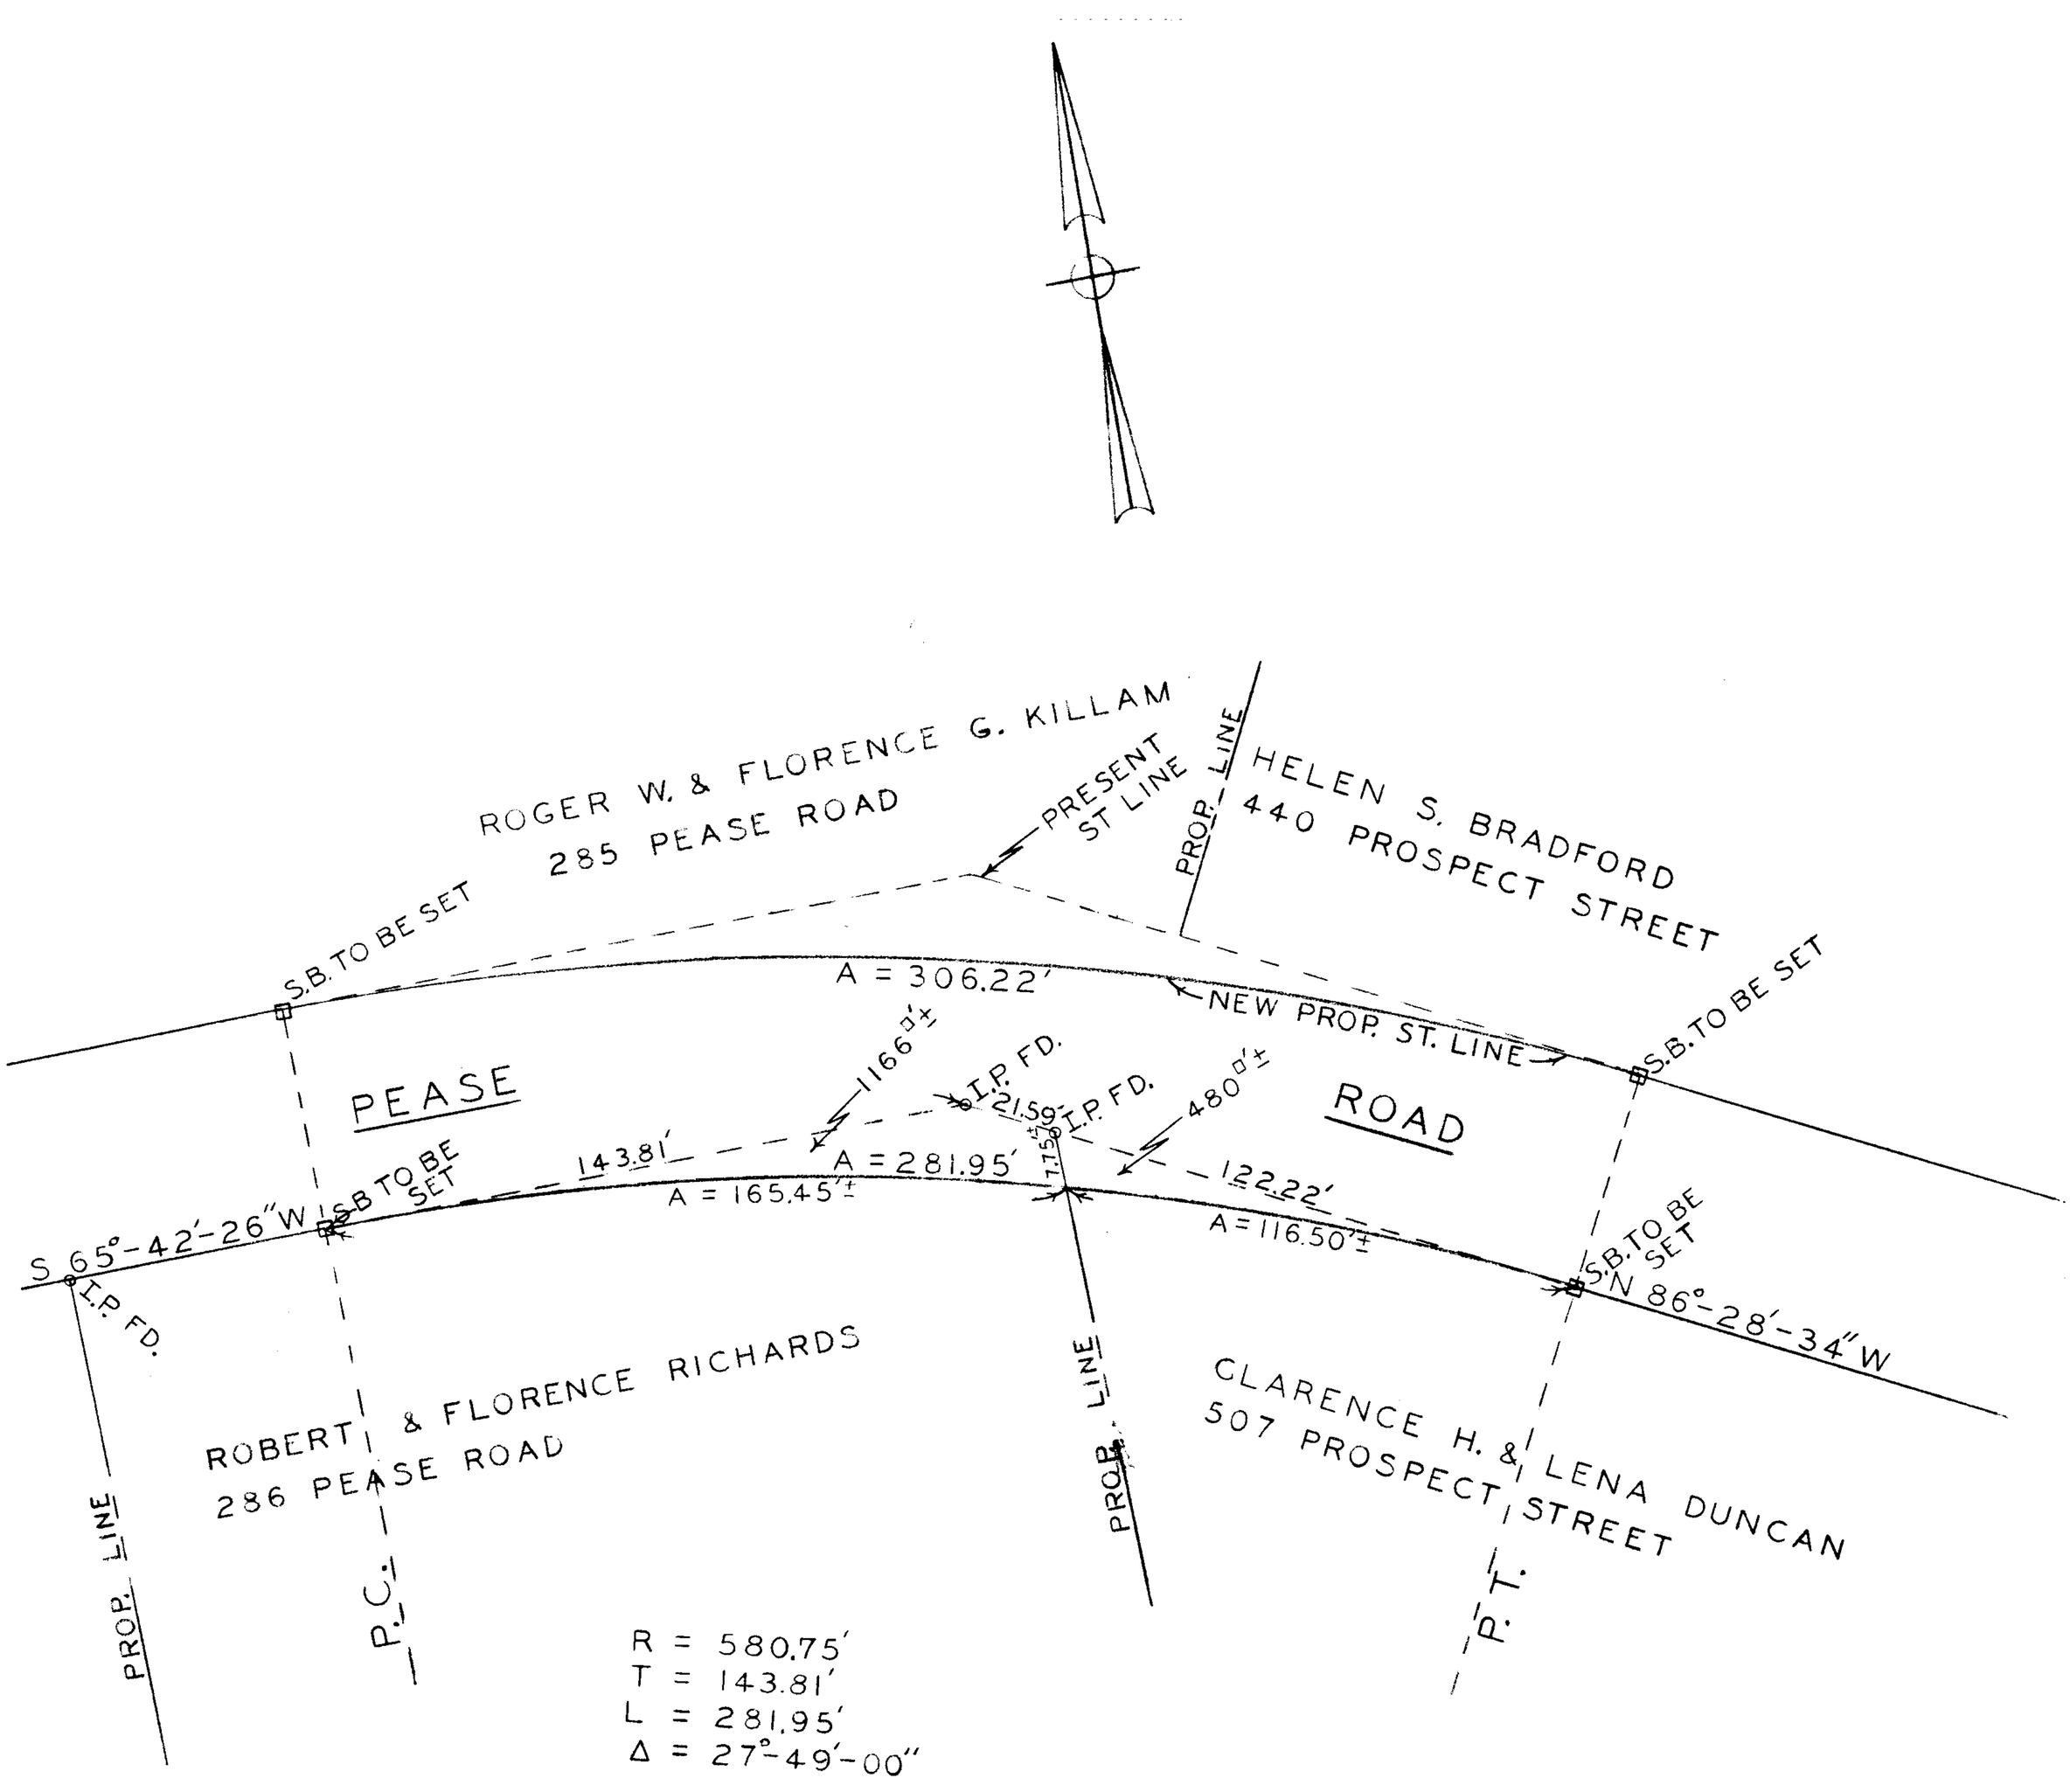

PLAN SHOWING LAND TO BE ACQUIRED
FOR HIGHWAY PURPOSES
PROPERTY OF

ROBERT & FLORENCE RICHARDS
&
CLARENCE H & LENA DUNCAN

DEPT OF PUBLIC WORKS — A. A. MELIEN, ENG.
TOWN OF EAST LONGMEADOW, — MASSACHUSETTS
SCALE: 1" = 40' — SEPTEMBER, 1962

E. 59