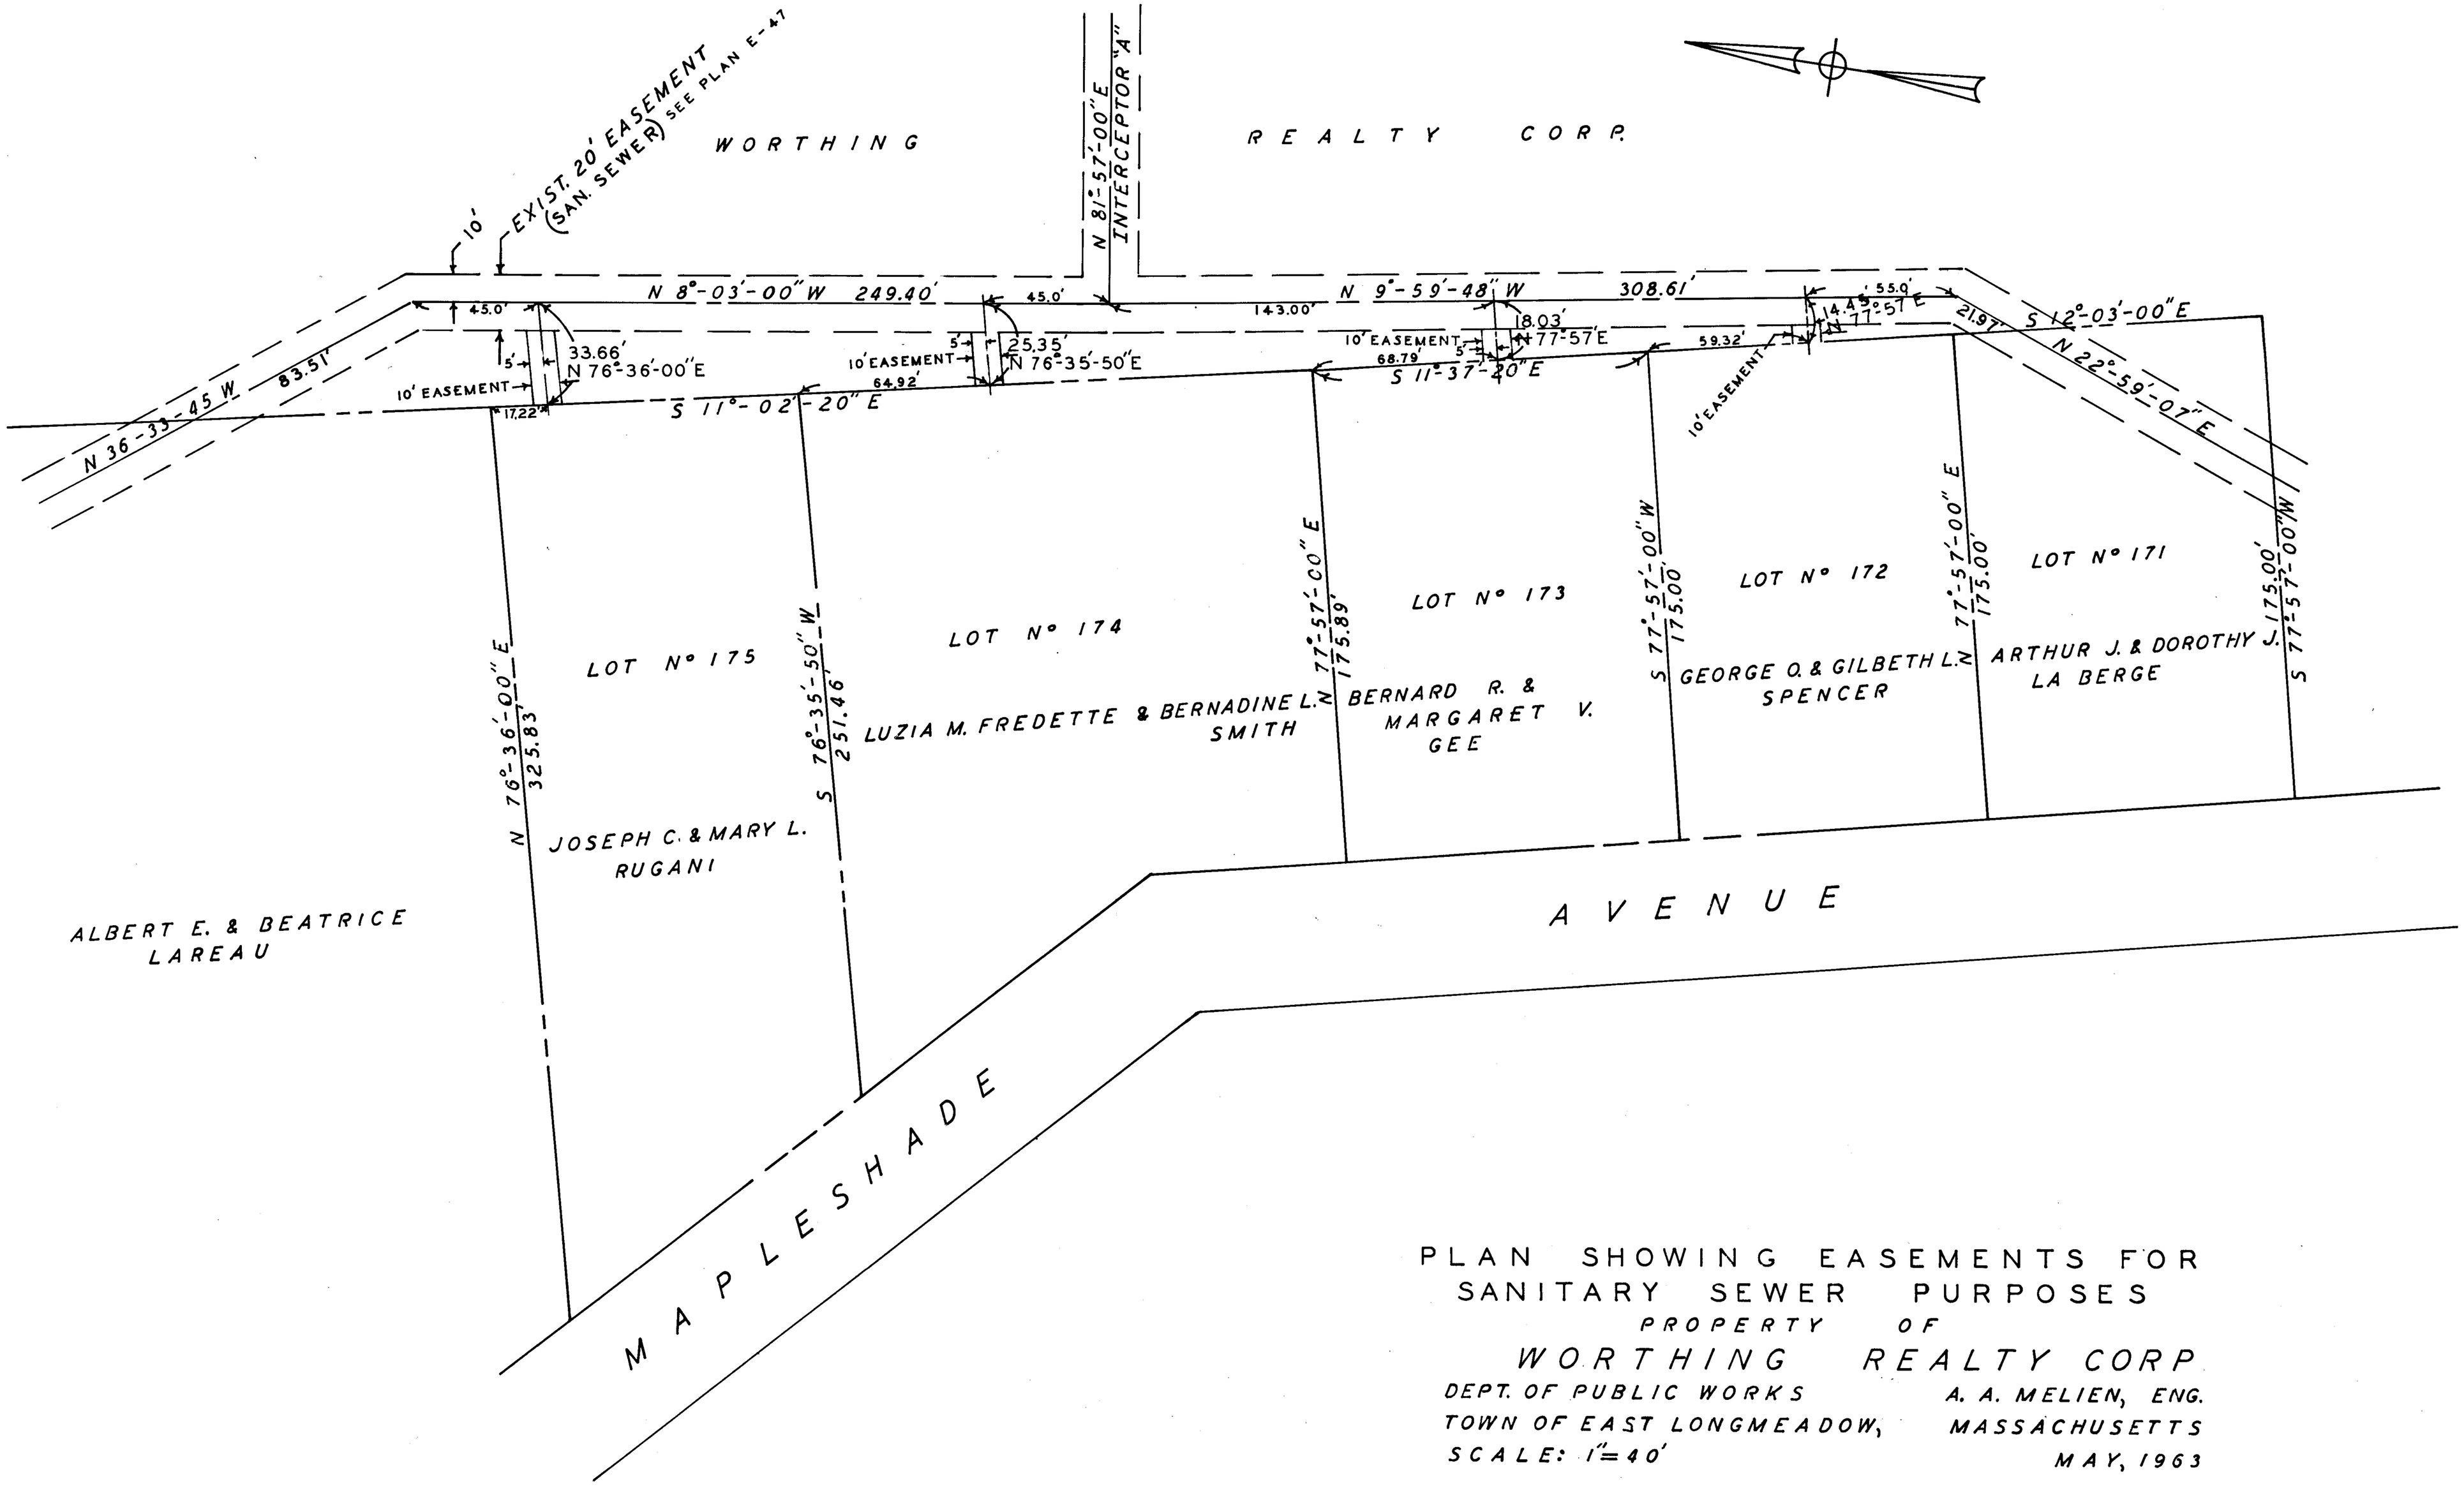

PLAN SHOWING EASEMENTS FOR SANITARY SEWER PURPOSES
PROPERTY OF
WORTHING REALTY CORP

DEPT. OF PUBLIC WORKS
TOWN OF EAST LONGMEADOW,
SCALE: 1"=40'

A. A. MELIEN, ENG.
MASSACHUSETTS
MAY, 1963